


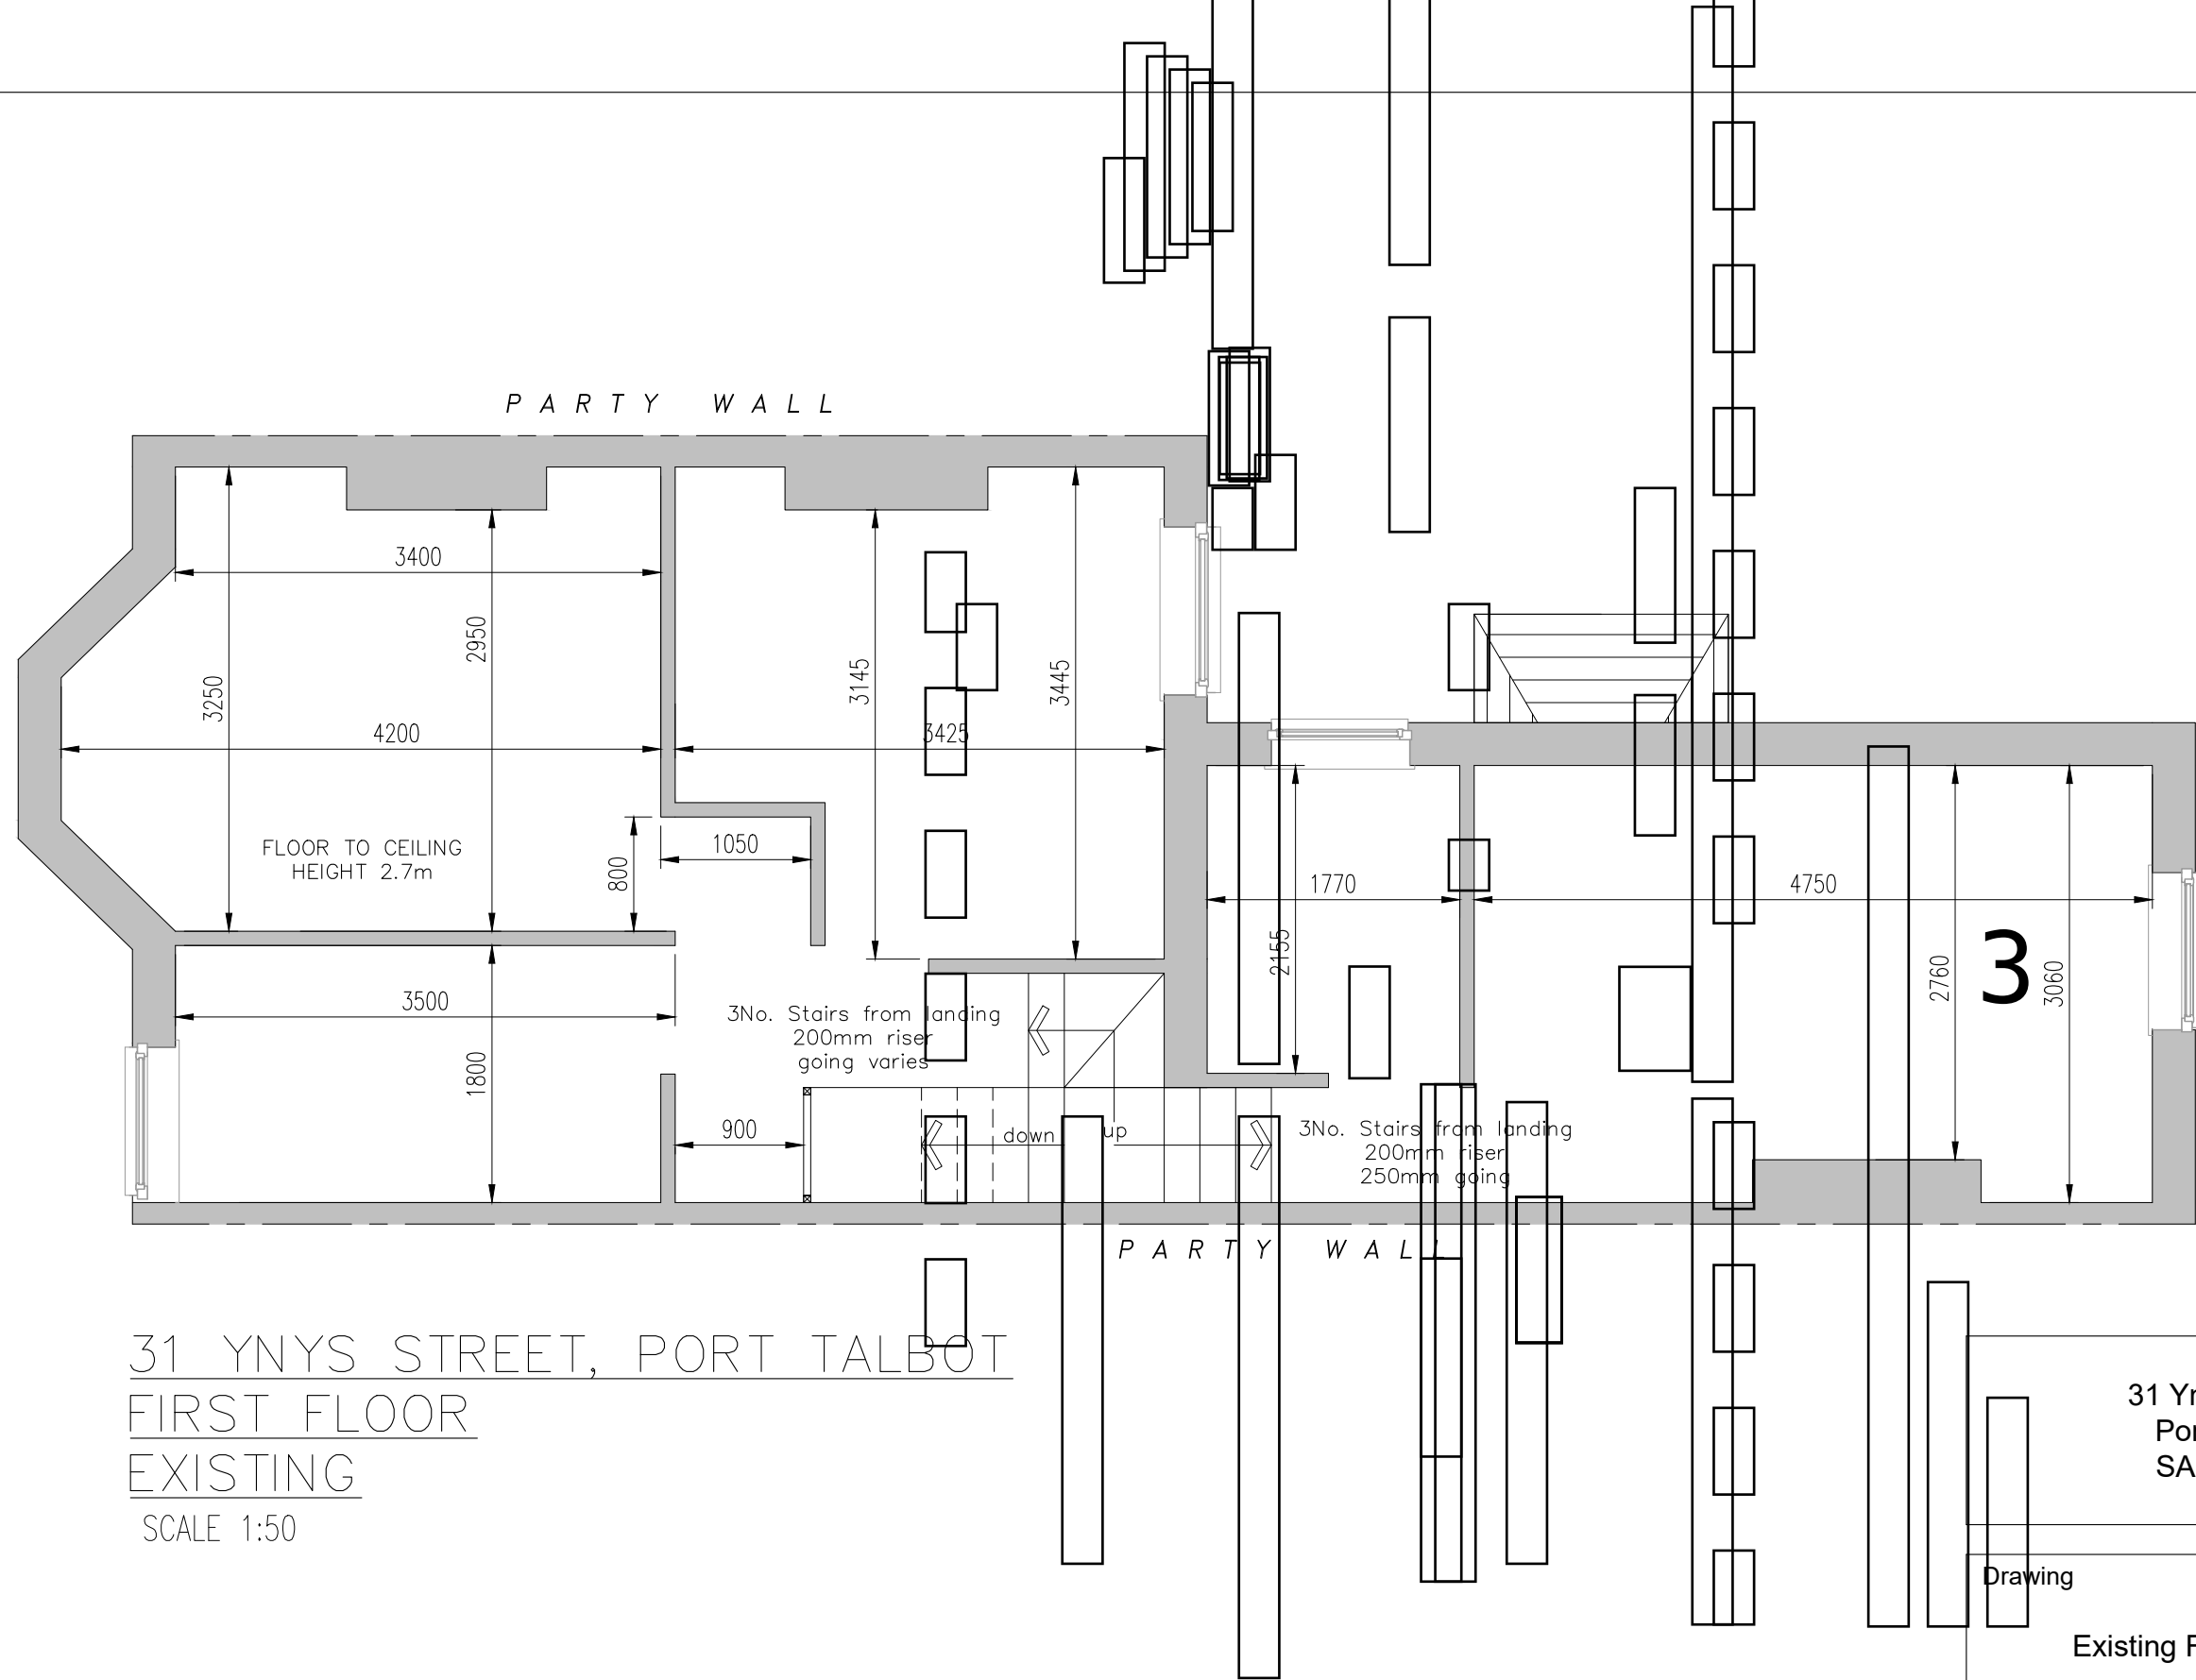

31 YNYS STREET, PORT TALBOT
FIRST FLOOR
EXISTING
SCALE 1:50

31 Ynys Street,
Port Talbot
SA13 1YW

Drawing

Existing First Floor Plan

Scale 1:50 @ A3	Date OCT 2023	Drawn by SC
		Chkd by RB

Drawing No.
23001/02

S.Clement
4 Bryngwyn Avenue,
Garden Village,
Swasea
SA4 4EX
Tel. 07842510578