


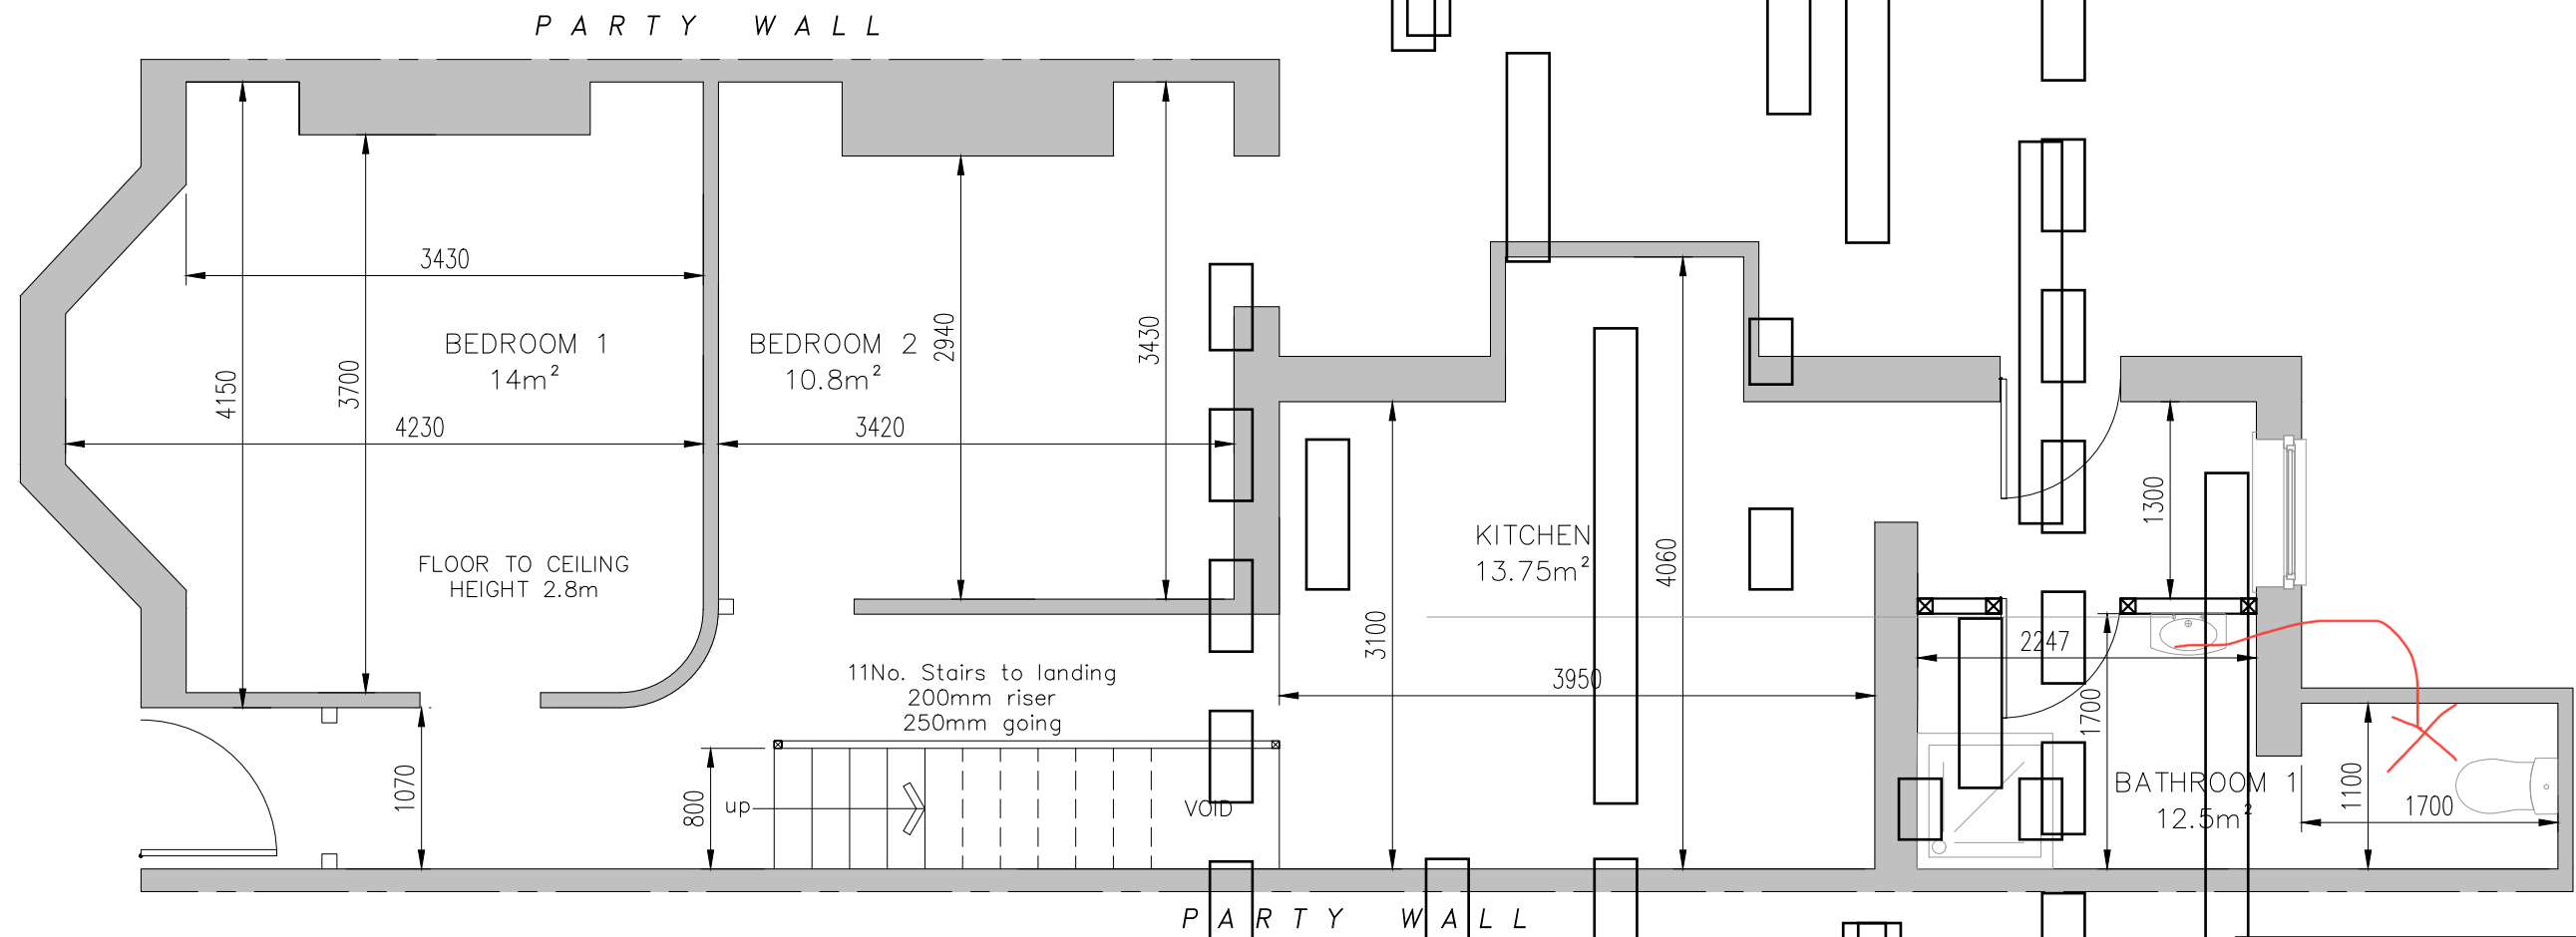

31 Ynys Street,
Port Talbot
SA13 1YW

Drawing

Proposed Ground Floor Plan

Scale

1:50 @ A3

Date

OCT 2023

Drawn by

SC

Chkd by

RB

Drawing No.

23001/03

S.Clement

4 Bryngwyn Avenue,
Garden Village,
Swasea
SA4 4EX
Tel. 07842510578