





Reproduced from an Ordnance Survey map with the permission of the
Controller of Her Majesty's Stationary Office.
©Crown Copyright. All rights reserved.

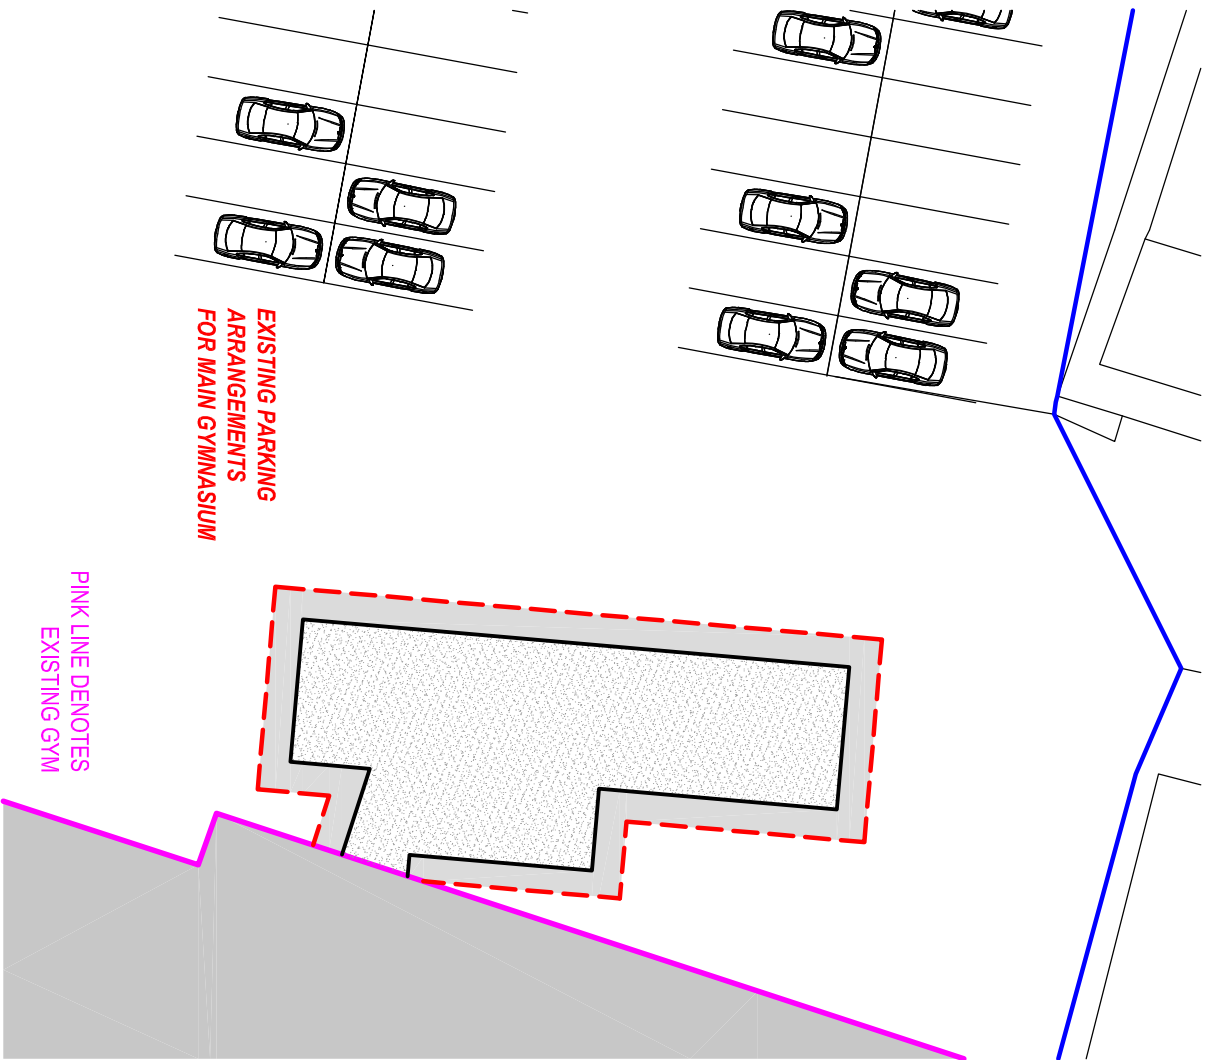

EXISTING SITE PLAN
Scale 1:250



Reproduced from an Ordnance Survey map with the permission of the
Controller of Her Majesty's Stationary Office.
©Crown Copyright. All rights reserved.

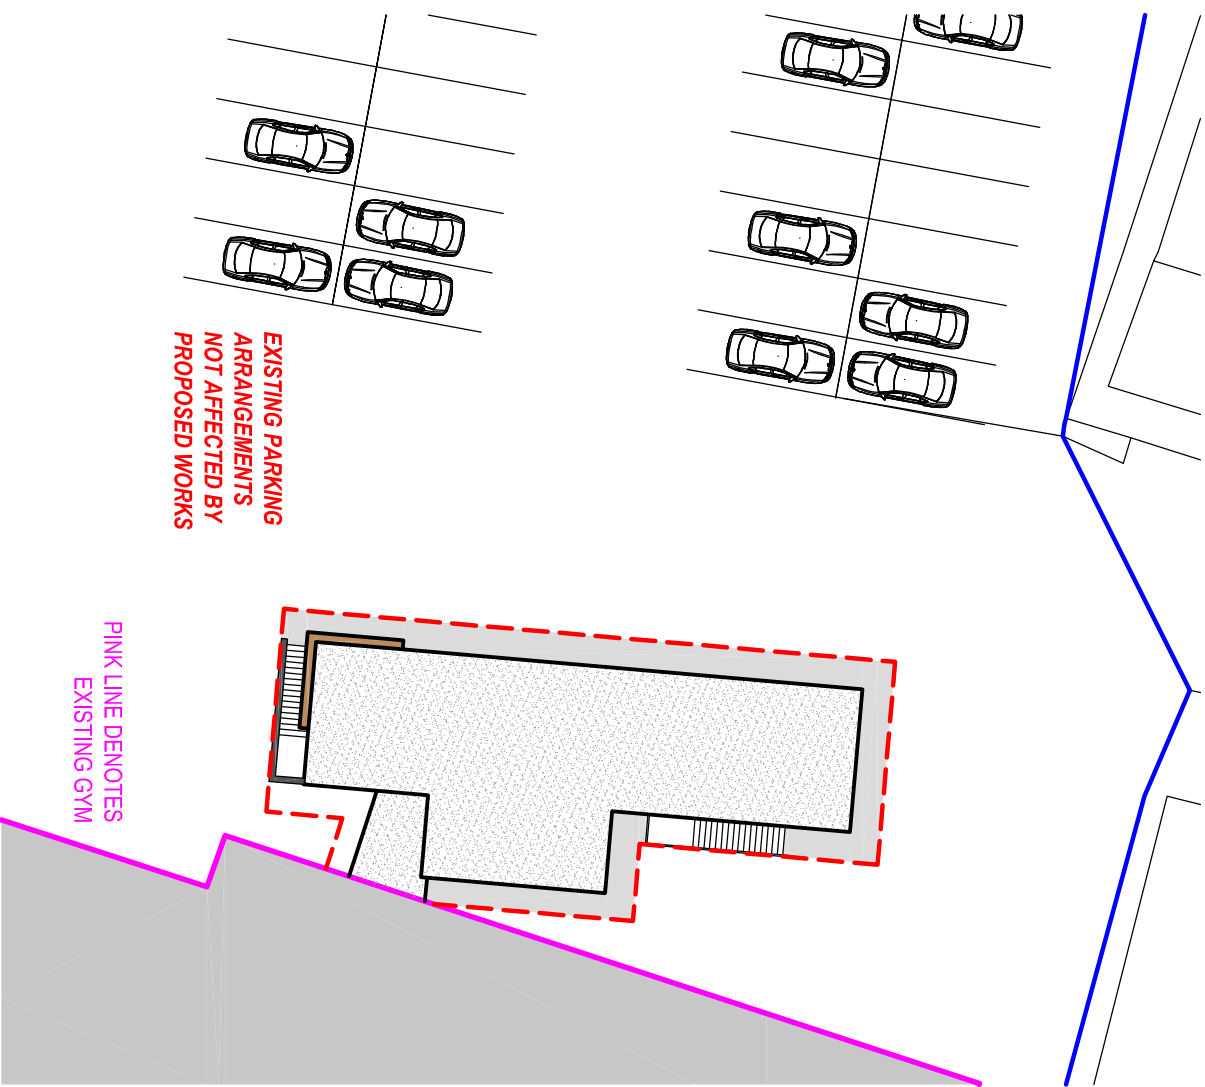

PROPOSED SITE PLAN
Scale 1:250

Client:

Mr Tavis Knoyle
c/o Unit 9 Gym
Quay Road
Neath
SA11 1SN

Project Title:

PROPOSED FIRST
FLOOR EXTENSION
to existing changing facilities

General Notes:

- 1. Draw and scale from this drawing. Take linear dimensions only.
- 2. Dimensions are in millimetres unless otherwise stated.

Drawing Issue:

PLANNING

Drawing Title:

EXISTING & PROPOSED SITE PLANS

Drawing No:	CPD-002	Revision:	
Date:	14-12-2023	Revised:	
Scale(s):	1:250	Paper Size:	A3



Cwm Planning & Design Ltd.
(architectural and Draughting Services)