



EXISTING FRONT ELEVATION

Scale 1:100

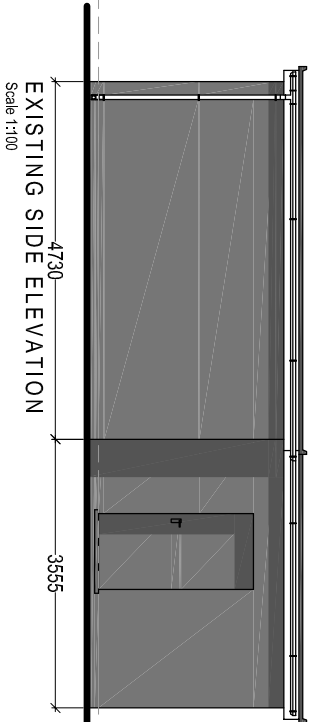


EXISTING SIDE ELEVATION

Scale 1:100

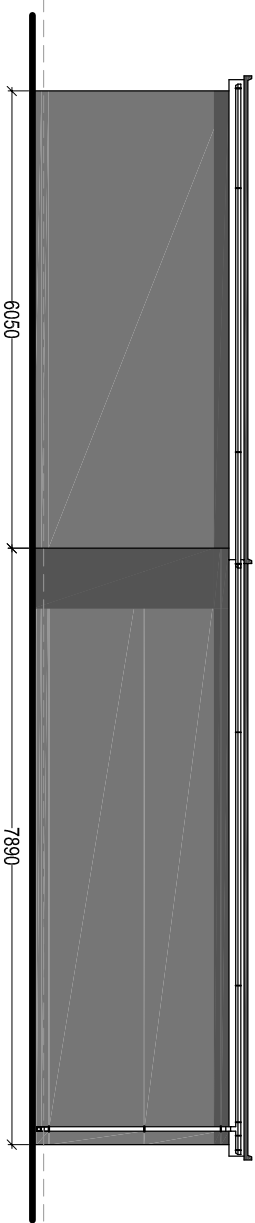

EXISTING REAR ELEVATION

Scale 1:100

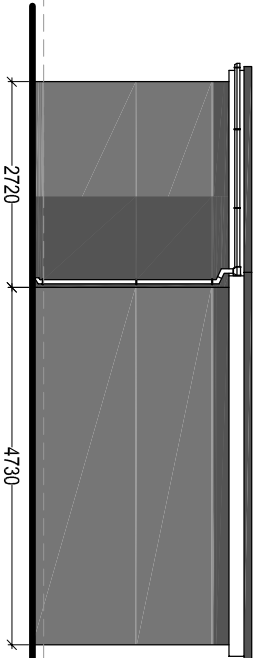

EXISTING SIDE ELEVATION

Scale 1:100

MATERIAL FINISHES:

Roof Covering:

Single ply rubber membrane flat roof - colour black (to match existing)

Wall Covering:

Rendered masonry - painted black

Windows & Doors:

UPVC Double Glazed.

Colour: Black

Weather boarding:

UPVC bullnosed

Colour: Black

Rainwater goods:

Plastic, universal

Colour: Black

Client:

Mr Tavis Knoyle
c/o Unit 9 Gym
Quay Road
Neath
SA11 1SN

Project Title:

**PROPOSED FIRST
FLOOR EXTENSION
to existing changing facilities**

General Notes:

1. Do not scale from this drawing. Take figures from notes only.
2. Dimensions are in millimetres unless otherwise stated.

Drawing Issue:

PLANNING

Drawing Title:

EXISTING ELEVATIONS & FLOOR PLAN


Drawing No:	CPD-003	Revision:	
-------------	---------	-----------	--

Date:	14-12-2023	Revised:	
-------	------------	----------	--

Scale(s):	1:100	Paper Size:	A3
-----------	-------	-------------	----



Cwm Planning & Design Ltd.
(architectural and Draughting Services)

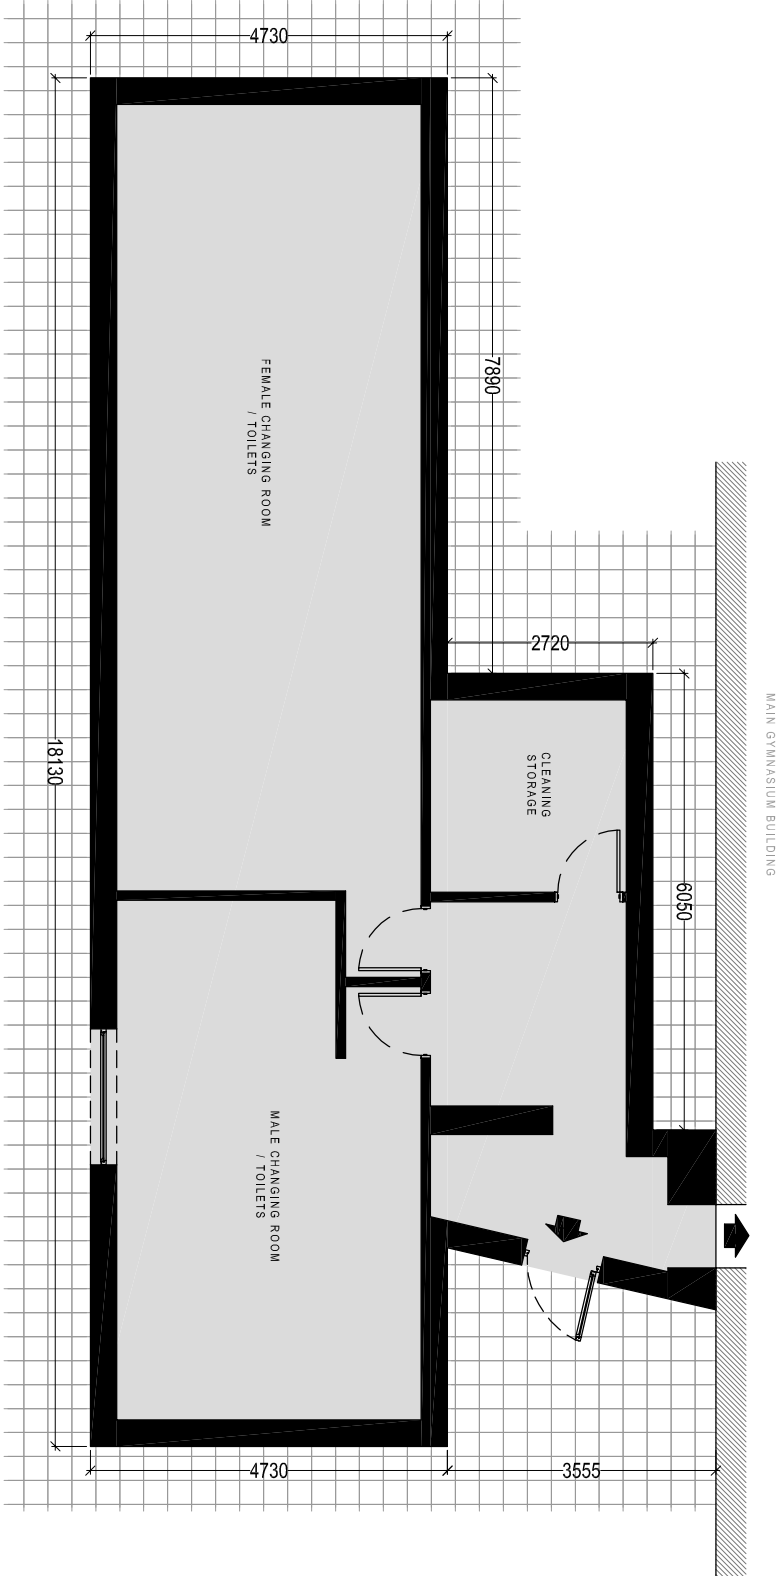

EXISTING GROUND FLOOR PLAN

Scale 1:100