

MATERIAL FINISHES:



Roof Covering:
Single ply rubber membrane flat roof - colour black (to match existing)

Wall Covering:
Vertical cladding, colour black to match existing ground floor with feature boxed out window frames natural wood / composite cladding.


Windows & Doors:
uPVC Double Glazed.
Colour: Black

Weather boarding:
uPVC bullnosed
Colour: Black


Rainwater goods:
Plastic, universal
Colour: Black

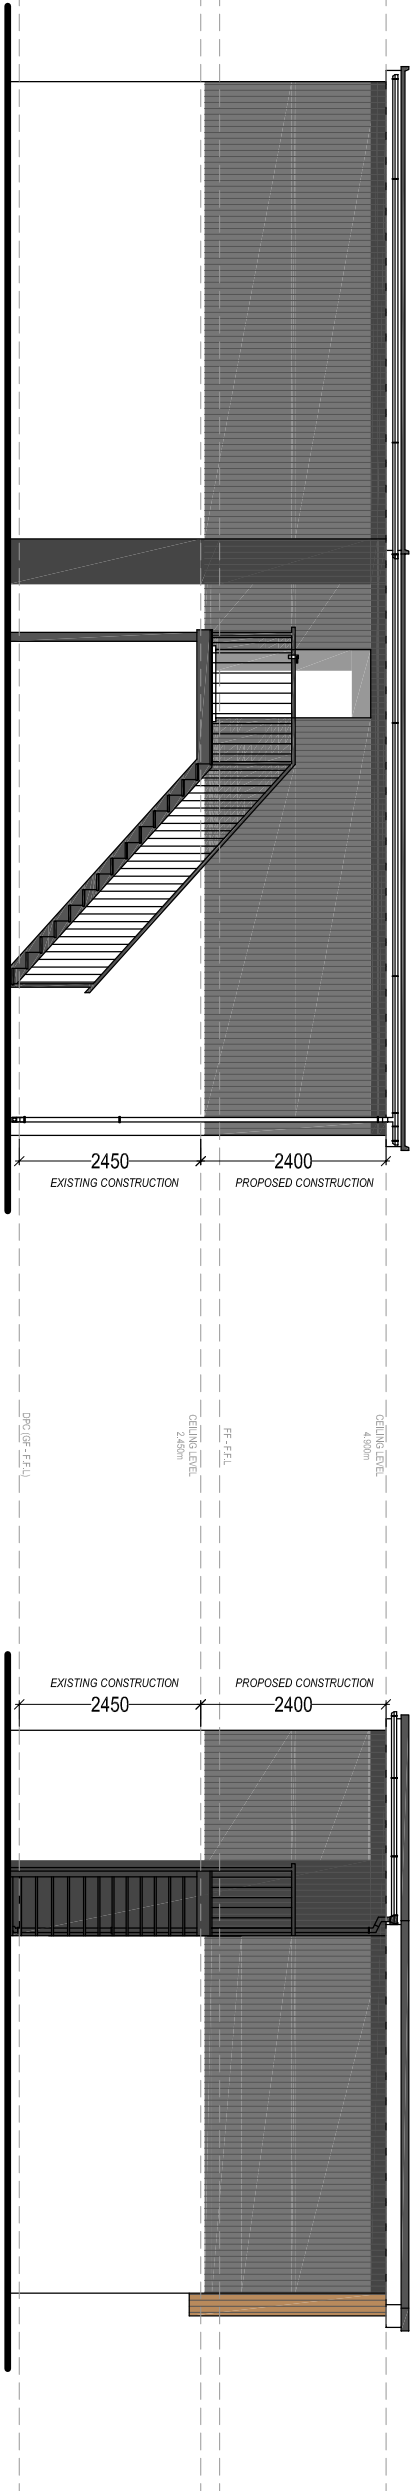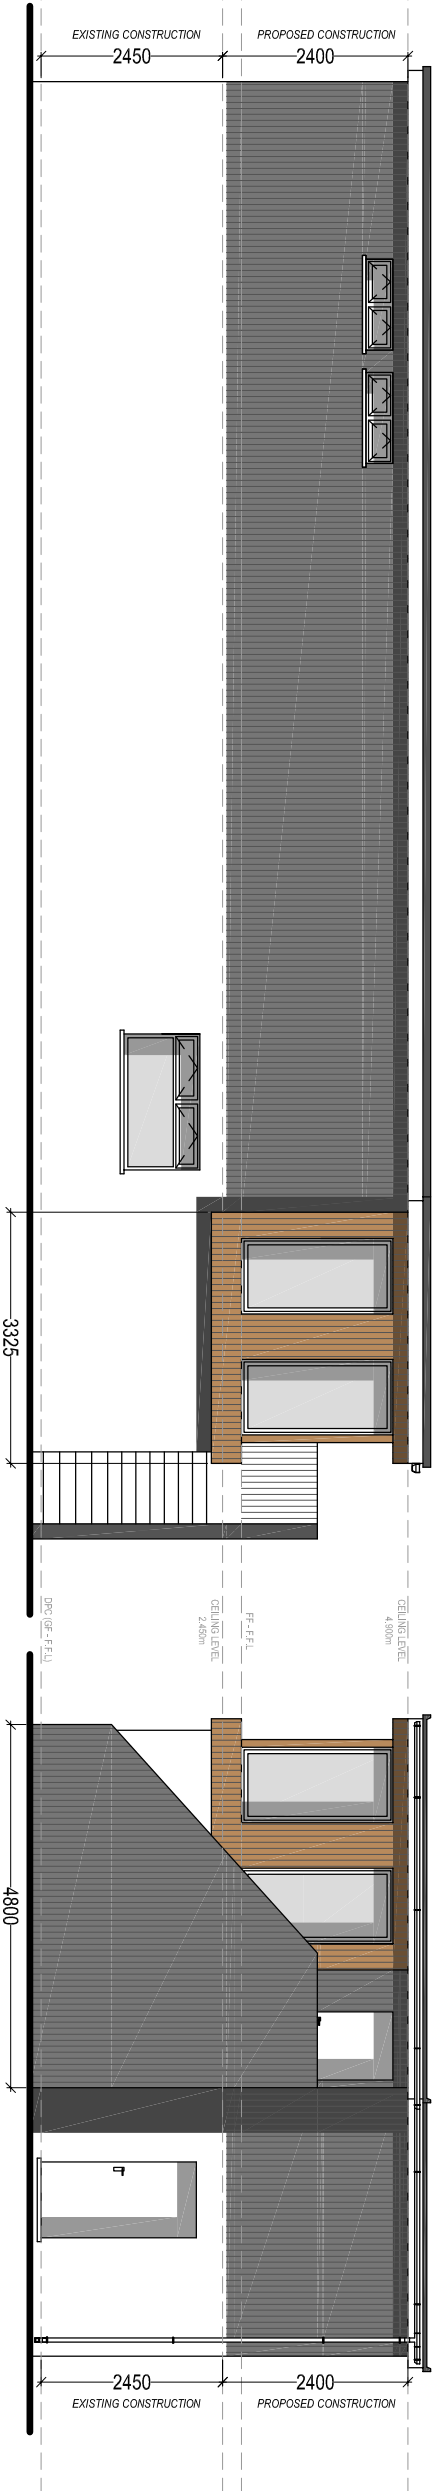

PROPOSED REAR ELEVATION
Scale 1:100

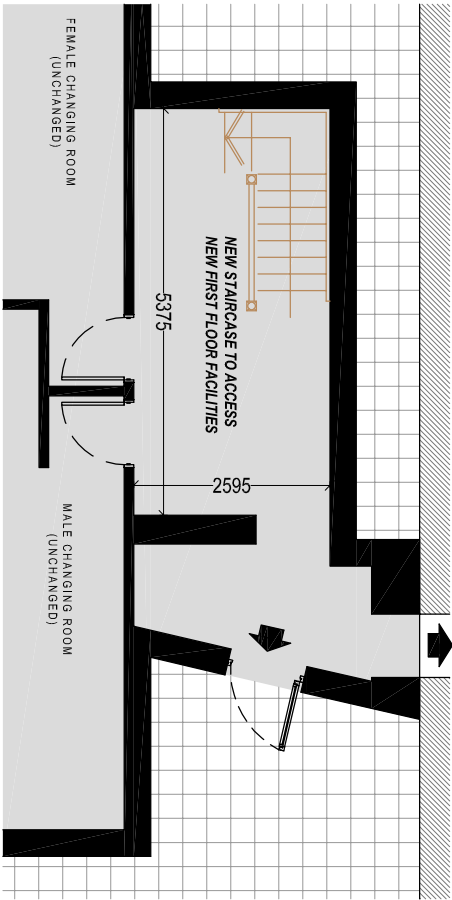

PROPOSED SIDE ELEVATION
Scale 1:100

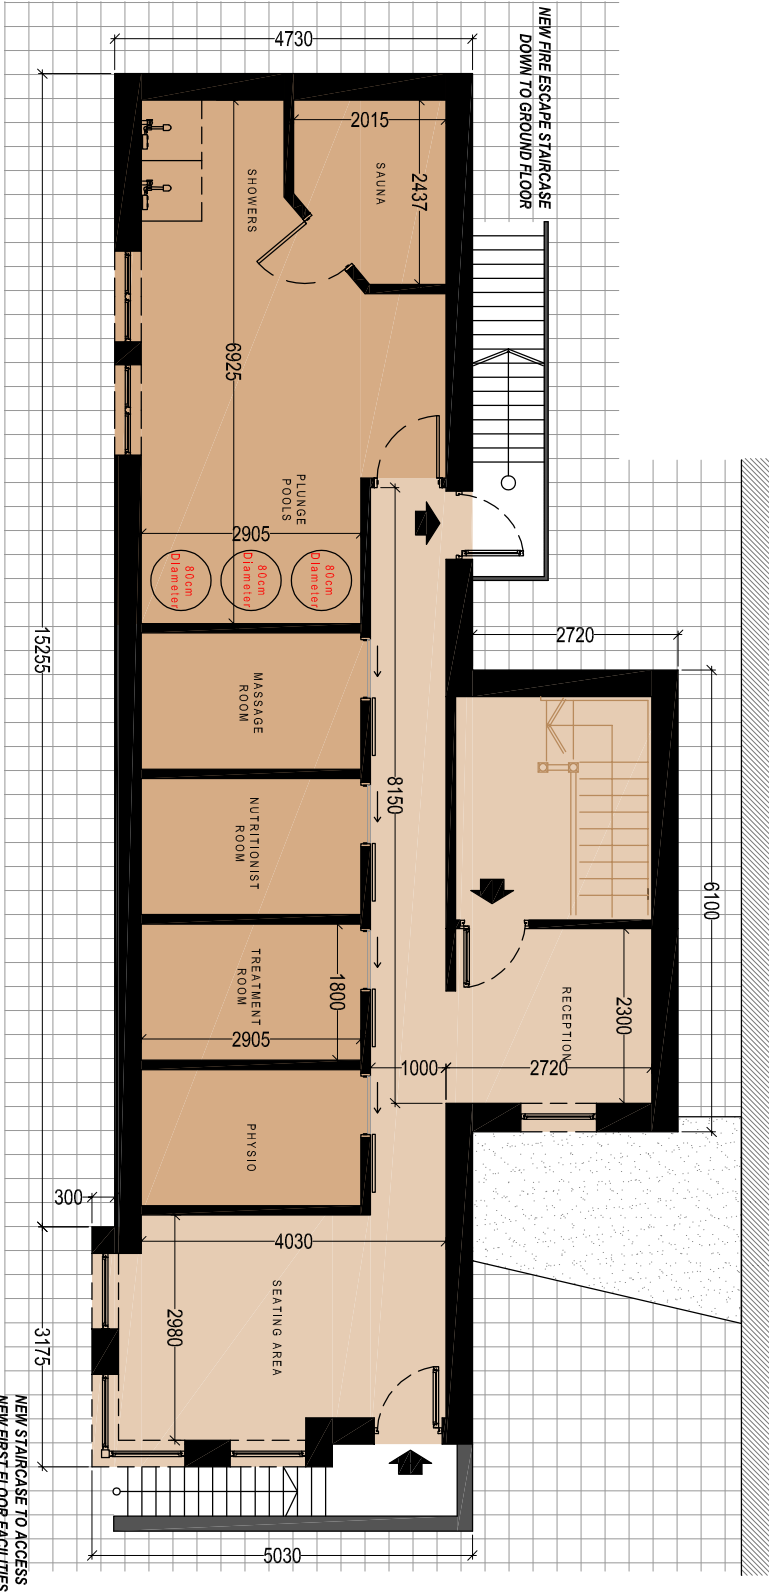

PROPOSED FIRST FLOOR EXTENSION to existing changing facilities

General Notes:
1. Draw and scale from this drawing. Take figures from drawings only.
2. Dimensions are in millimetres unless otherwise stated.

Drawing Issue:

PLANNING

Drawing Title: PROPOSED ELEVATIONS & FLOOR PLANS			
Drawing No:	CPD-004	Revision:	
Date:	14-12-2023	Revised:	
Scale(s):	1:100	Paper Size:	A3



Cwm Planning & Design Ltd.
(architectural and Draughting Services)