



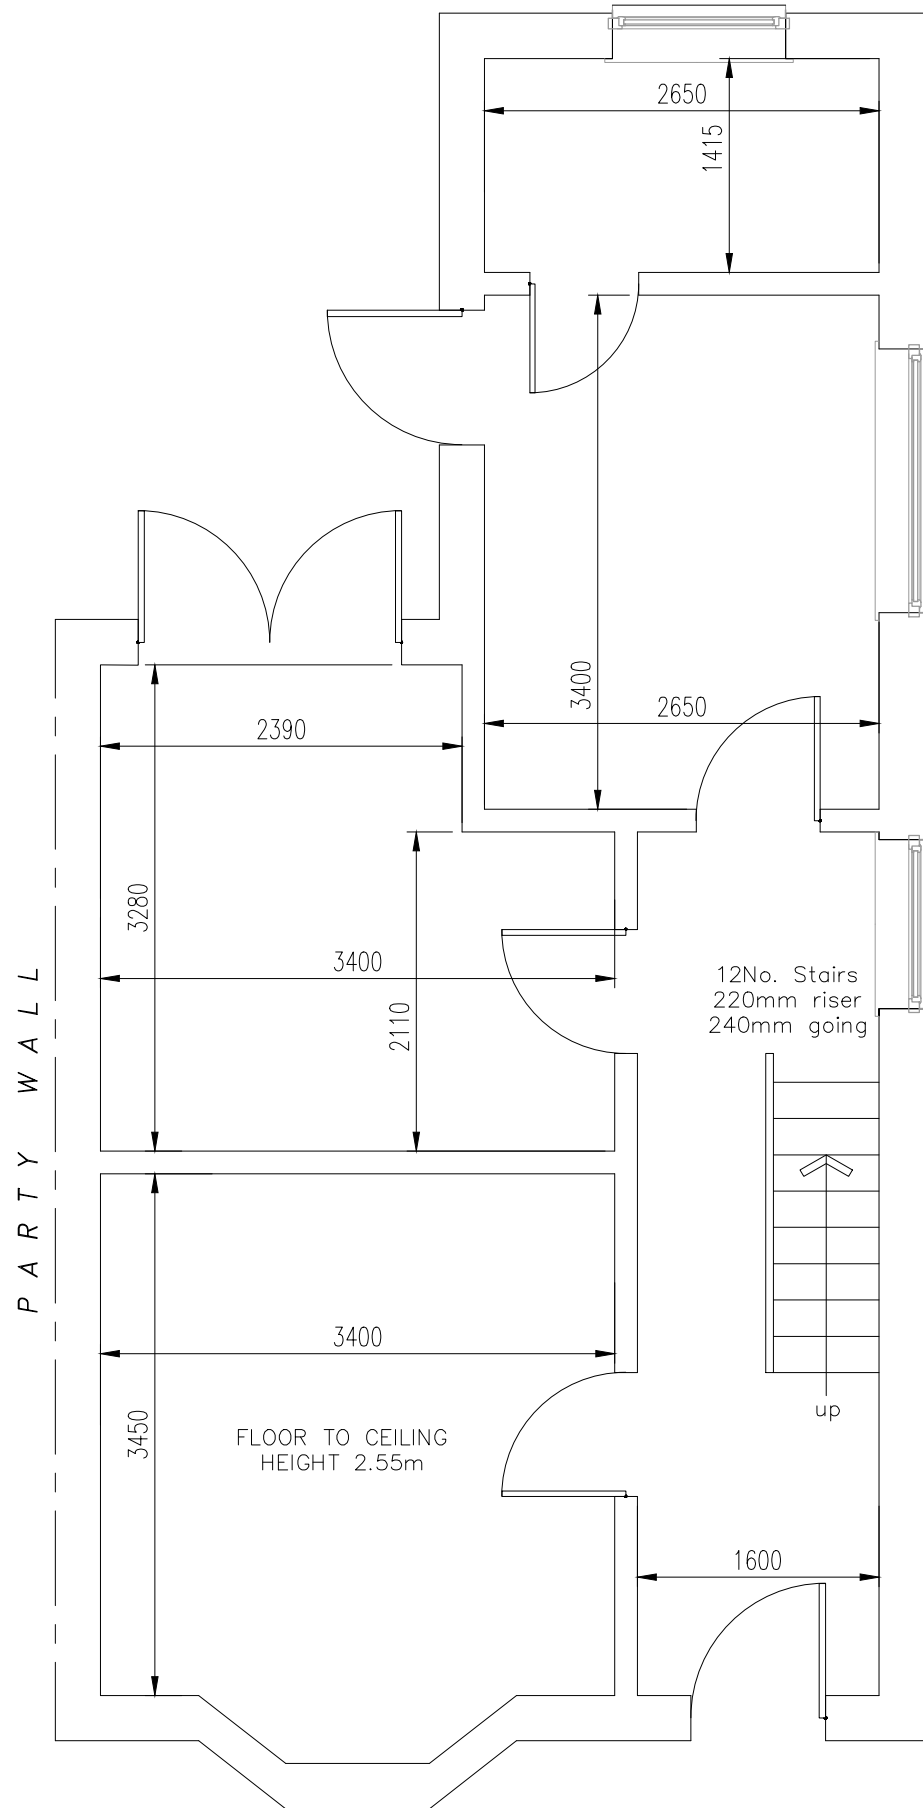

116 OLD ROAD, BAGLAN
GROUND FLOOR
EXISTING
SCALE 1:50

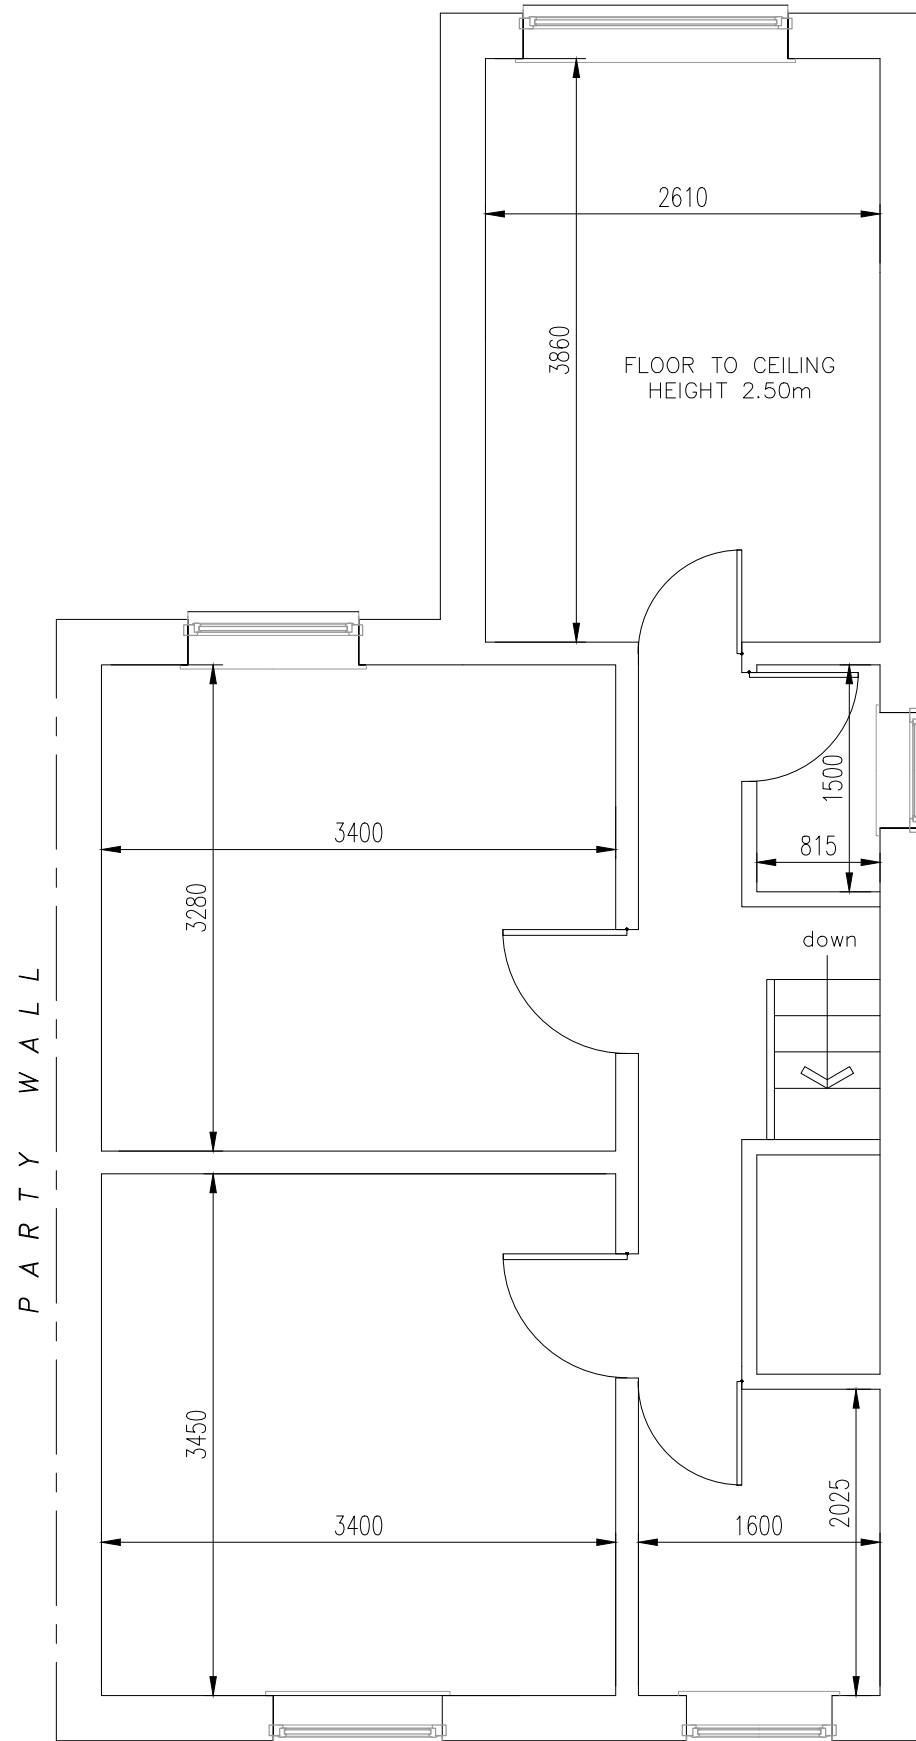

116 OLD ROAD, BAGLAN
FIRST FLOOR
EXISTING
SCALE 1:50

116 Old Road, Baglan SA12 8LL		
Drawing Existing Floor Plans		
Scale 1:50 @ A3	Date JAN 2024	Drawn by SC Chkd by RB
Drawing No. 24001/01		S.Clement 4 Bryngwyn Avenue, Garden Village, Swasea SA4 4EX Tel. 07842510578