
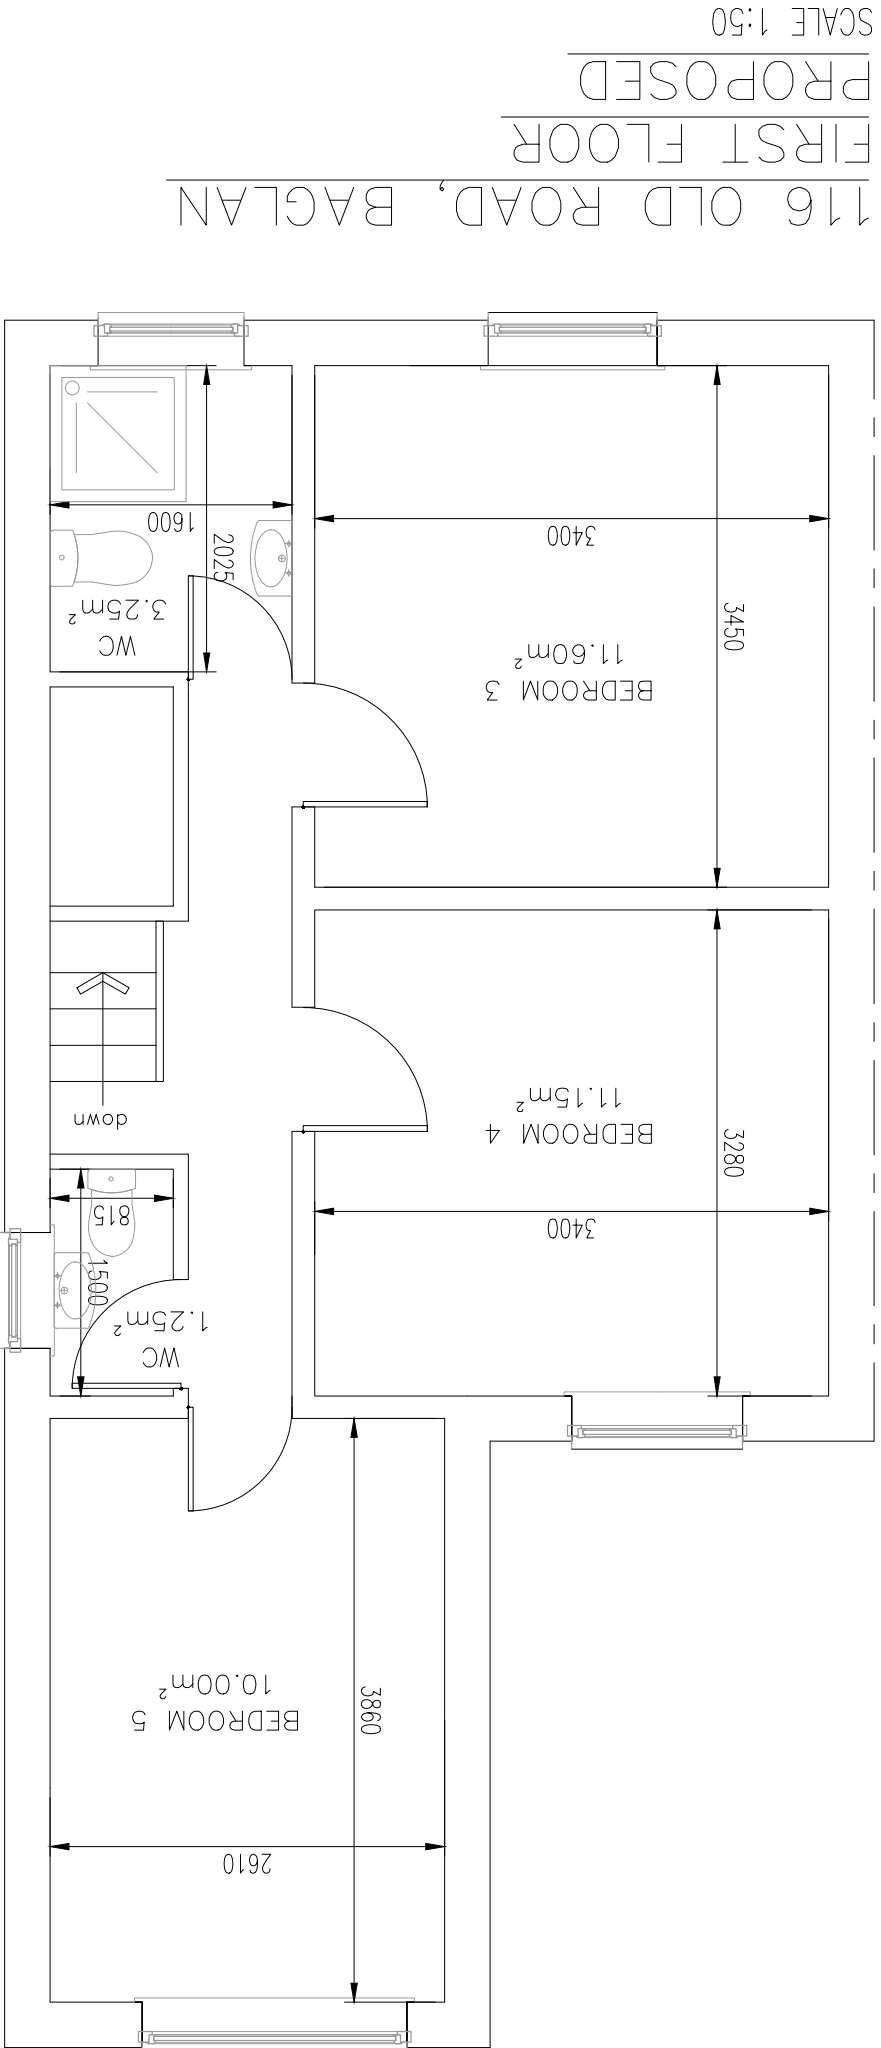


Superseded

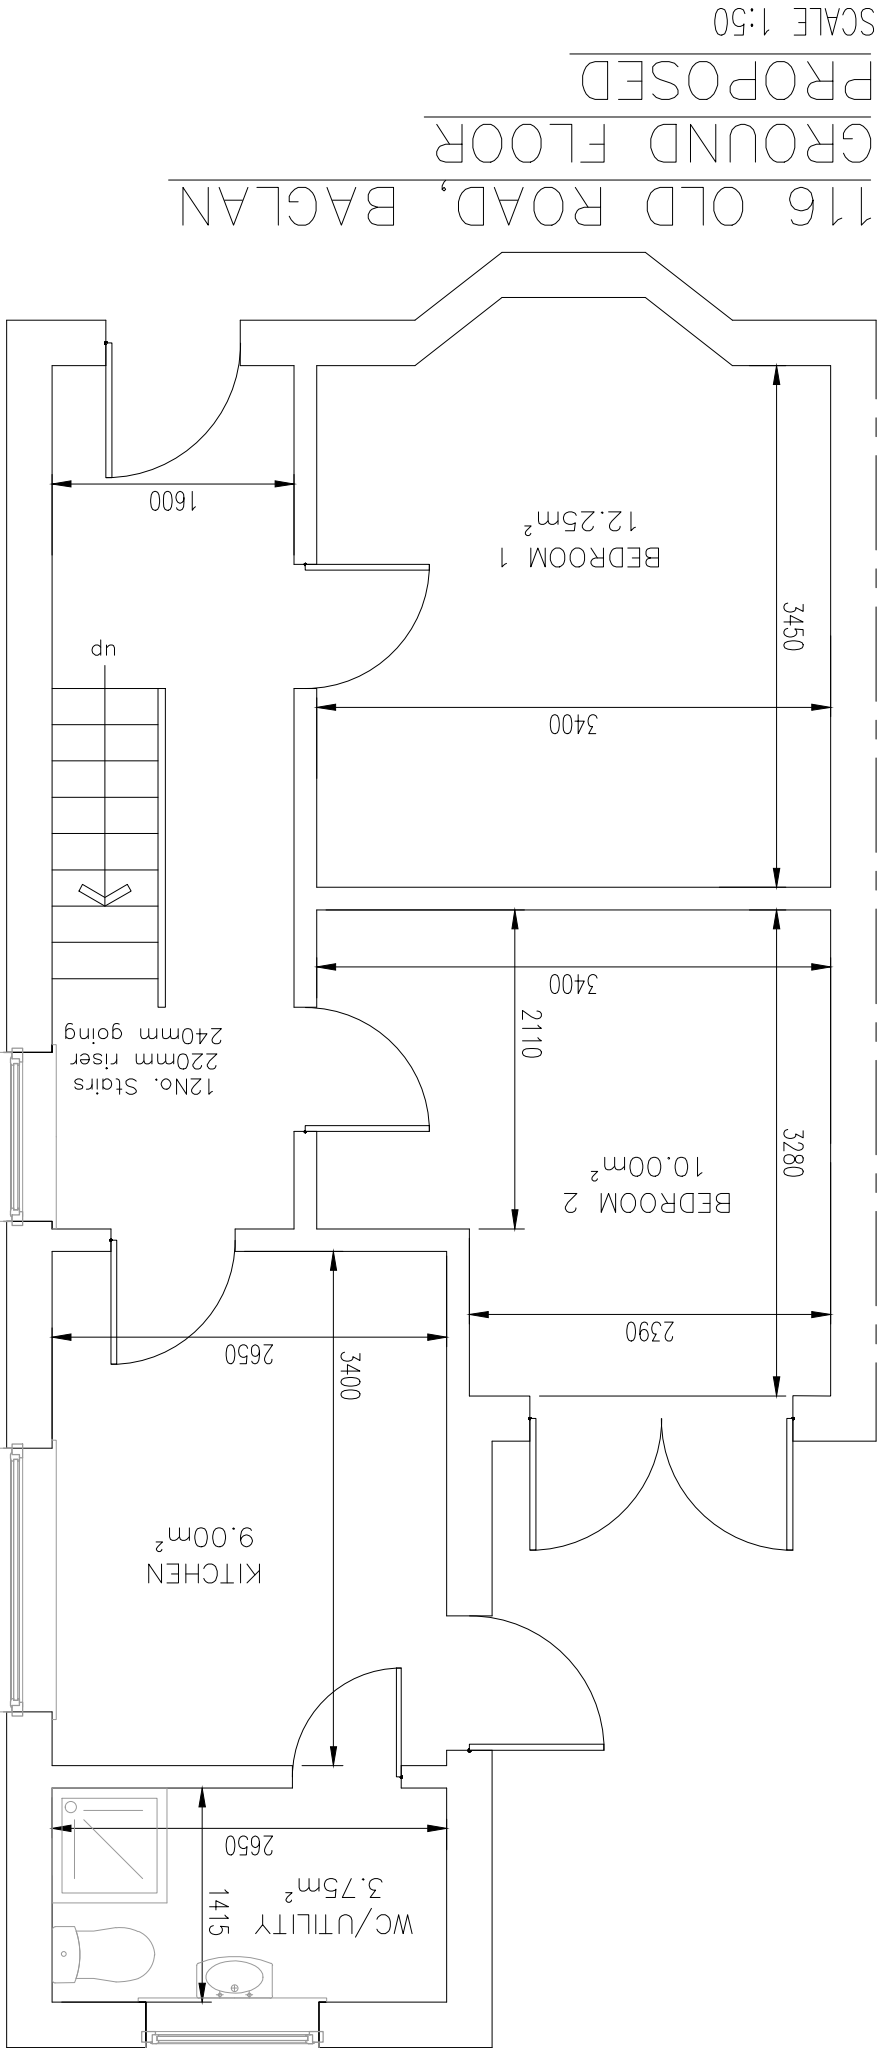

Drawing No. 24001/02		Scale 1:50 @ A3		Date JAN 2024	Drawn by SC	Chkd by RB
Drawing Proposed Floor Plans						
116 Old Road, Baglan SA12 8LL						
S.Clement 4 Bryngwyn Avenue, Garden Village, Swasea SA4 4EX Tel. 07842510578						