



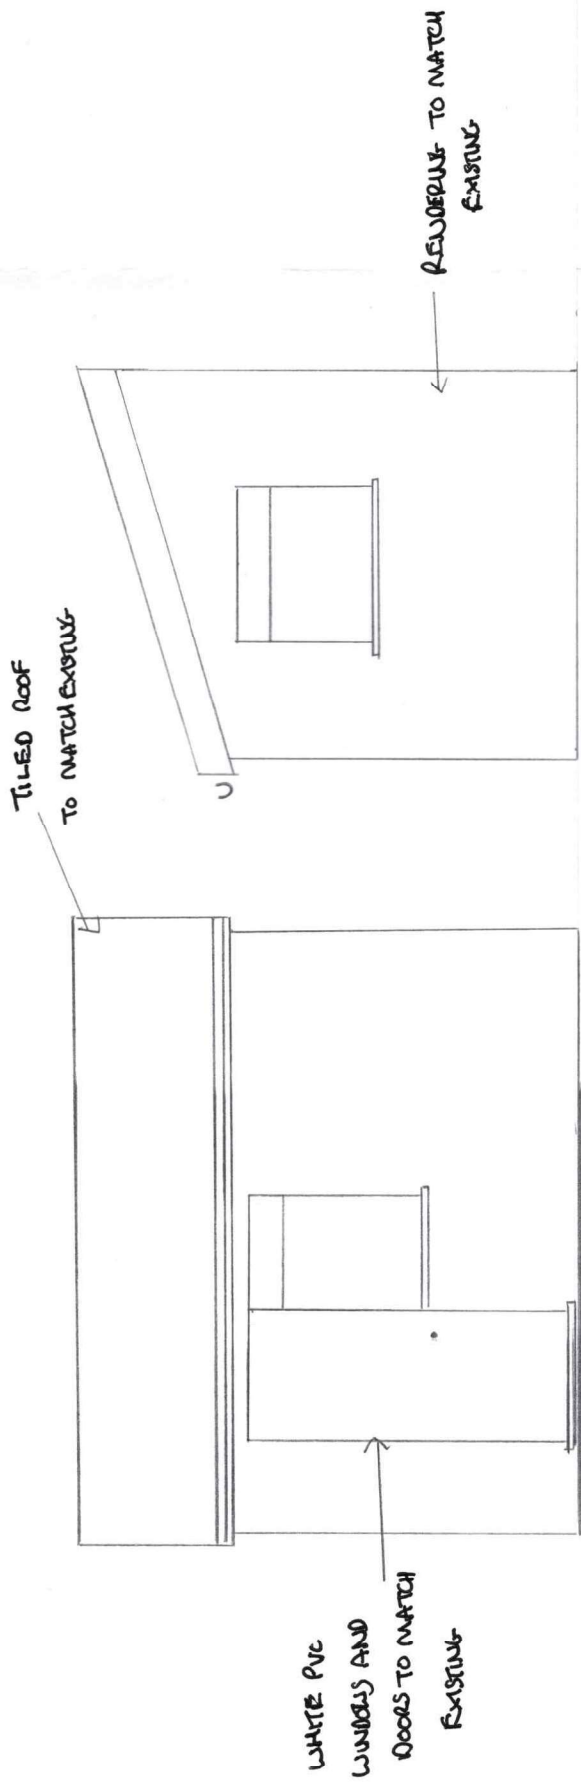


FRONT ELEVATION
PROPOSED

SIDE ELEVATION
PROPOSED

SCALE 1:50

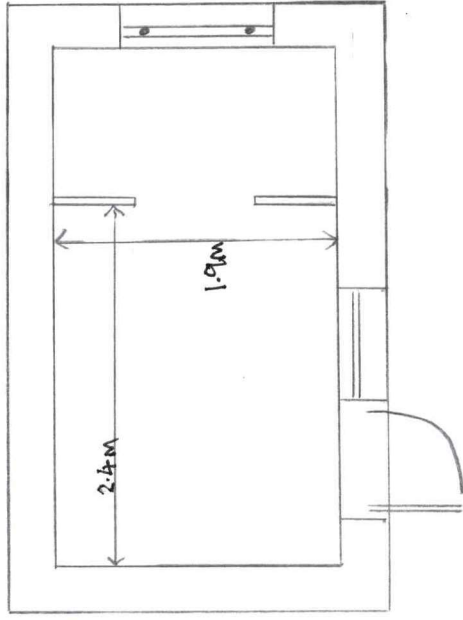

NEW DETACHED
OUTBUILDING PROPOSED
FLOOR PLAN

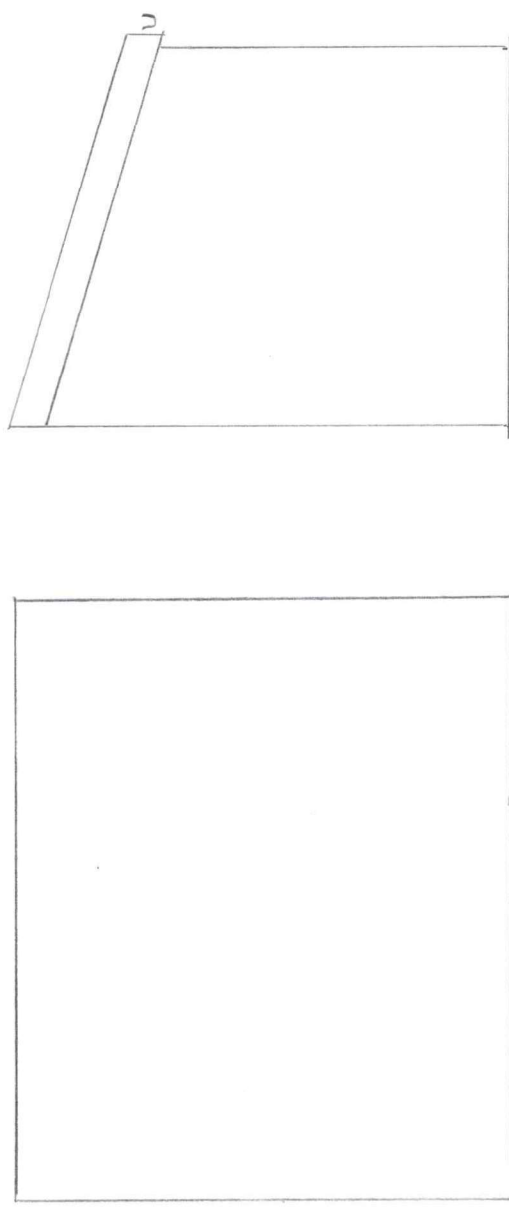

REAR ELEVATION
PROPOSED

SIDE ELEVATION
PROPOSED