




FRONT ELEVATION

EXISTING


FRONT ELEVATION

PROPOSED

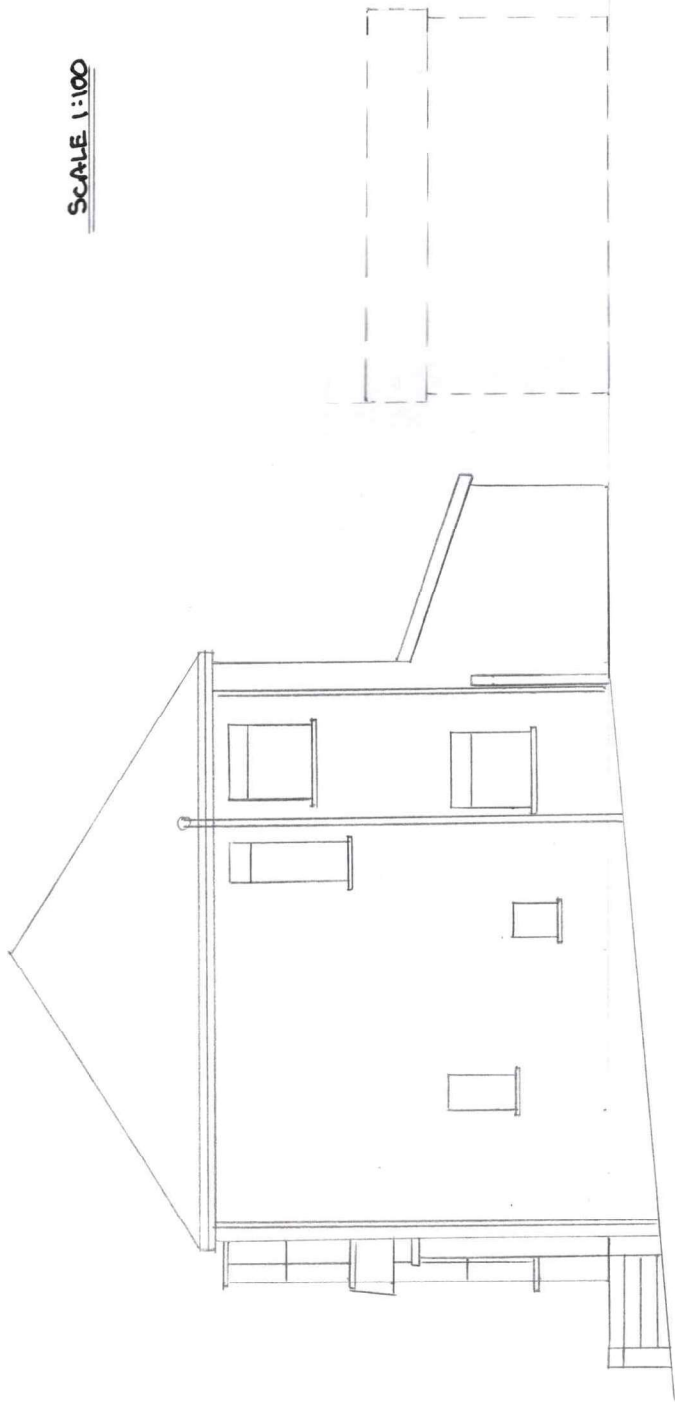

SIDE ELEVATION

EXISTING

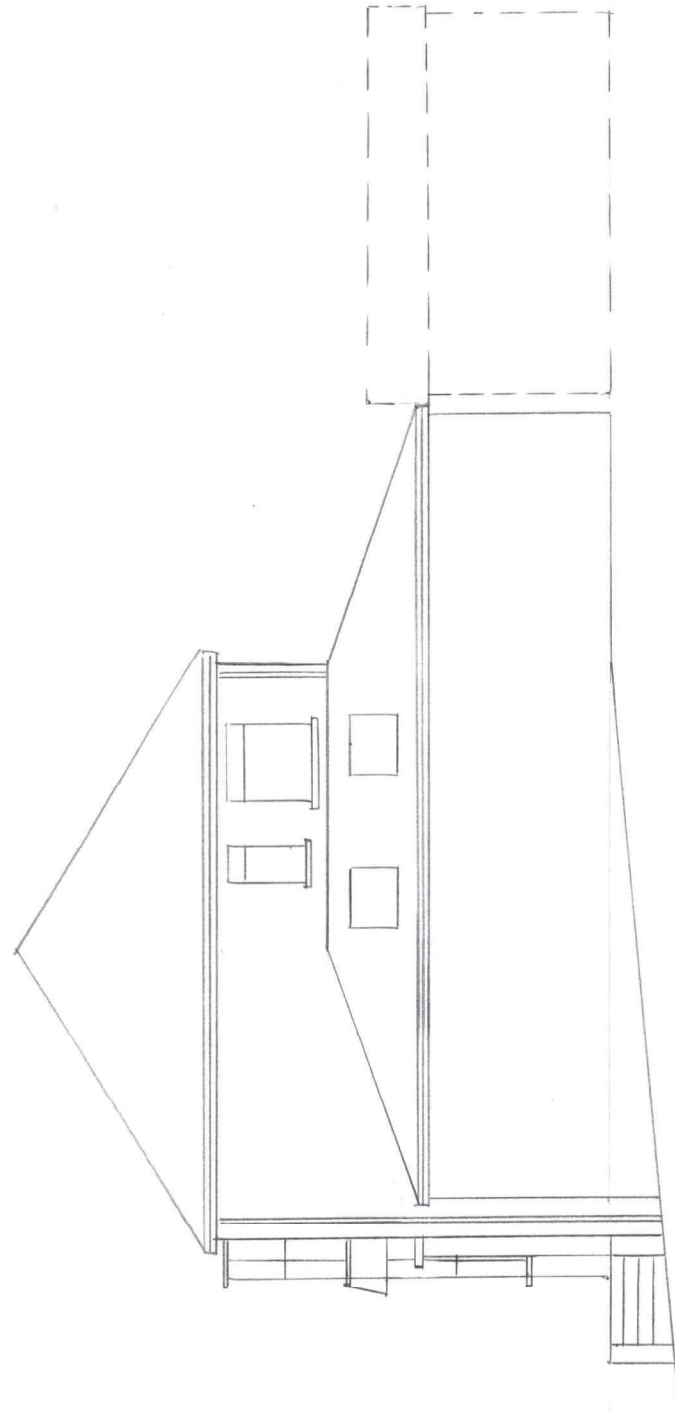

SIDE ELEVATION

PROPOSED

SCALE 1:100