



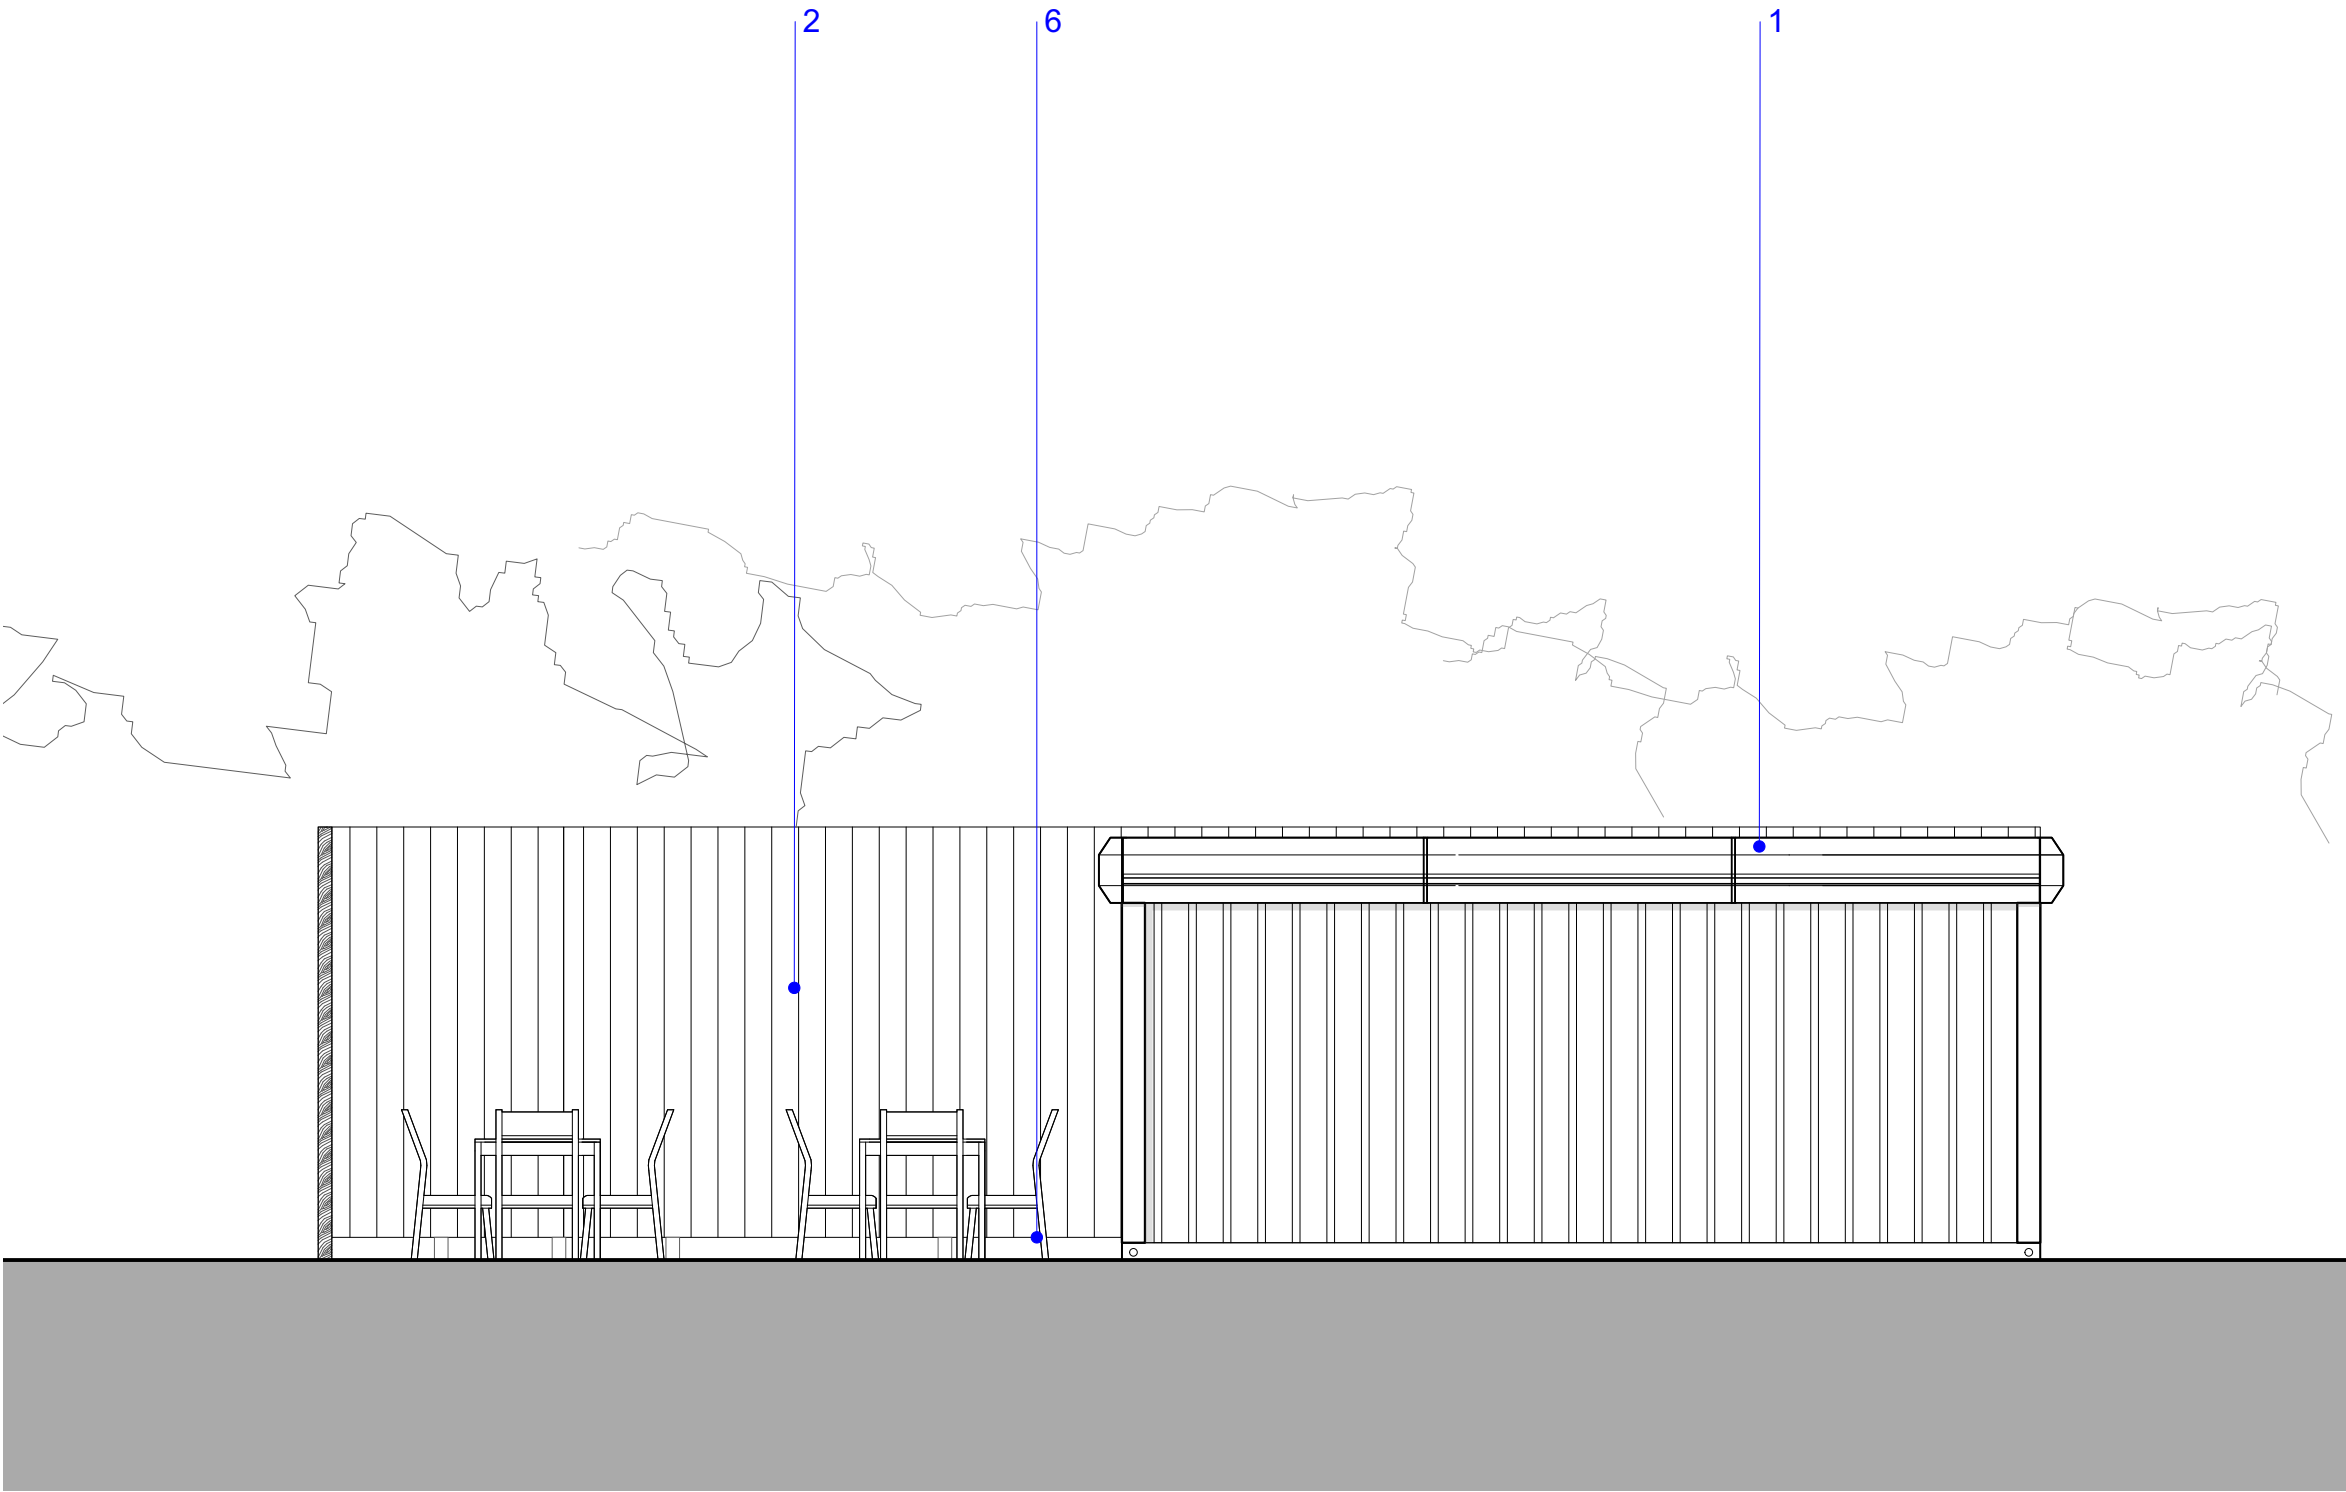


0 1 2 3 4 5 M

02401.1 SIDE (NORTH) ELEVATION
SCALE 1:50 @ A1, 1:100 @ A3

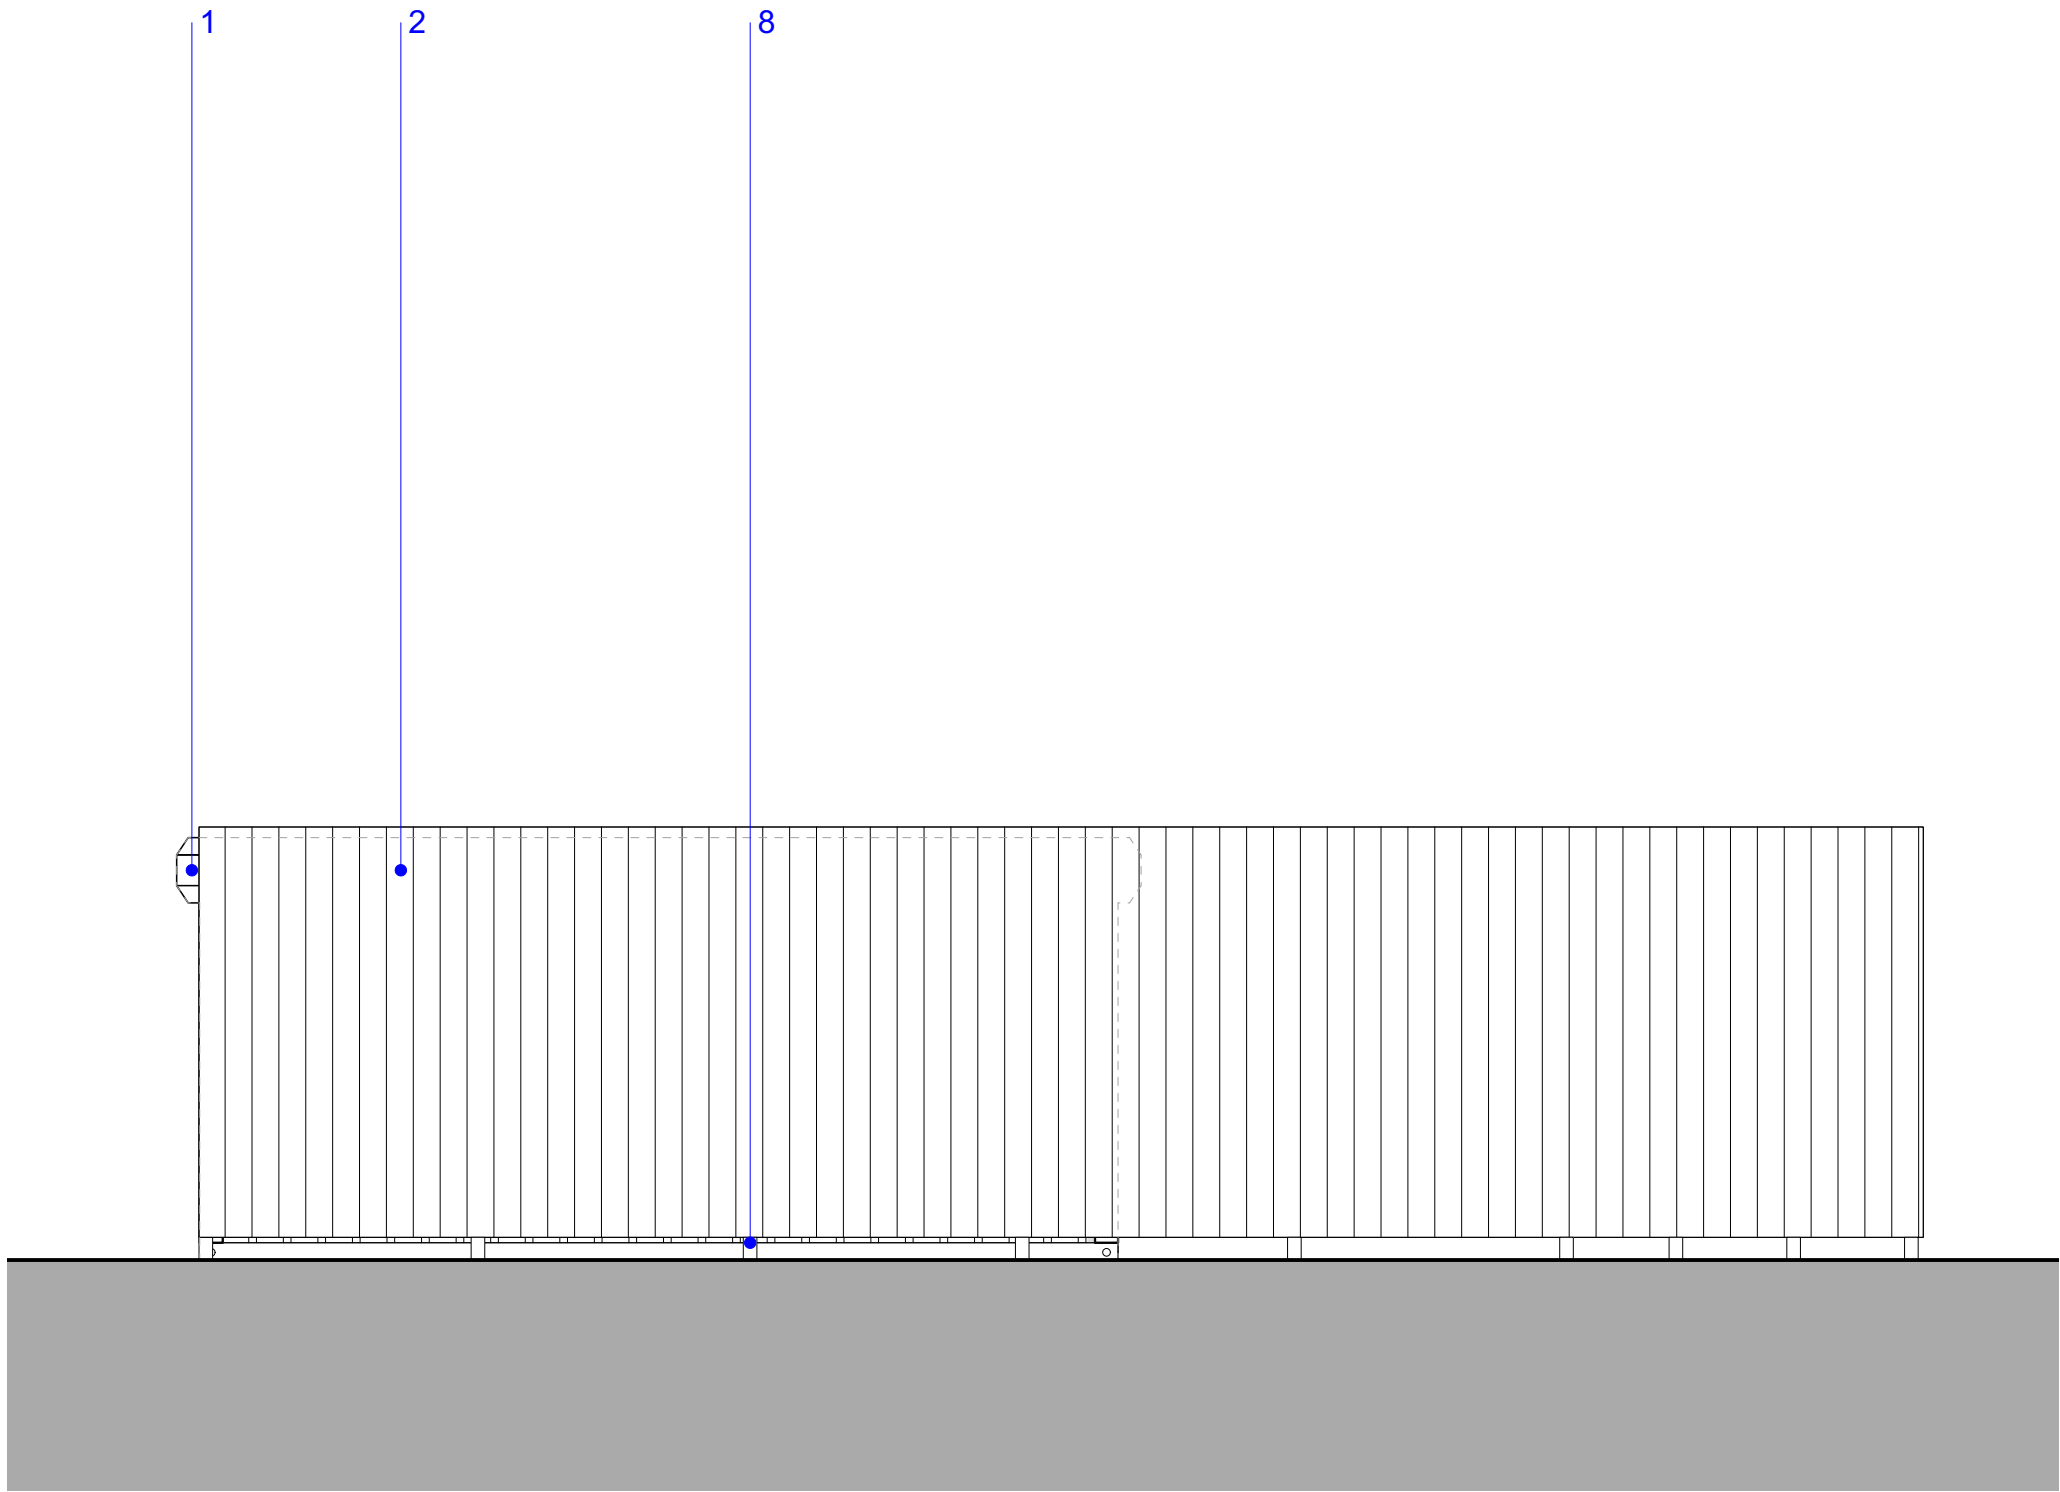


0 1 2 3 4 5 M

02401.2 SIDE (SOUTH) ELEVATION
SCALE 1:50 @ A1, 1:100 @ A3

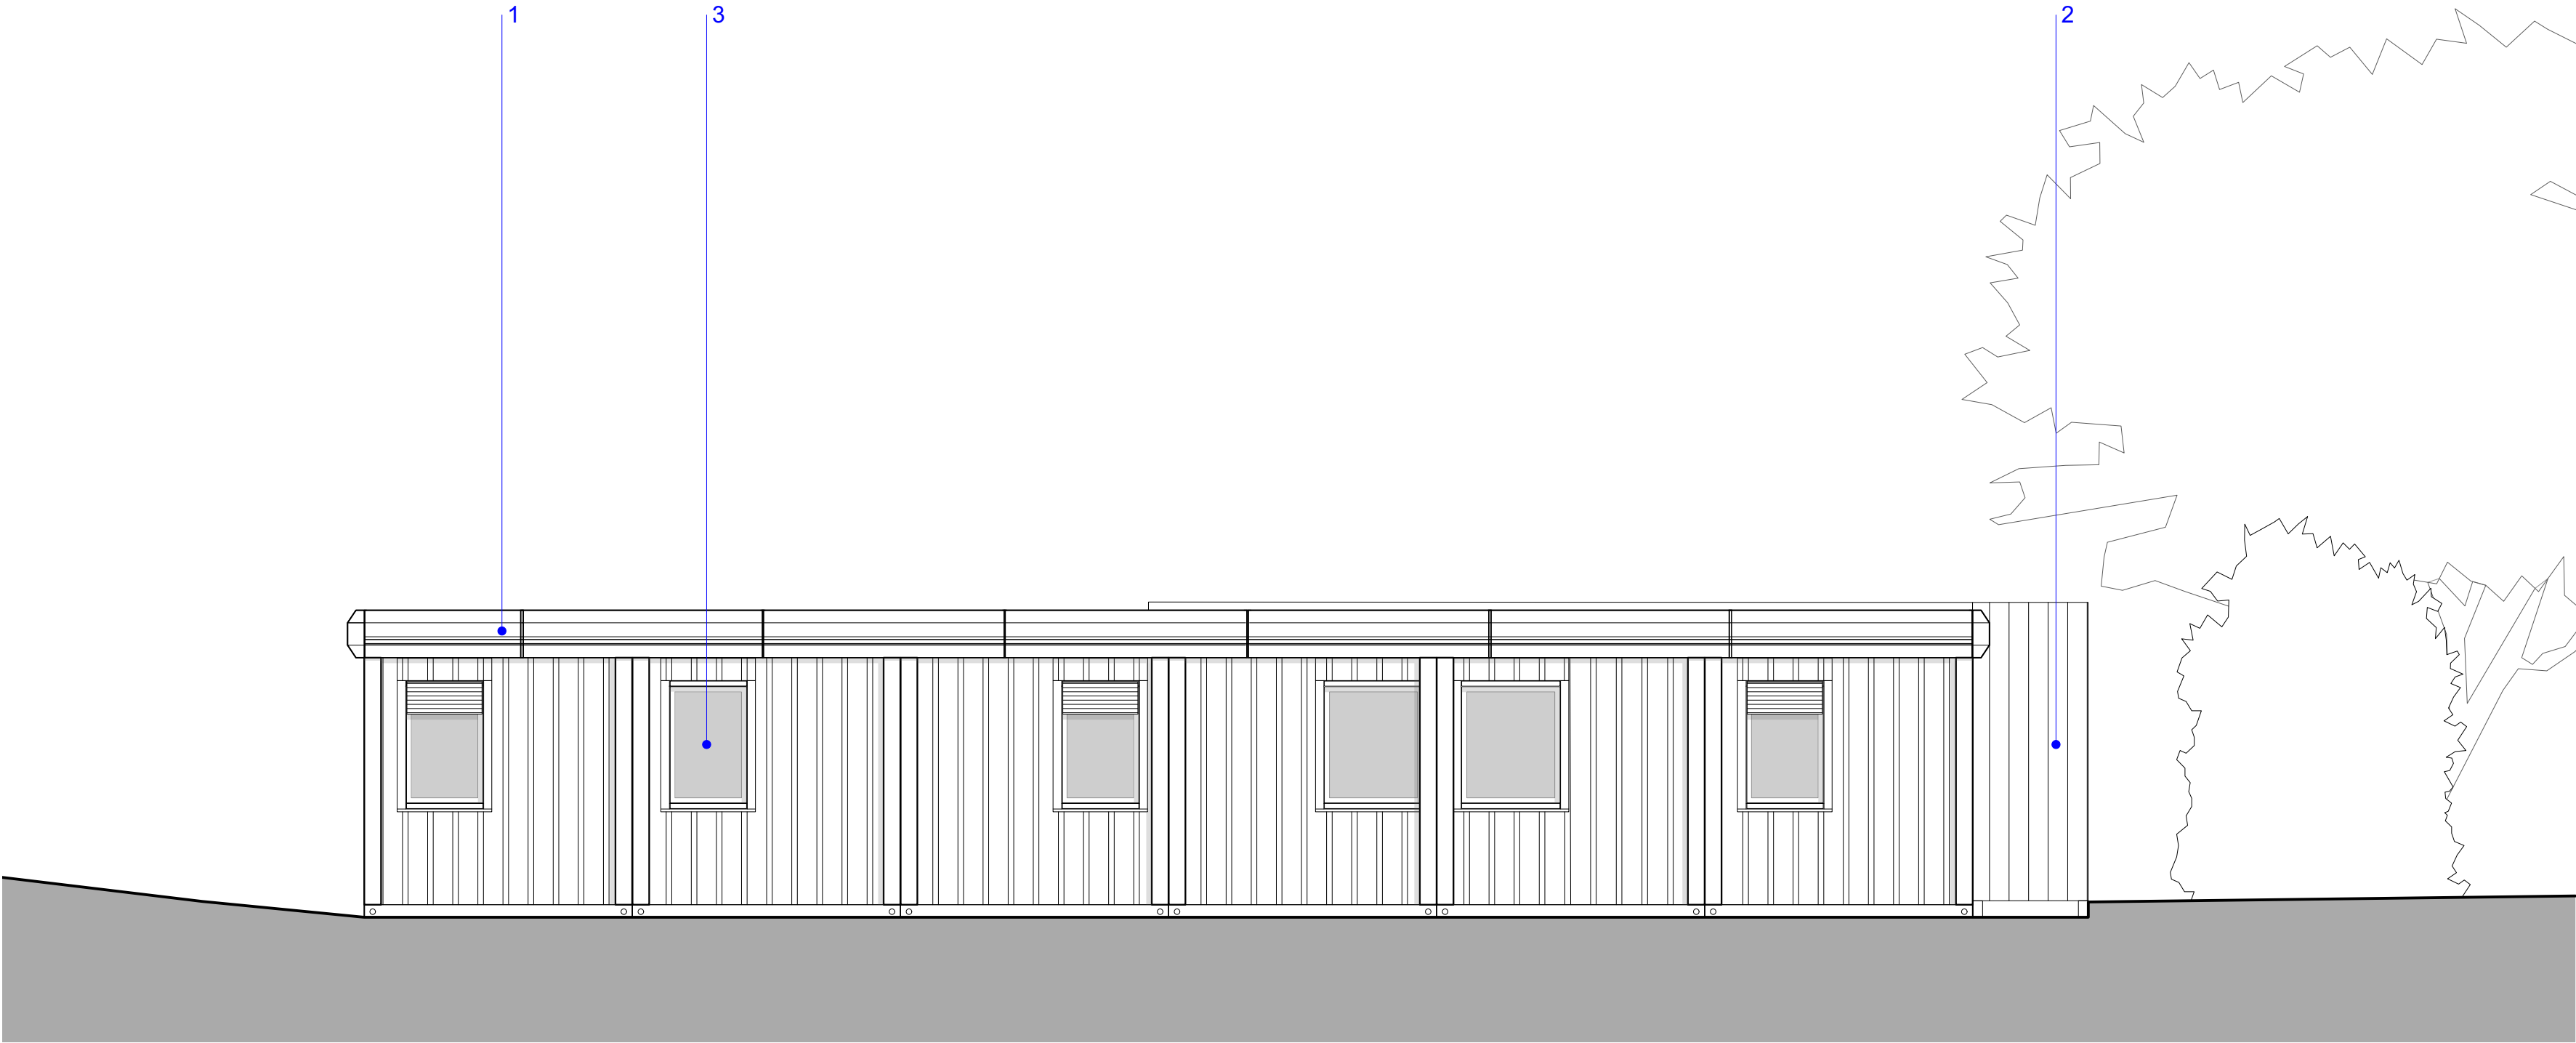

0 1 2 3 4 5 M

02401.3 REAR (WEST) ELEVATION
SCALE 1:50 @ A1, 1:100 @ A3

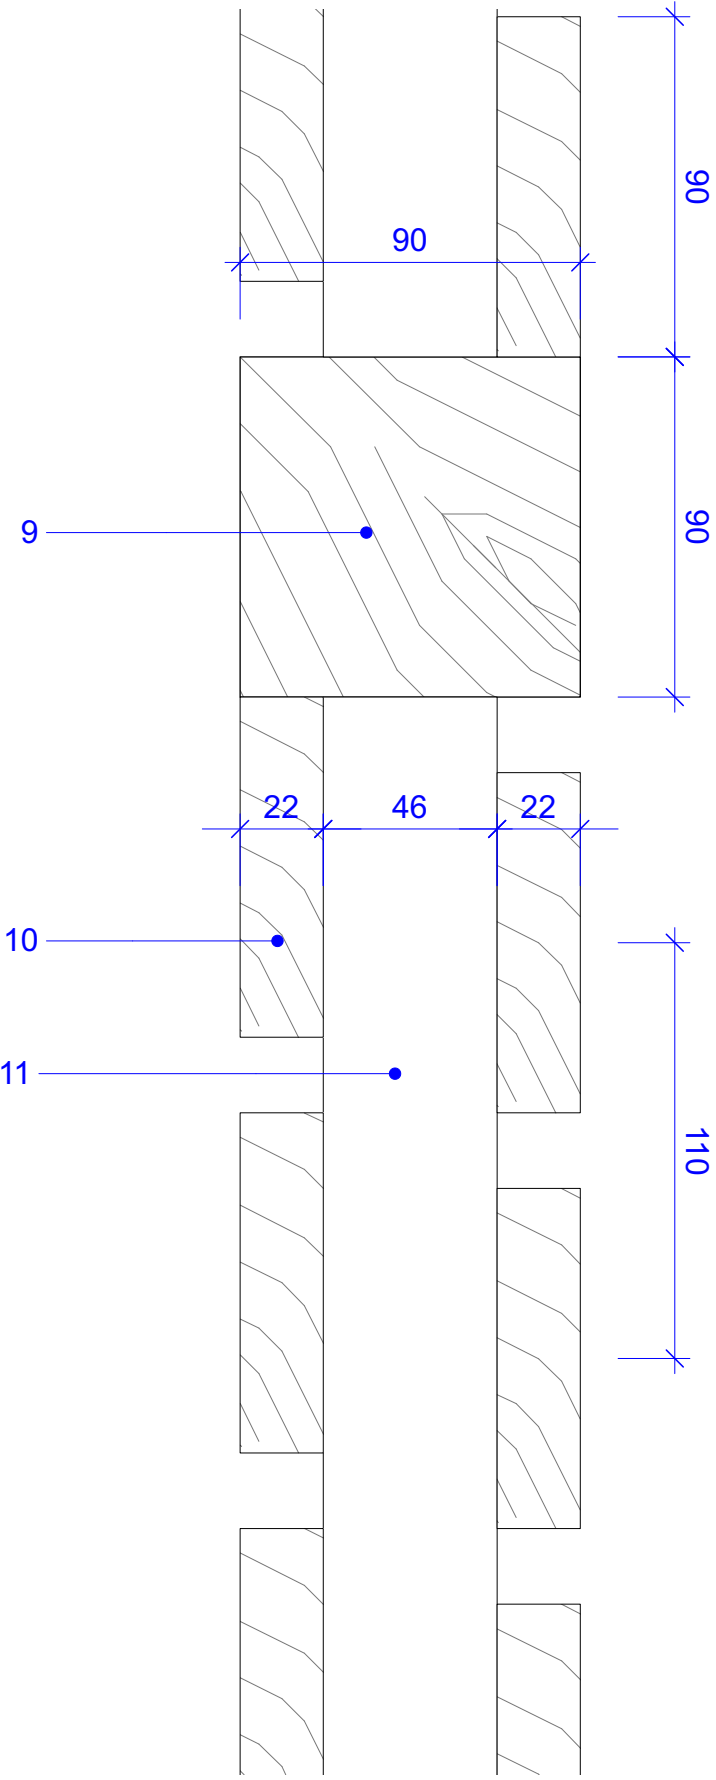

0 0.02 0.04 0.06 0.08 0.10 M

02401.4 FENCE PLAN DETAIL
SCALE 1:2 @ A1, 1:4 @ A3

Notes:
Responsibility is not accepted for errors made by others scaling from this drawing.

All construction information should be taken from figured dimensions only. Dimensions are in millimetres unless otherwise stated.


All dimensions and conditions are to be checked on site prior to preparing drawings or commencing any work.

Any variations or supplementary drawings are to be approved by The Architect.

All details are to be read in strict accordance with GA drawings and construction notes

All steelwork sizes, padstones, blockwork strengths and associated structural design to be in accordance with structural engineers design and requirements. Hiraeth Architecture accepts no liability to any discrepancies in the structural design indicated on these drawings. Any structural related queries should be directed to the project engineer immediately.

- MATERIAL NOTES**
- 1. External cladding + fascias in RAL 9010 (White)
 - 2. Black painted, timber hit + miss fencing
 - 3. Aluminium window with integrated roller shutters
 - 6. Ground graded up to form level thresholds with paving slabs at entry
 - 8. Timber fence posts set at 1.8m centres
 - 9. 90mm square post, painted to match fencing
 - 10. 90mm board face, set at 110mm centres
 - 11. 46mm square horizontal posts

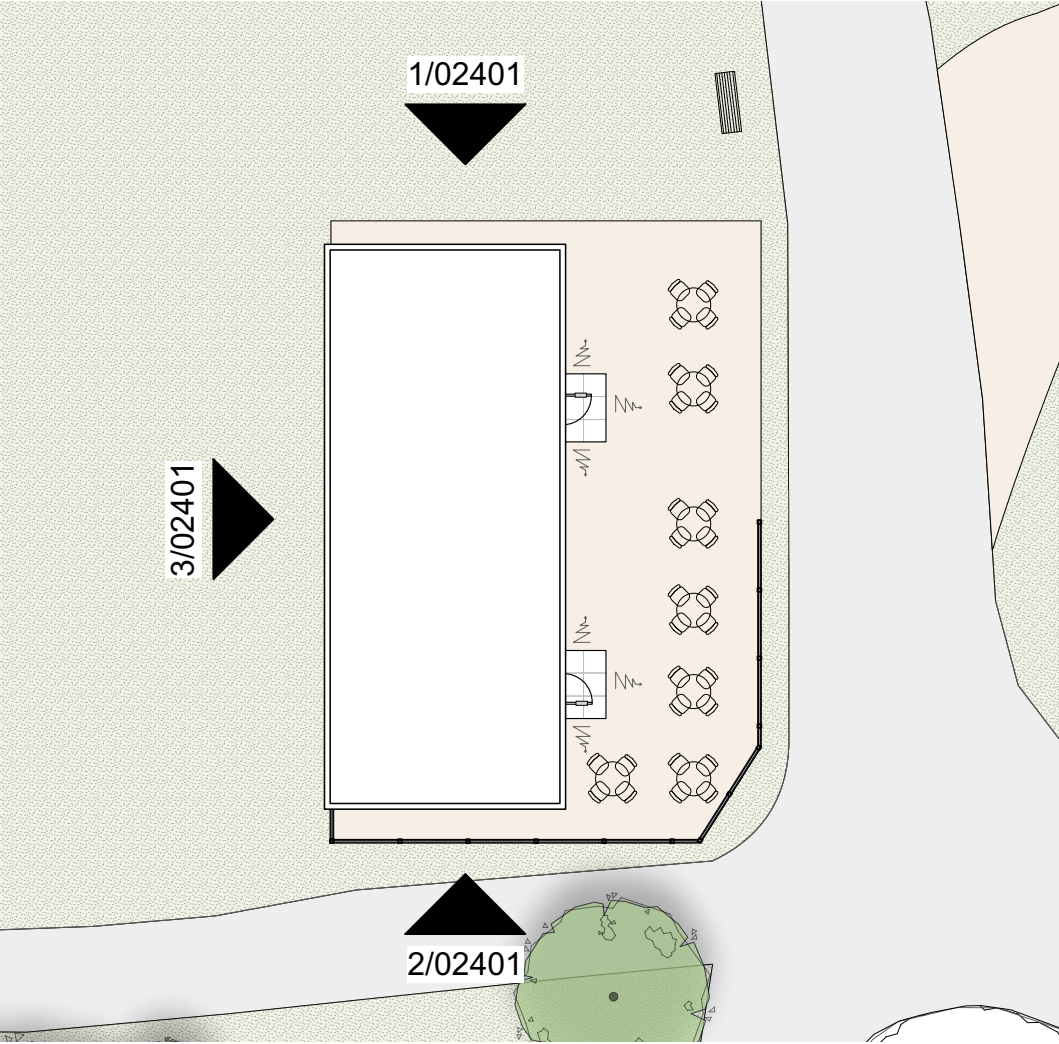

0 2 4 6 8 10 M

02401.5 KEY PLAN
SCALE 1:200 @ A1, 1:400 @ A3

SERIES		PLANNING	
SUITABILITY		S2 - ISSUED FOR INFORMATION	
REV	DATE	NOTE	
P1	08/12/2023	Issued for Planning Submission	

Hiraeth.

2325 09

NEATH PORT TALBOT CBC

GNOLL PARK

Proposed
Side + Rear Elevations

Scale

1:50 @ A1, 1:100 @ A3

Date

12/23

02920 025814 | office@hiraetharchitecture.co.uk

The Maltings | East Tyndall St | Cardiff | CF24 5EA

UPPIN

Zone

Originator

Role

Type

Sht number

S Code

Rev

2080

09

HIR

A

DR

02401

S2

P1

do not scale from this drawing

| all dimensions to be verified on site

| not to architect of all discrepancies

| copyright Hiraeth architecture