





Reproduced from an Ordnance Survey map with the permission of the Controller of Her Majesty's Stationary Office.
© Crown Copyright. All rights reserved.

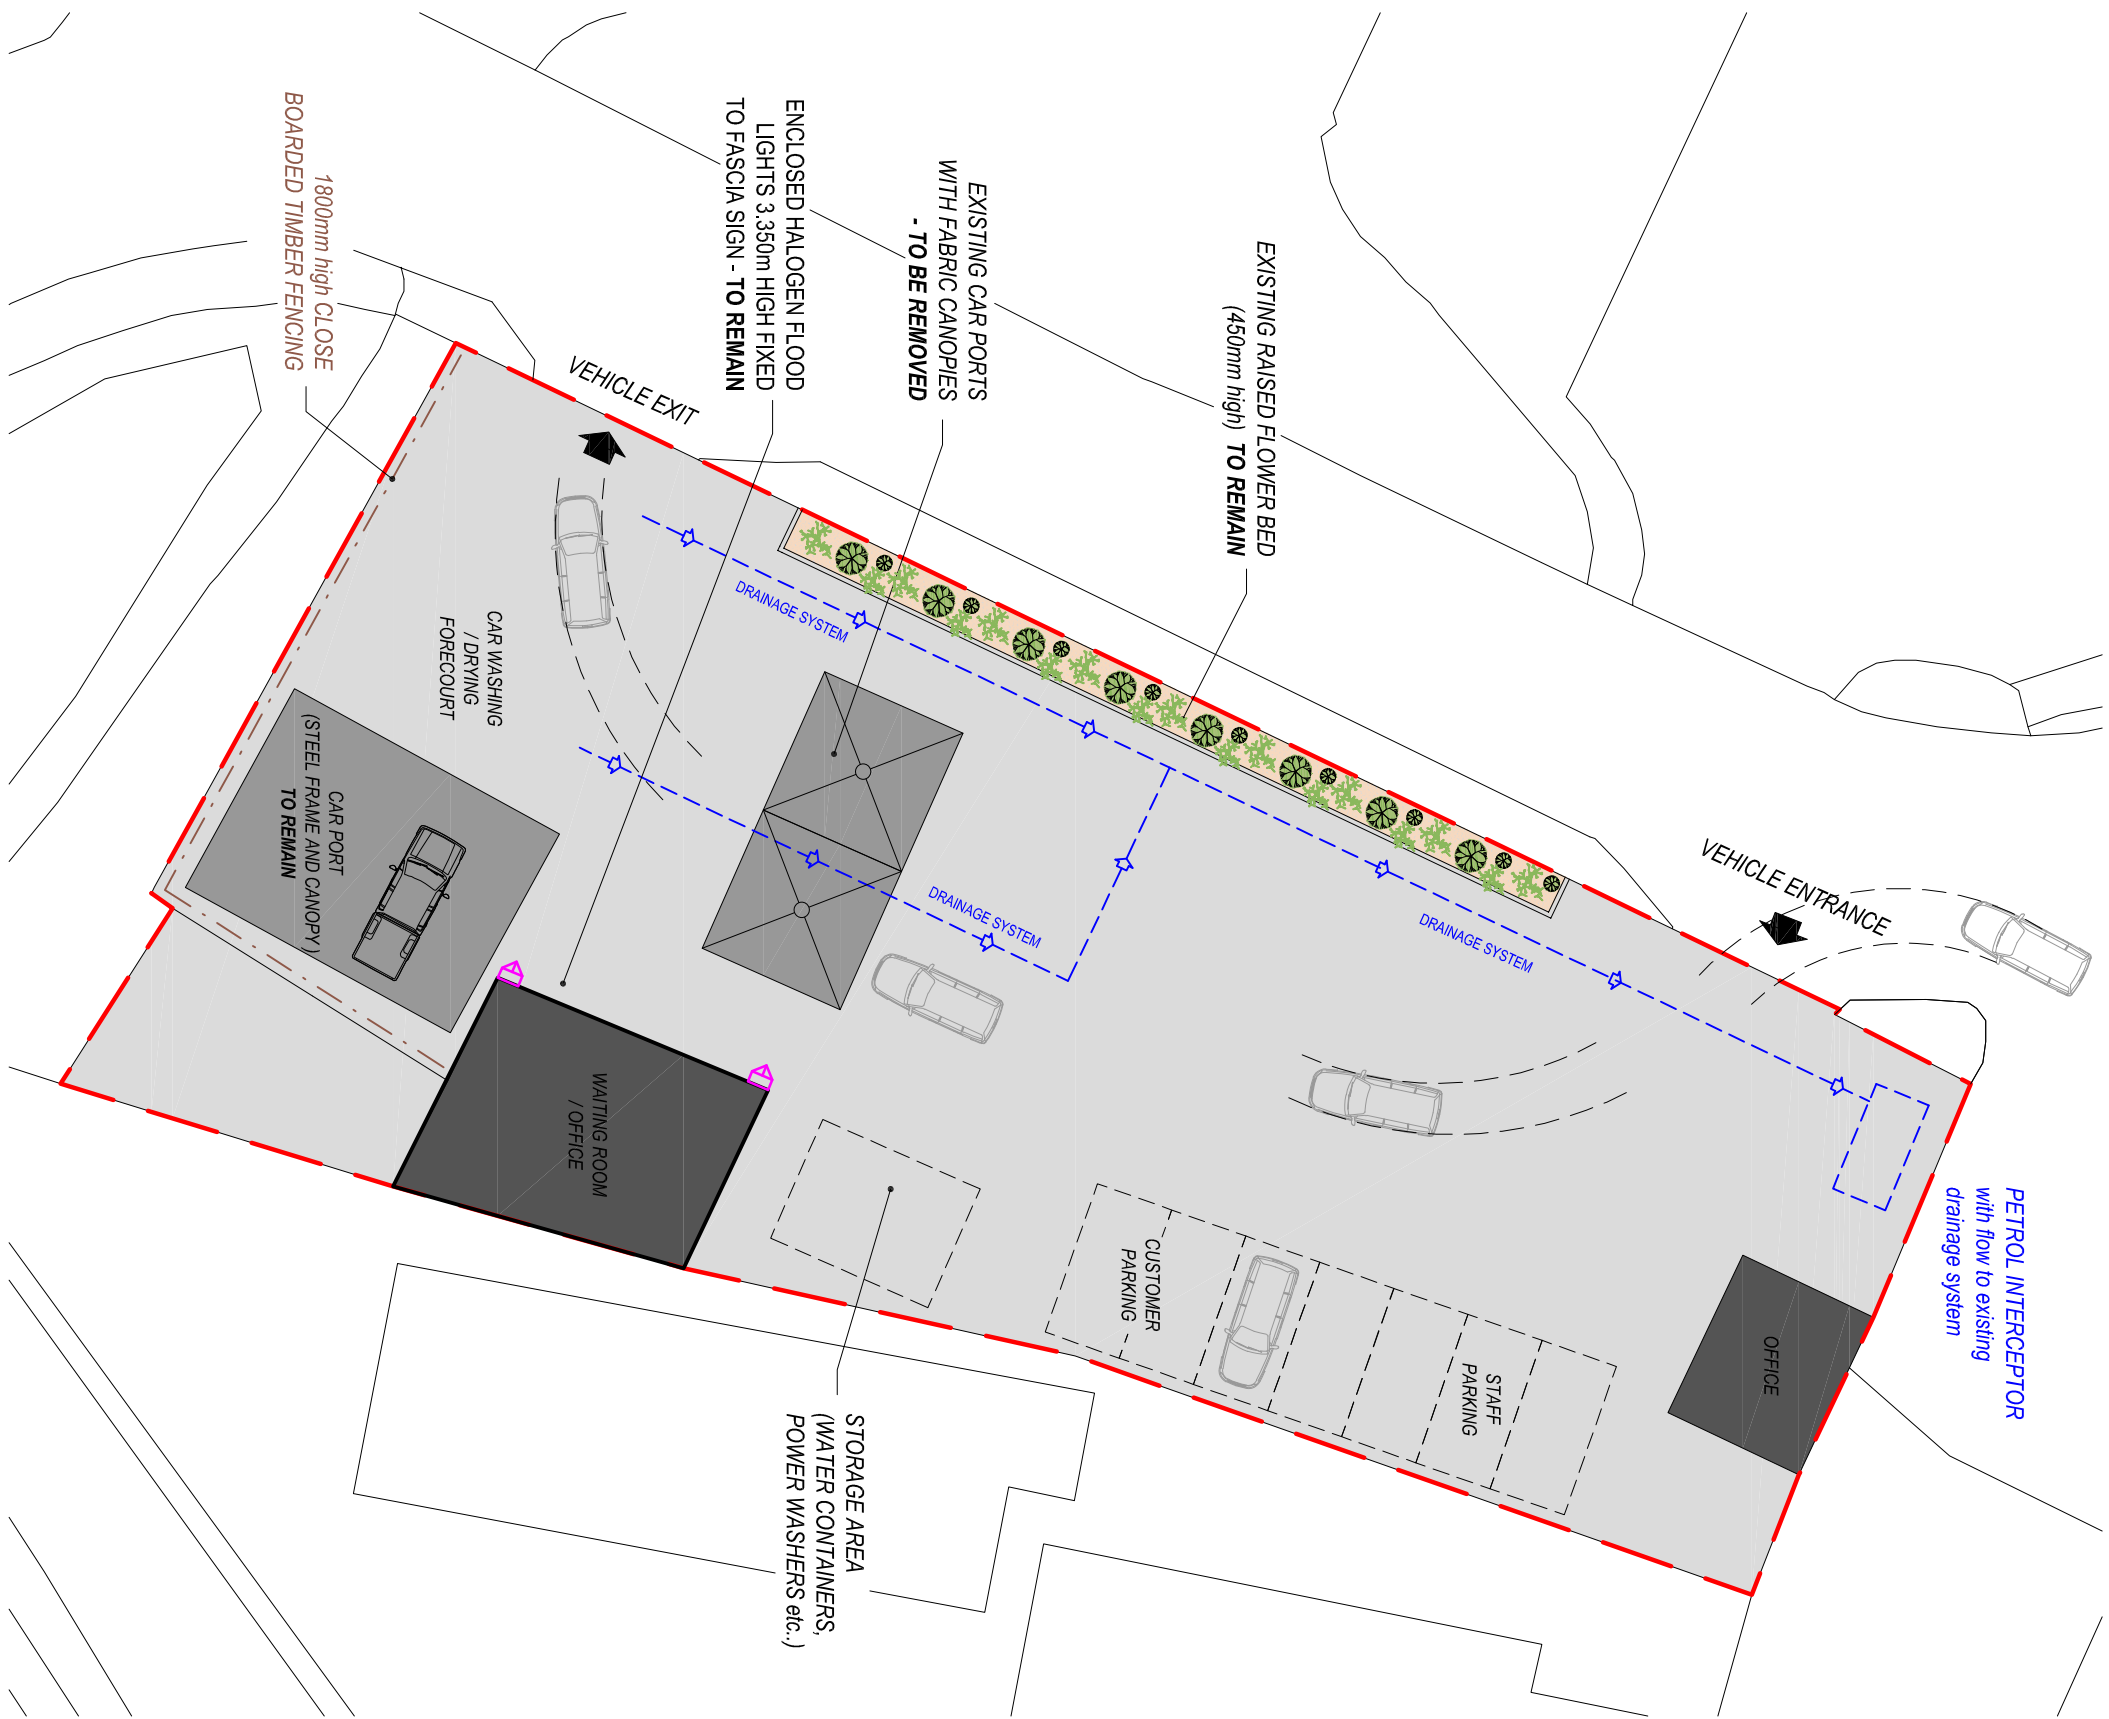

EXISTING SITE PLAN
Scale 1:250



Reproduced from an Ordnance Survey map with the permission of the Controller of Her Majesty's Stationary Office.
© Crown Copyright. All rights reserved.

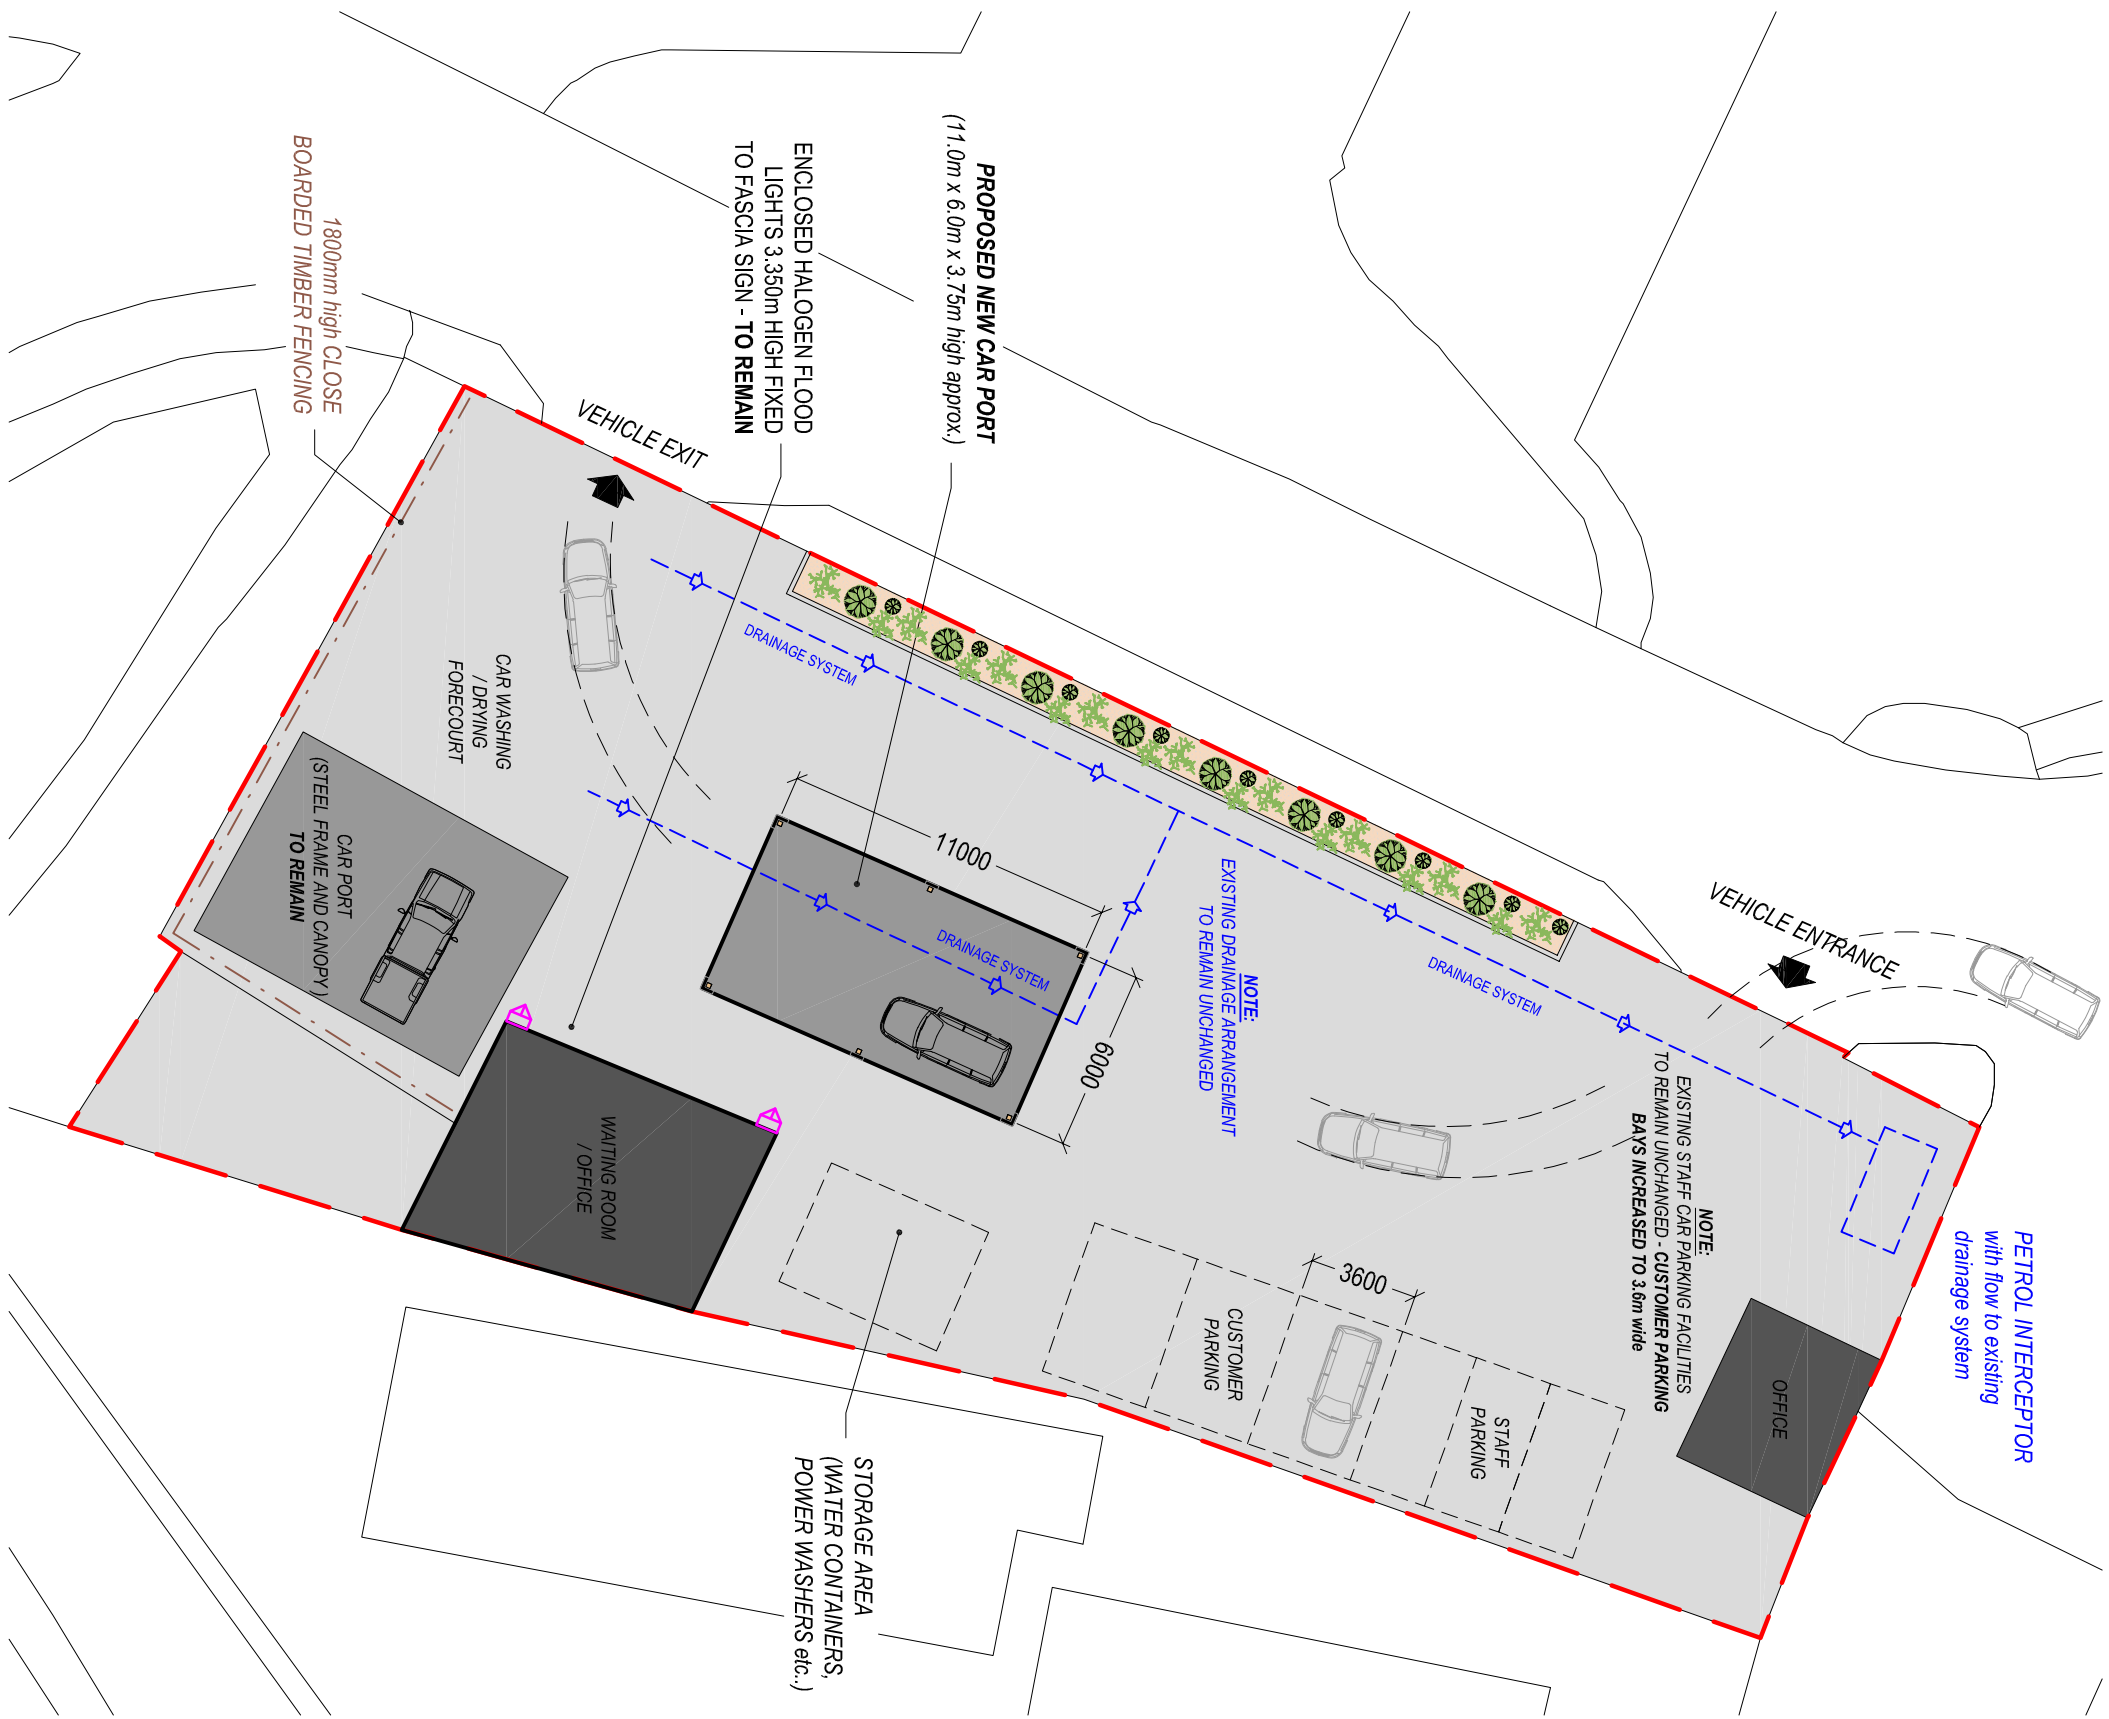

PROPOSED SITE PLAN
Scale 1:250



IMAGE SHOWS FLOODLIGHT -
150 Watt Tungsten Halogen
(mounted at high level to Signage
/ fascia)

Client:		Mr. M. Watts	
Project Title:		RETENTION OF EXISTING CAR WASH FACILITY & ERECTION NEW CAR PORT at Swansea Road, Portardawe Swansea, SA8 4AF	
General Notes:		1. This drawing is for the proposed site plan only. 2. The site plan is to be used for the proposed site plan only. 3. The site plan is to be used for the proposed site plan only.	
Drawing Issue:		1.250	
PLANNING			
Drawing Title:		EXISTING & PROPOSED SITE PLANS	
Drawing No:		CPD-002	
Date:		04-10-2023	
Scale(s):		1:250	
Paper Size:		A2	



Cwm Planning & Design Ltd.
(architectural and Draughting Services)

