



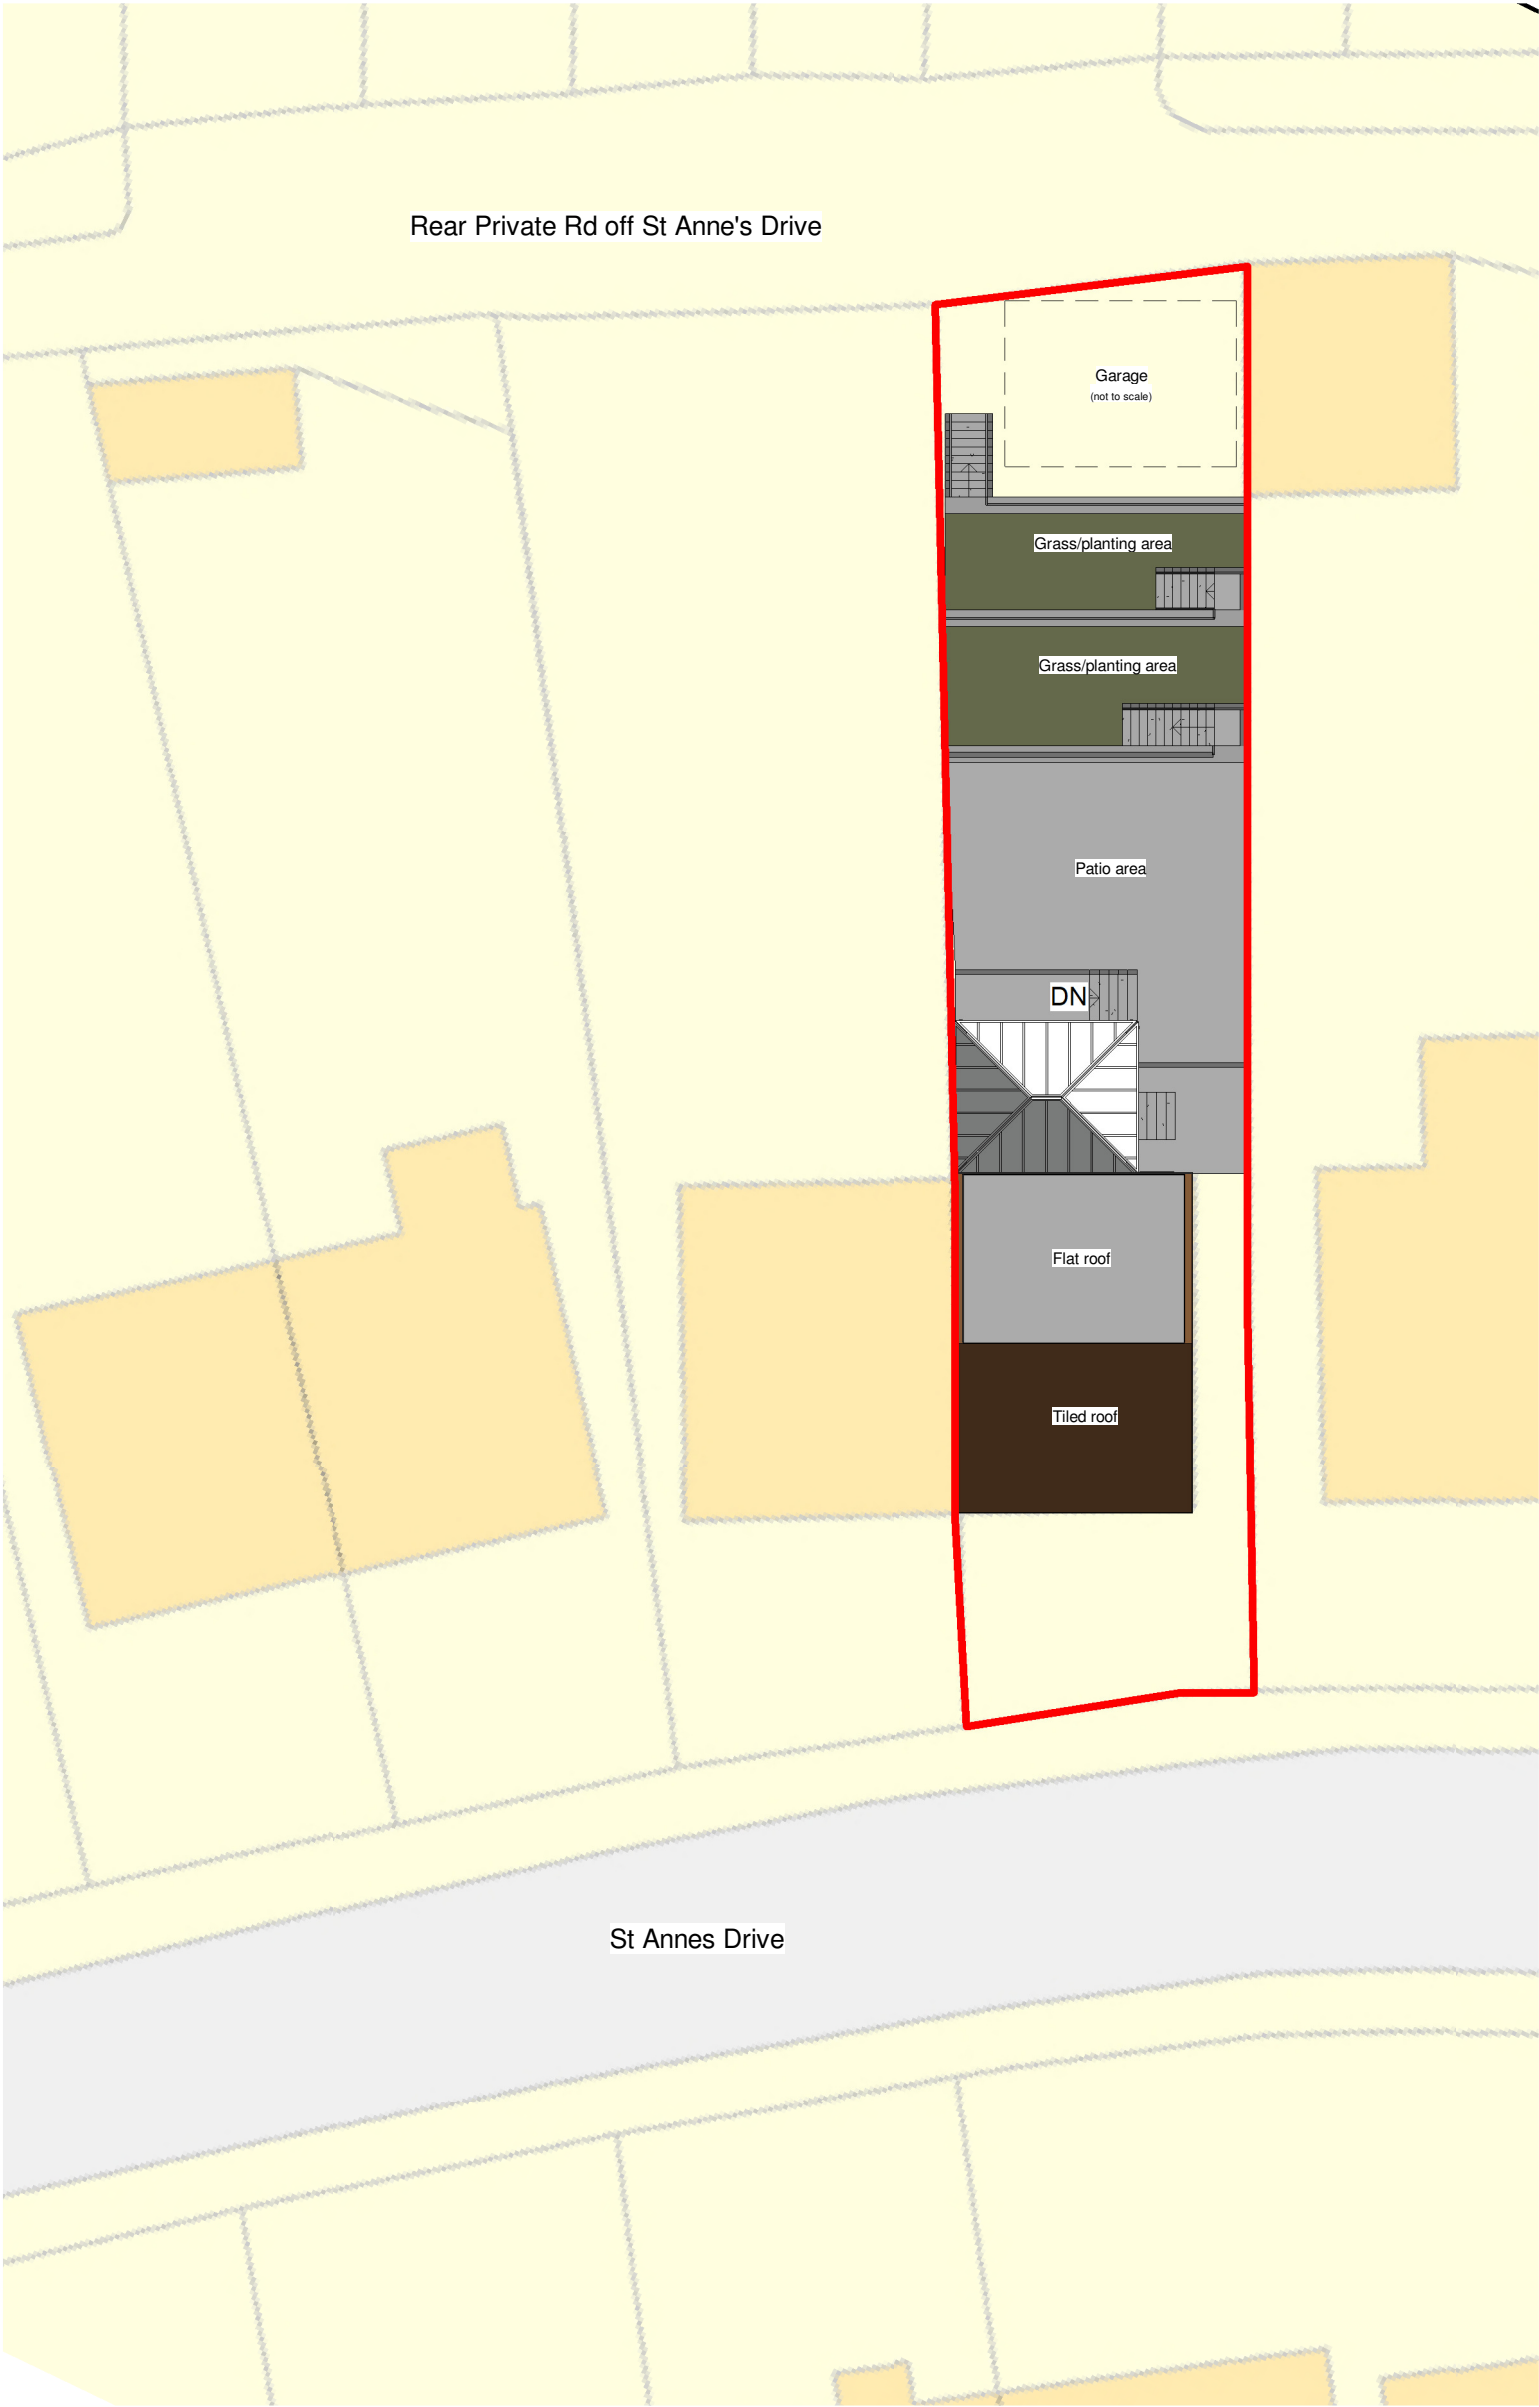

Site  
1 : 200

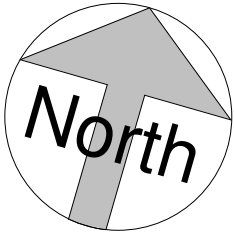

|  |  |     |  |             |  |      |  |
|--|--|-----|--|-------------|--|------|--|
|  |  | No. |  | Description |  | Date |  |
|  |  |     |  |             |  |      |  |
|  |  |     |  |             |  |      |  |
|   |  |  |  |                          |  |  |  |                              |  |  |  |
|---|--|--|--|--------------------------|--|--|--|------------------------------|--|--|--|
| <div><br/>www.ccs-solutions.co.uk</div> |  |  |  | PROJECT                  |  |  |  | CLIENT                       |  |  |  |
|   |  |  |  | 8 St Anne's Drive, Tonna |  |  |  | Mr Stuart Delfosse           |  |  |  |
|   |  |  |  | SHEET                    |  |  |  | Date<br>04/01/2024           |  |  |  |
|   |  |  |  |                          |  |  |  | Project number<br>29/12/2023 |  |  |  |
|   |  |  |  |                          |  |  |  | Scale (@ A3)<br>1 : 200      |  |  |  |
|   |  |  |  |                          |  |  |  | Drawn by<br>CCS              |  |  |  |
|   |  |  |  |                          |  |  |  | DRAWING NUMBER<br>A304       |  |  |  |
|   |  |  |  |                          |  |  |  | Checked by<br>Client         |  |  |  |
|   |  |  |  |                          |  |  |  | REV                          |  |  |  |

|       |  |  |  |                    |  |  |  |
|-------|--|--|--|--------------------|--|--|--|
| SHEET |  |  |  | PROPOSED SITE PLAN |  |  |  |
|-------|--|--|--|--------------------|--|--|--|