


NOTES

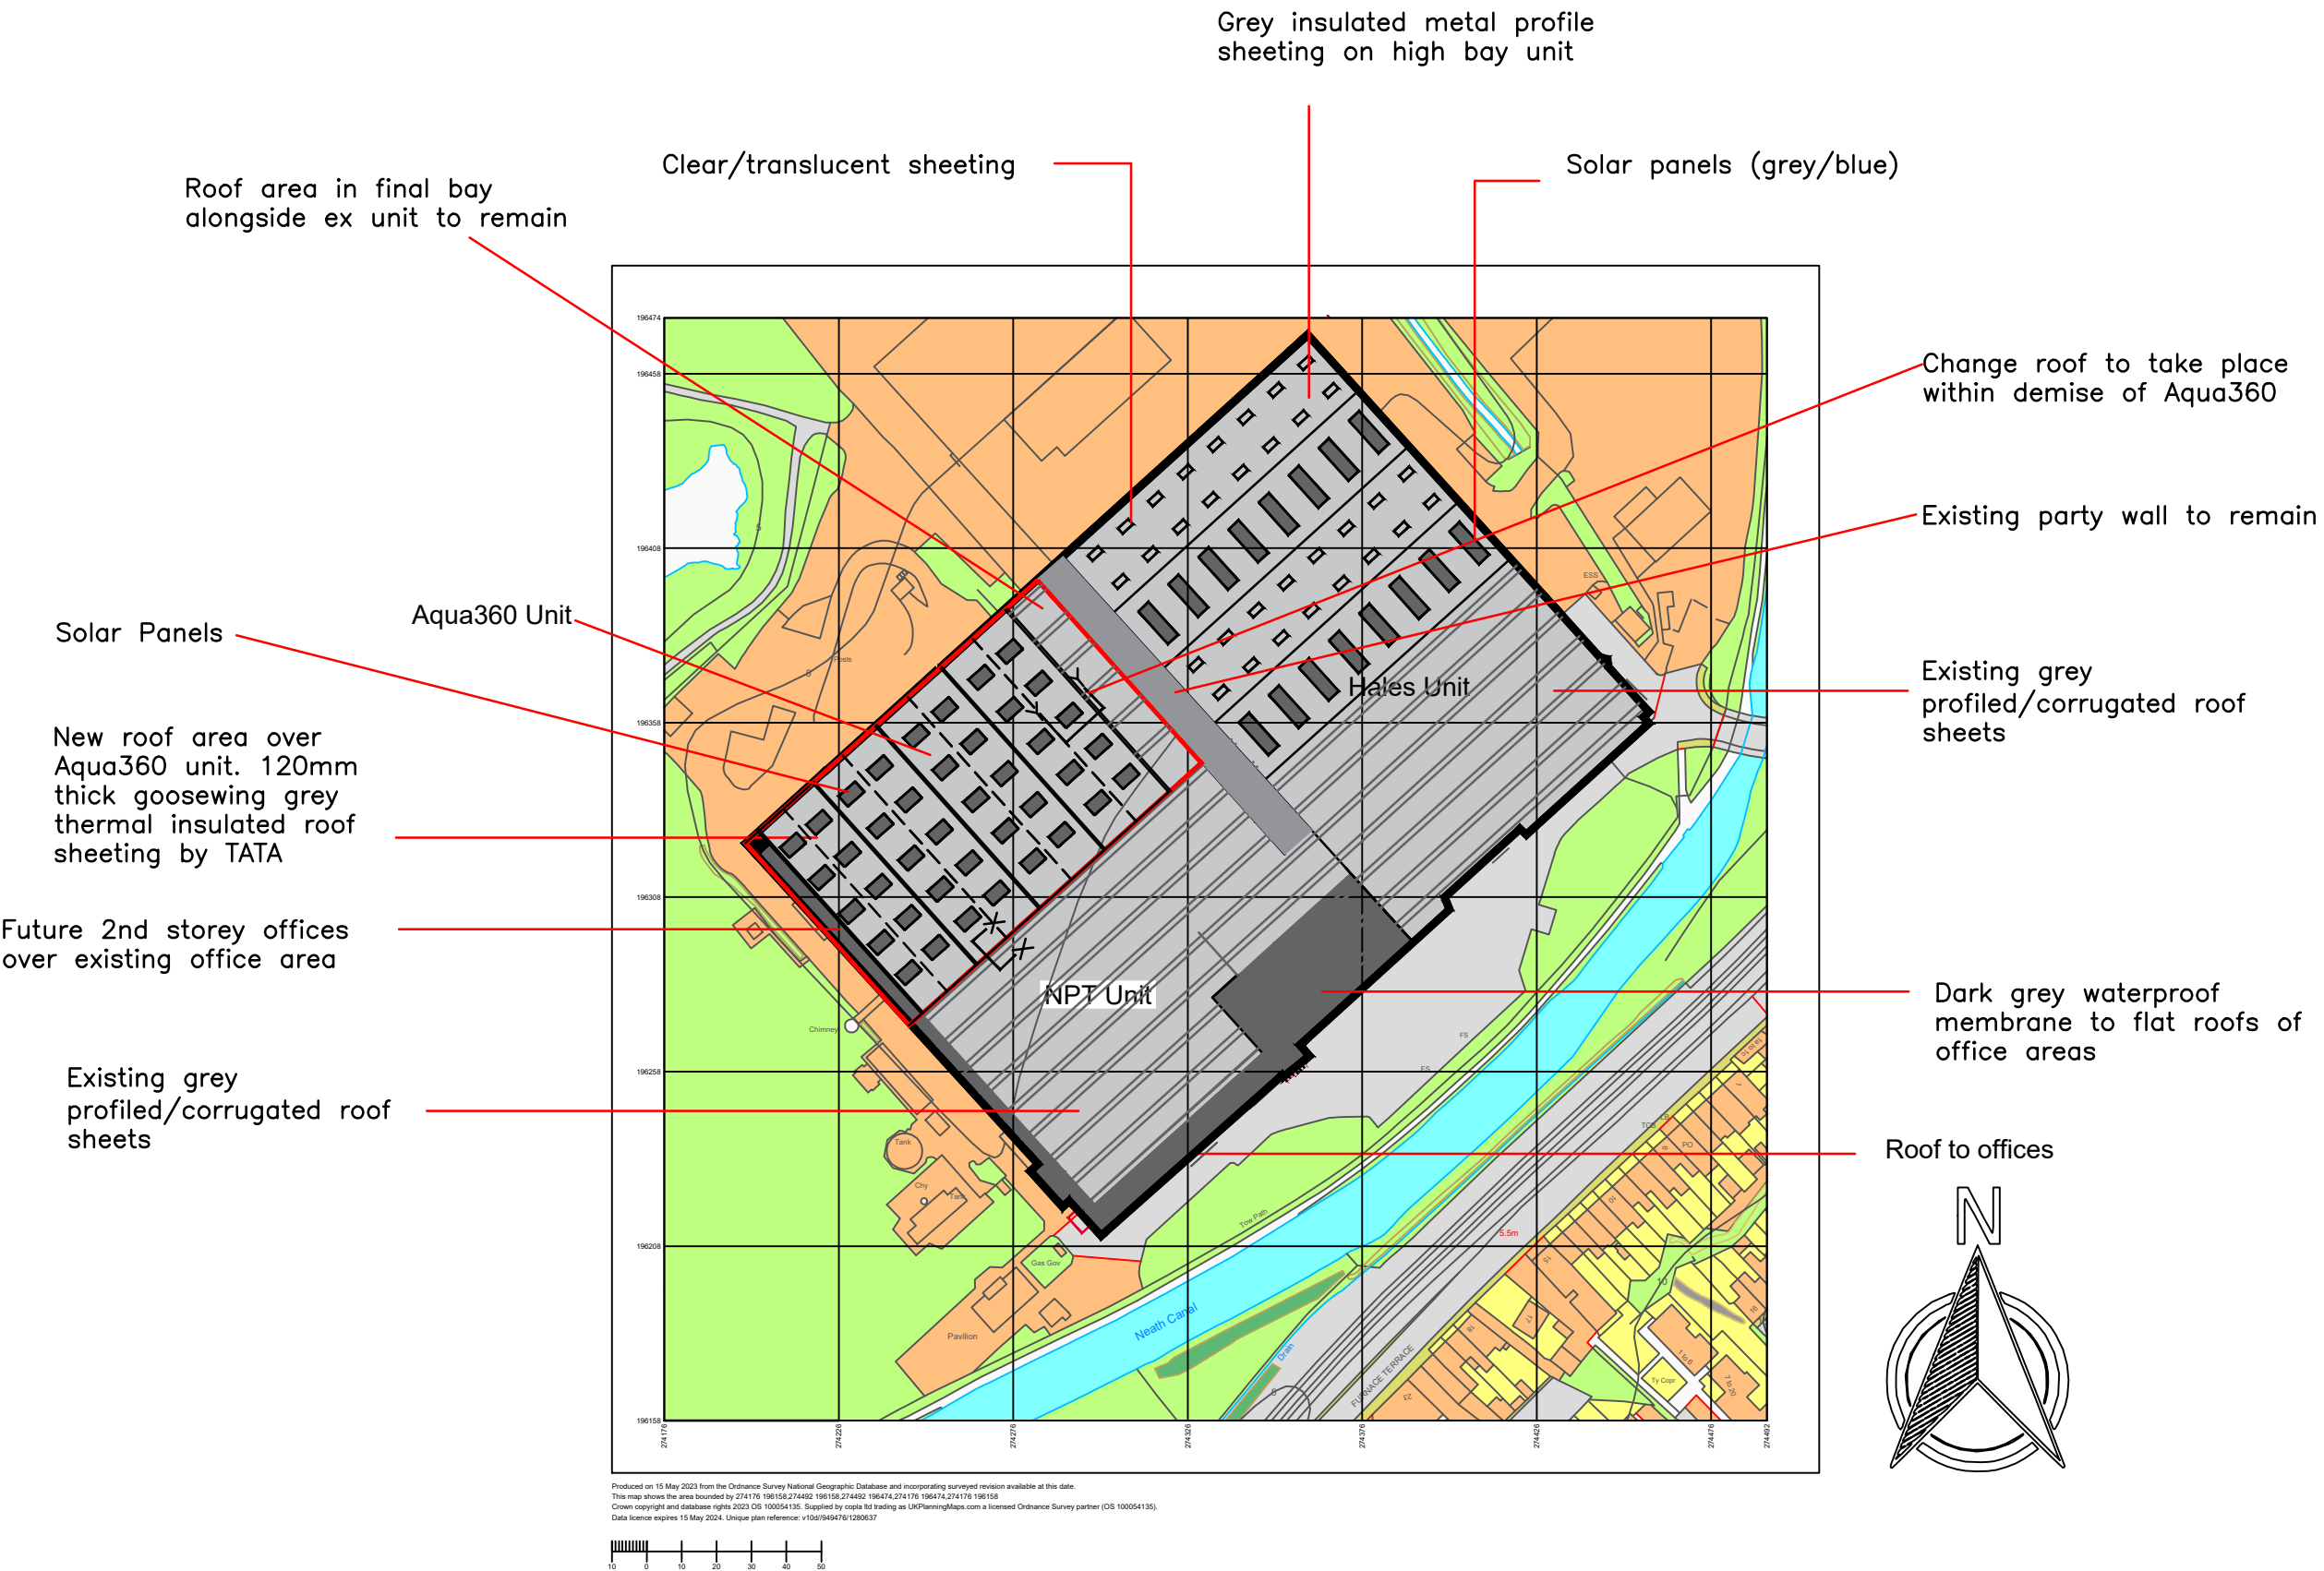

C	Jan'24	Party wall notes added	EP
B	Dec'23	Roof Amended	EP
A	Nov'23	Roof materials specified	CH
REV	DATE		BY CHKD

CLIENT
Aquaculture 360

PROJECT
Proposed Shrimp Farm at Neath, Milland Rd, SA11 1NJ

TITLE
As Proposed Roof Plan (Aqua360)

DRAWING ISSUE
Planning

GENERAL NOTES
A- The scale shown on this drawing only applies to the correct paper size.
B- Do not scale from this drawing take figured dimensions only.
C- Any discrepancies to be reported to ateb consult.
D- Drawings in PDF format are not to scale and are for reference only.

DATE	Oct'23	PRODUCED BY	C.Holmes
SCALE	1:2000	CHECKED	
PAPER SIZE	A3	APPROVED	

ateb Consult
42 Gurnos Road
Ystalyfera
Swansea
SA9 2HY
Tel: 01639 849279
Fax: 01639 849984
E-mail: info@atebconsult.co.uk

JOB NUMBER	DRAWING NUMBER	REVISION
23/021	215	C