


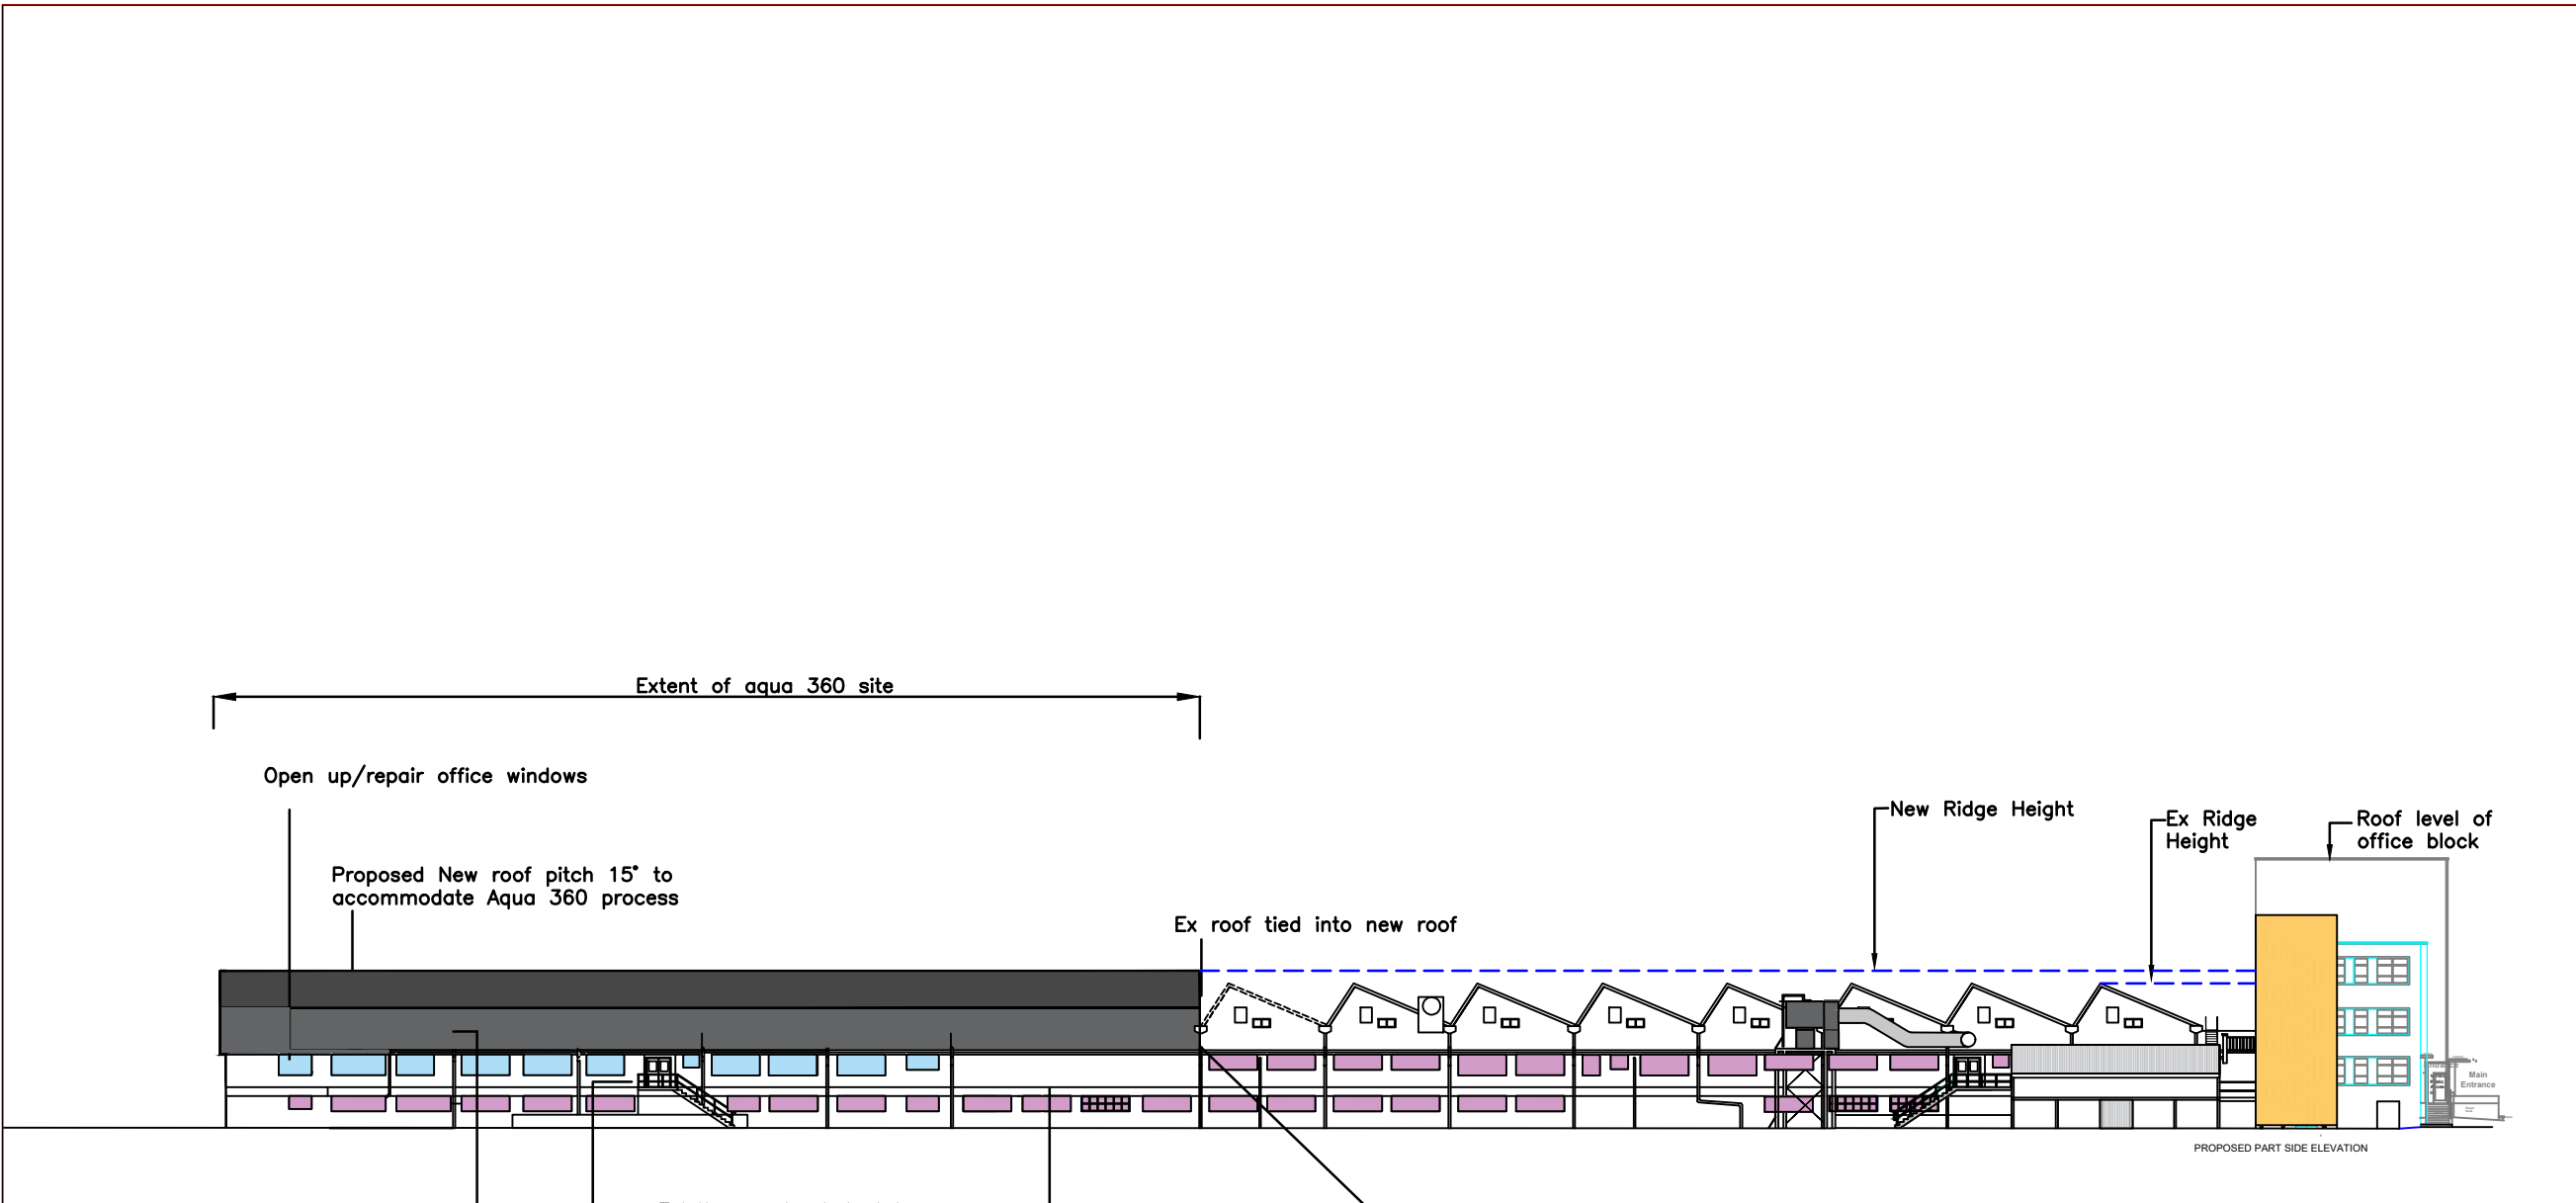

Existing columns extended to suit

Existing extended stairs refurbished to provide main, access to aqua360 staff/pedestrian

Ex suspended ground slab level

Refer to drawings numbers 4001, 4002, for detail at roof interface

NOTES

C	Dec23	Added Notes Shown	EP
B	Dec23	Updated/roof	EP
A	Oct'23	Updated	CH
REV	DATE		BY CHKD

CLIENT
Aquaculture360

PROJECT
Proposed Shrimp Farm at Neath, Milland Rd, SA11 1NJ

TITLE
Proposed South West Elevation

DRAWING ISSUE
Planning

GENERAL NOTES
A- The scale shown on this drawing only applies to the correct paper size.
B- Do not scale from this drawing take figured dimensions only.
C- Any discrepancies to be reported to ateb consult.
D- Drawings in PDF format are not to scale and are for reference only.

DATE	March'23	PRODUCED BY	C.Holmes
SCALE	1:500	CHECKED	
PAPER SIZE	A3	APPROVED	

ateb Consult
42 Gurnos Road
Ystalyfera
Swansea
SA9 2HY
Tel: 01639 849279
Fax: 01639 849984
E-mail: info@atebconsult.co.uk

JOB NUMBER	DRAWING NUMBER	REVISION
23/021	204	C