

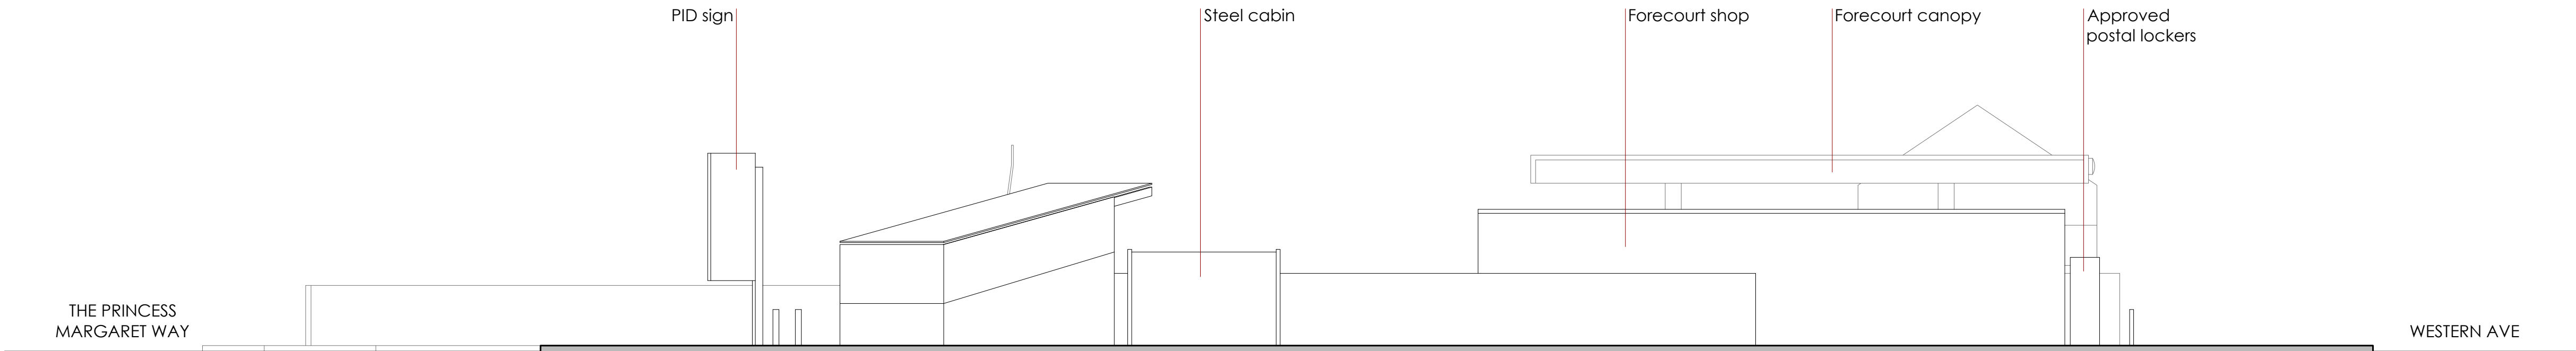


EAST ELEVATION 1:100

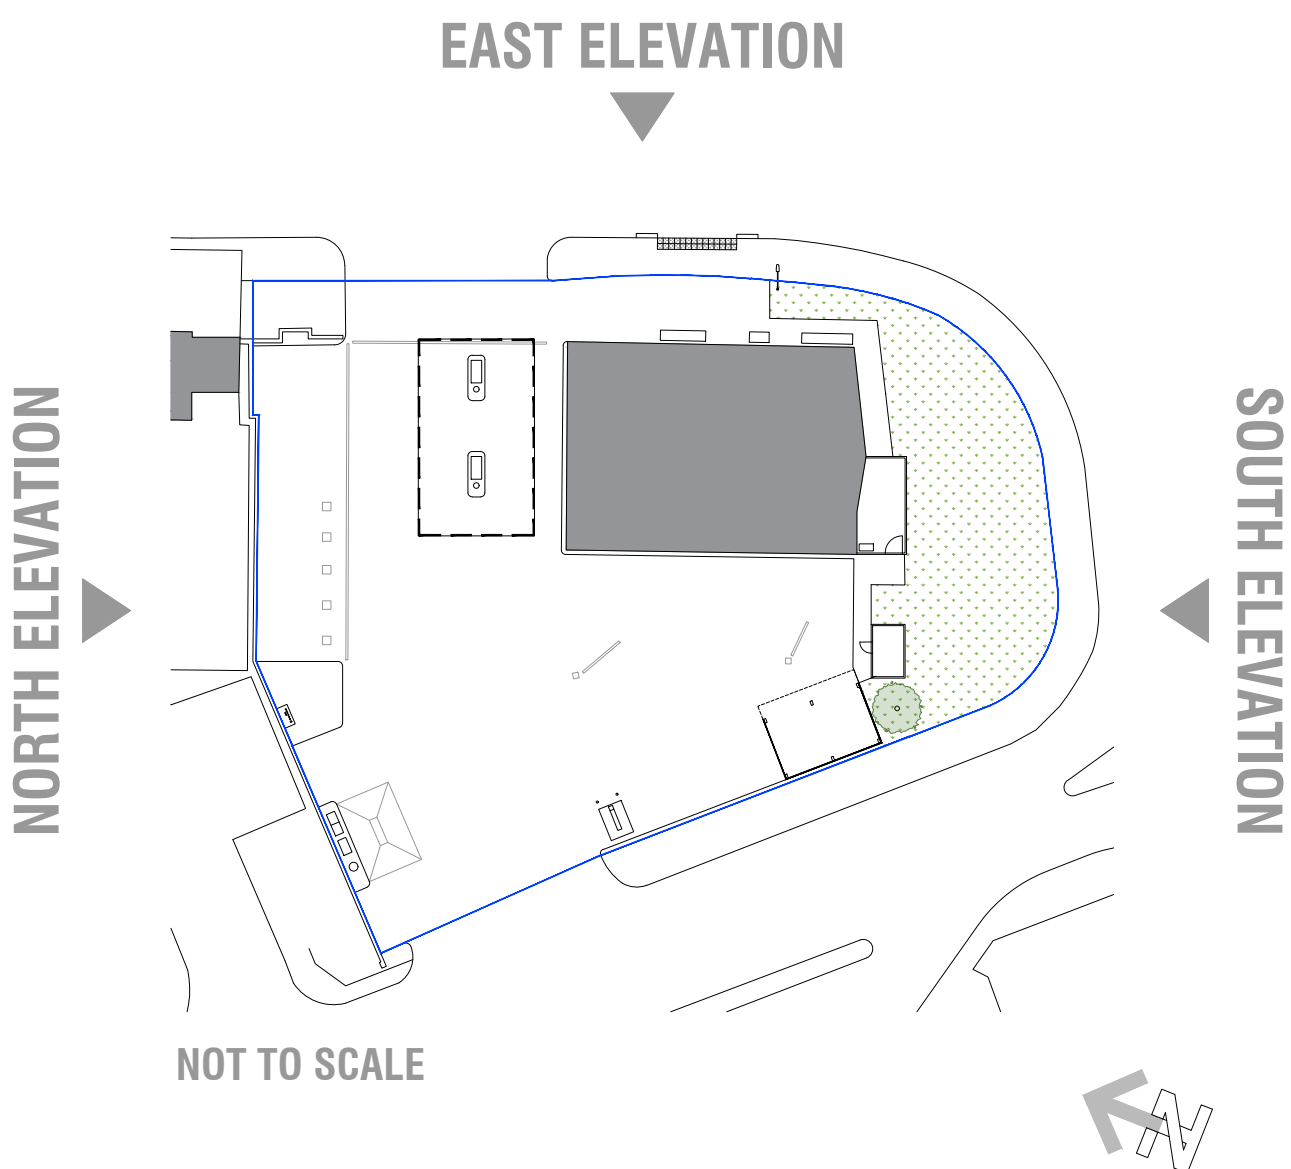


SOUTH ELEVATION 1:100

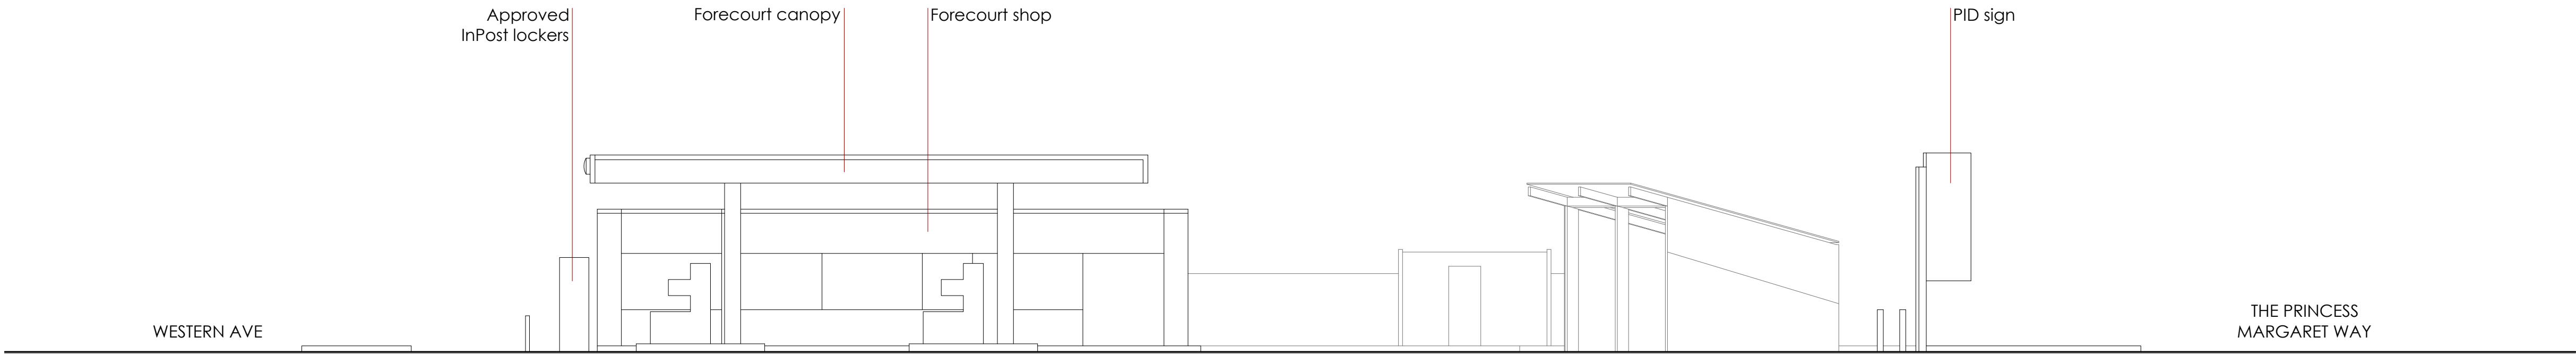

NORTH ELEVATION 1:100

APPROVED SITE ELEVATIONS

 

RETROSPECTIVE

REVISIONS:

REV	NOTE	DATE
-----	------	------

NOTES:

Hard copy prints may not scale accurately. All levels are in metres and dimensions in millimetres and unless specified otherwise. To be read in conjunction with all other relevant drawings and specifications.

This plan is based in part on data supplied by Ordnance Survey, Crown Copyright © 2024 (License No. AC0000846535)

APPROVED SITE ELEVATIONS

PLANNING APPLICATION
FS134 PORT TALBOT

CLIENT **mfg**
modern fuel group

PROJECT RETROSPECTIVE POSTAL LOCKERS

ADDRESS
PORT TALBOT SERVICE STATION
THE PRINCESS MARGARET WAY
ABERAVON / PORT TALBOT
NEATH, SA12 7PE

TITLE APPROVED SITE ELEVATIONS

SCALE 1:100 @ A1 JOB NO 20909

DRAWN PE DWG NO PA42

DATE 04/01/2024 CHECKED DATE REVISION DATE

ADCOCK ASSOCIATES
8th Floor, Benlough Road, Shiford-upon-Avon CV37 0AQ
+44(0)1799 414202 enquiries@adcockassociates.co.uk

DESIGN ARCHITECTURE PROJECT MANAGEMENT