



EAST ELEVATION 1:100

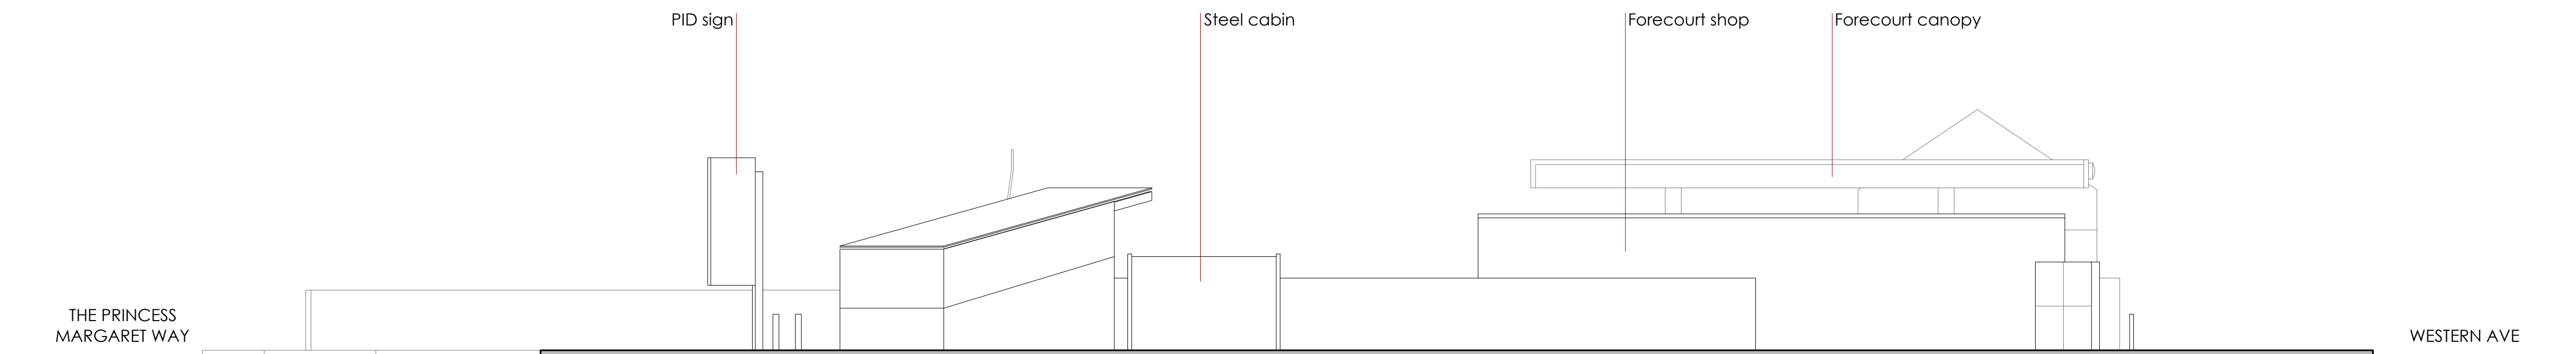


SOUTH ELEVATION 1:100

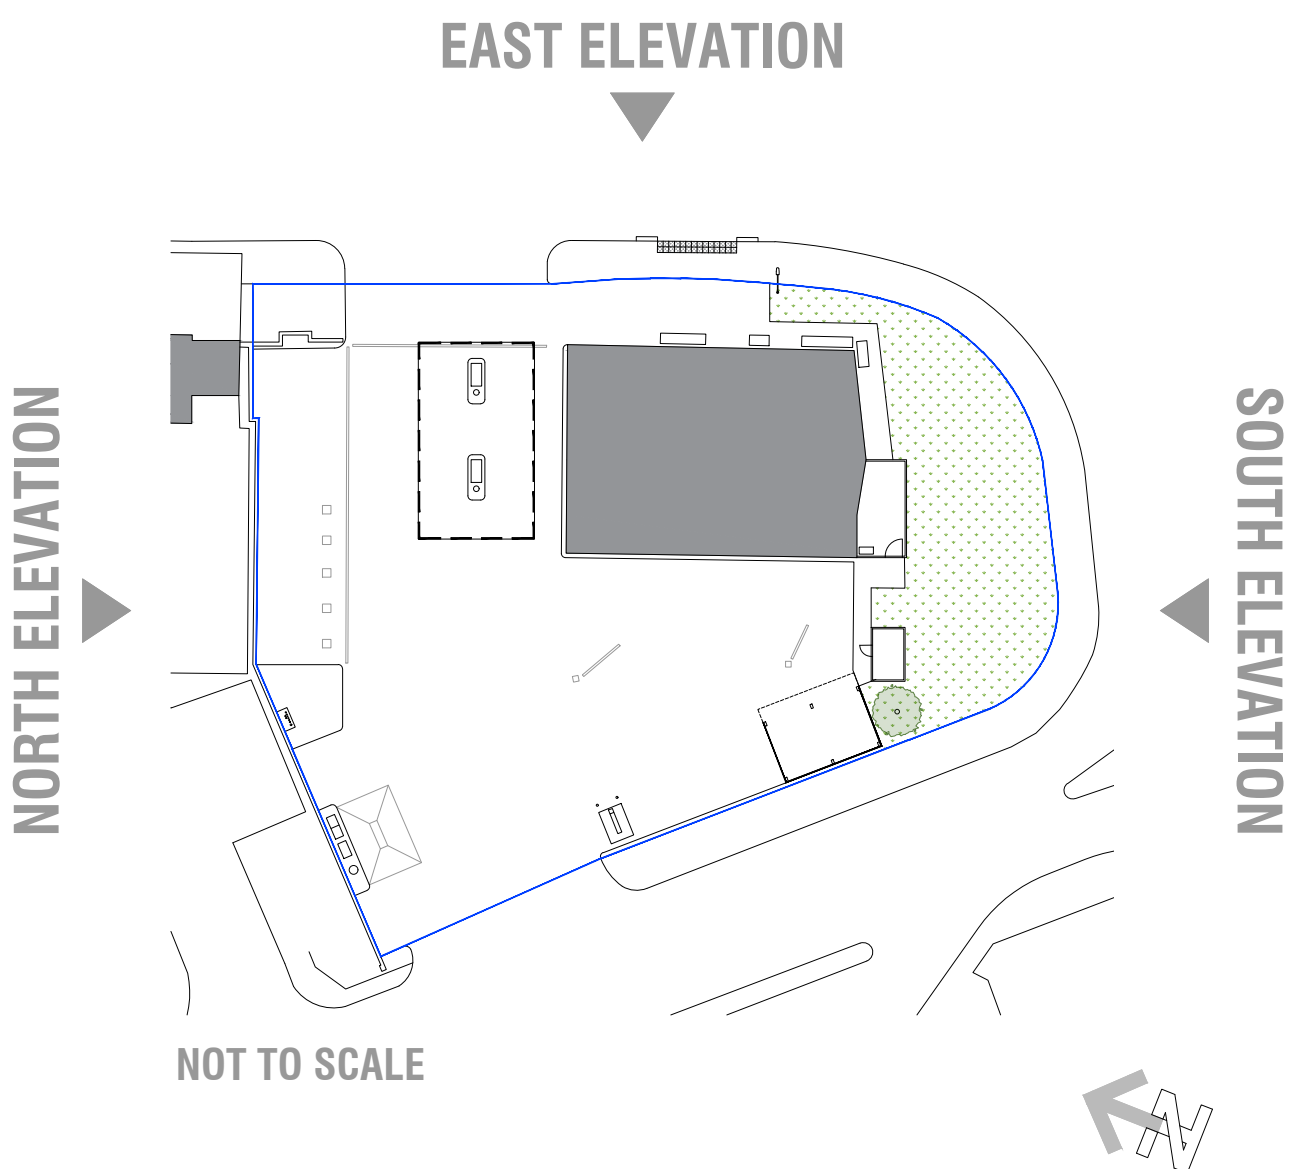

NORTH ELEVATION 1:100

AS EXISTING SITE ELEVATIONS

 

RETROSPECTIVE

REVISIONS:

REV	NOTE	DATE
-----	------	------

NOTES:

Hard copy prints may not scale accurately. All levels are in metres and dimensions in millimetres and unless specified otherwise. To be read in conjunction with all other relevant drawings and specifications.

This plan is based in part on data supplied by Ordnance Survey, Crown Copyright © 2024 (License No. AC0000846535)

AS EXISTING SITE ELEVATIONS

PLANNING APPLICATION

FS134 PORT TALBOT

2023

CLIENT **mfg**

PROJECT RETROSPECTIVE POSTAL LOCKERS

ADDRESS
PORT TALBOT SERVICE STATION
THE PRINCESS MARGARET WAY
ABERAVON / PORT TALBOT
NEATH, SA12 7PE

TITLE AS EXISTING SITE ELEVATIONS

SCALE	1:100 @ A1	JOB NO	20909
-------	------------	--------	-------

DRAWN	FE	DWG NO	PA44
-------	----	--------	------

DATE	04/01/2024	REVISION	
------	------------	----------	--

CHECKED		DATE	
---------	--	------	--

ADCOCK ASSOCIATES

Elm House, Benningham Road, Shiford-upon-Avon CV37 0AQ
+44(0)1799 414202 enquiries@adcockassociates@gmail.com

DESIGN ARCHITECTURE PROJECT MANAGEMENT