



EAST ELEVATION 1:100

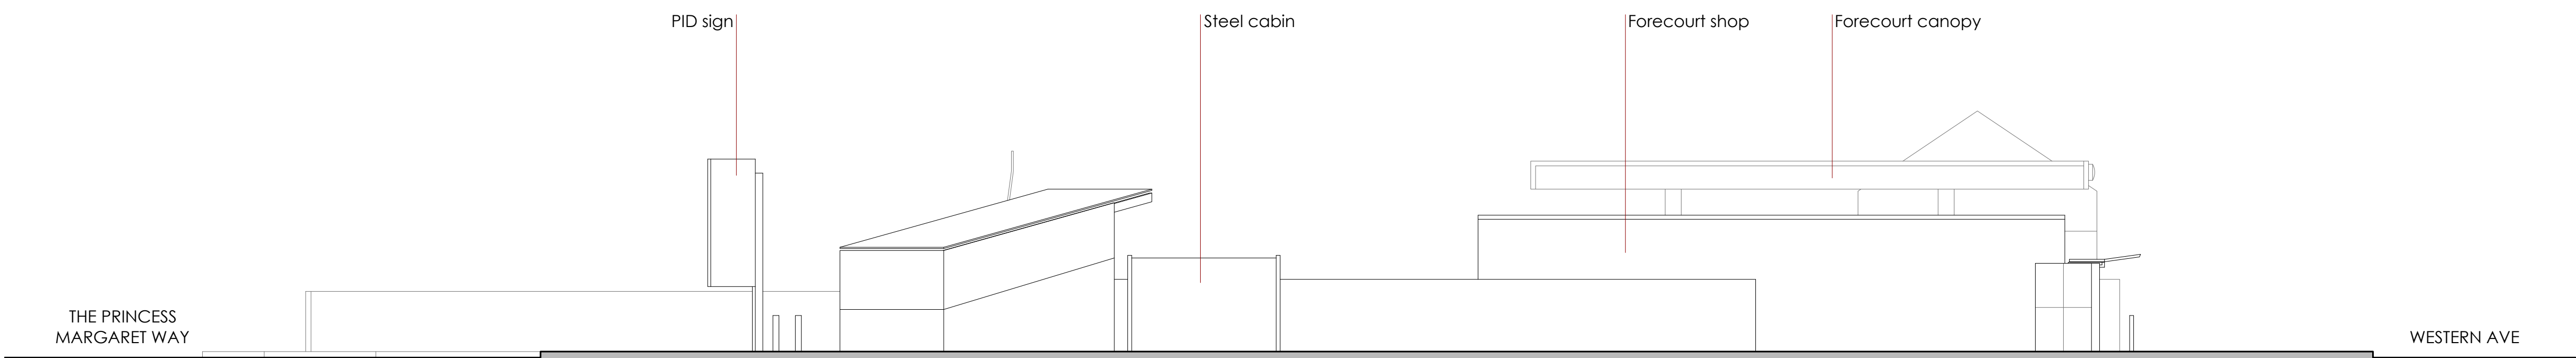


SOUTH ELEVATION 1:100

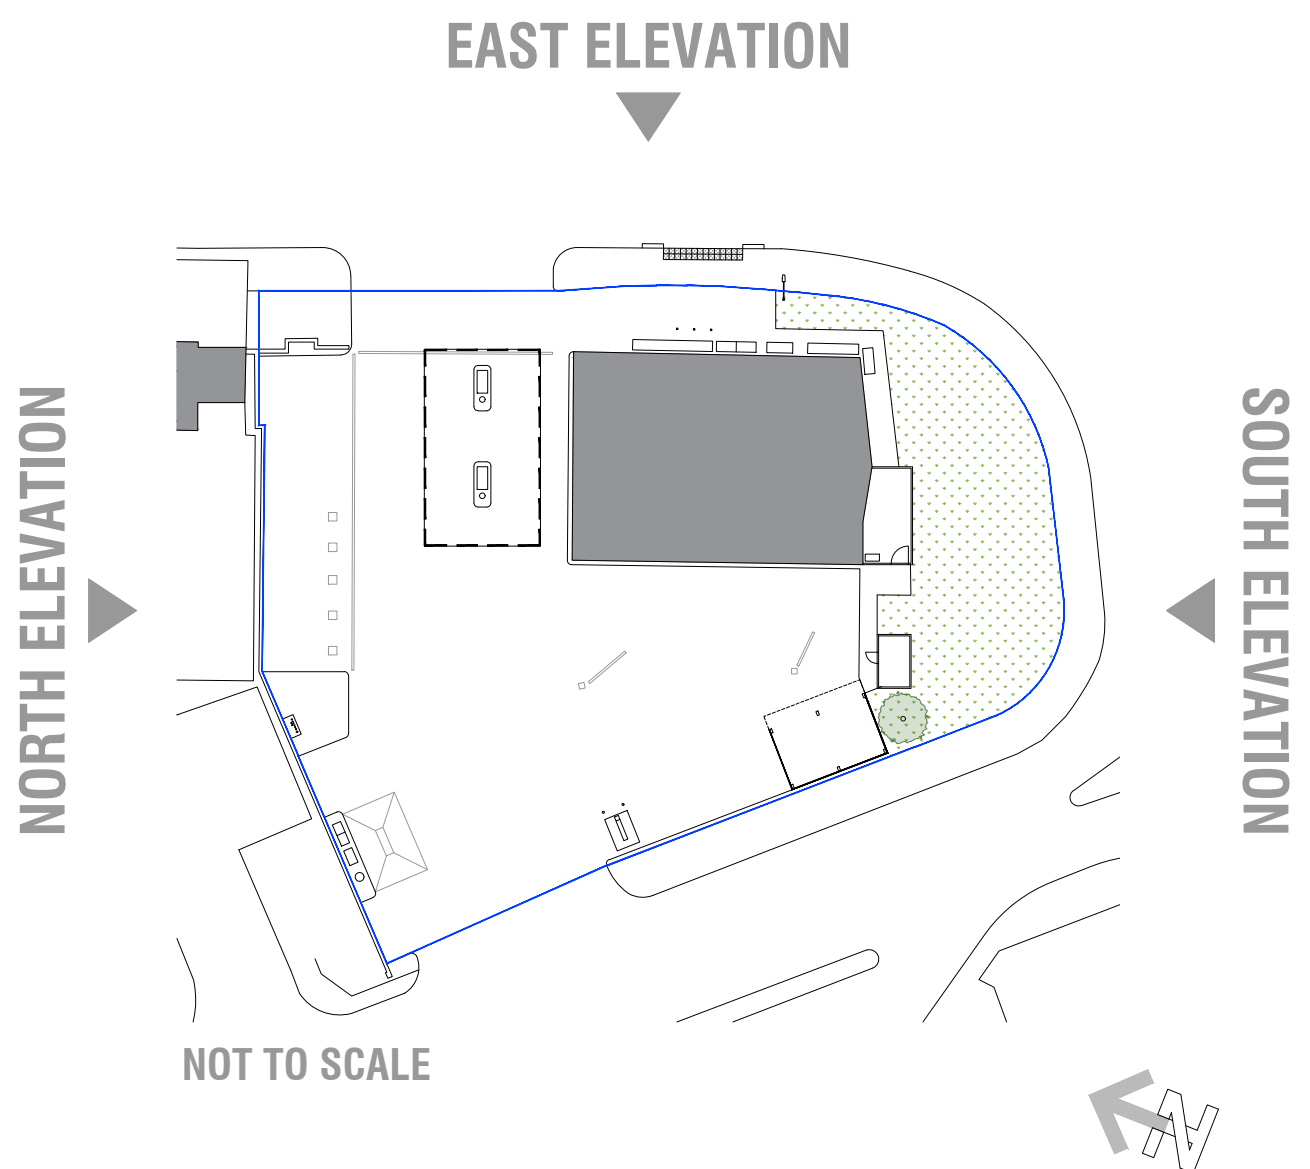

NORTH ELEVATION 1:100

PROPOSED SITE ELEVATIONS

 

RETROSPECTIVE

REVISIONS:		
REV	NOTE	DATE

NOTES:

Hard copy prints may not scale accurately. All levels are in metres and dimensions in millimetres and unless specified otherwise. To be read in conjunction with all other relevant drawings and specifications.

This plan is based in part on data supplied by Ordnance Survey, Crown Copyright © 2024 (License No. AC0000846535)

PROPOSED SITE ELEVATIONS

PLANNING APPLICATION
FS134 PORT TALBOT

2023

CLIENT **mfg**
modern fit group

PROJECT RETROSPECTIVE POSTAL LOCKERS

ADDRESS
PORT TALBOT SERVICE STATION
THE PRINCESS MARGARET WAY
ABERAVON / PORT TALBOT
NEATH, SA12 7PE

TITLE PROPOSED SITE ELEVATIONS

SCALE 1:100 @ A1 JOB NO 20909

DRAWN PE DATE 04/01/2024 DWG NO PA46

CHECKED DATE REVISION DATE

ADCOCK ASSOCIATES
8th Floor, Benlough Road, Shiford-upon-Avon CV37 0AQ
+44(0)1799 414202 enquiries@adcockassociates.co.uk

DESIGN ARCHITECTURE PROJECT MANAGEMENT