



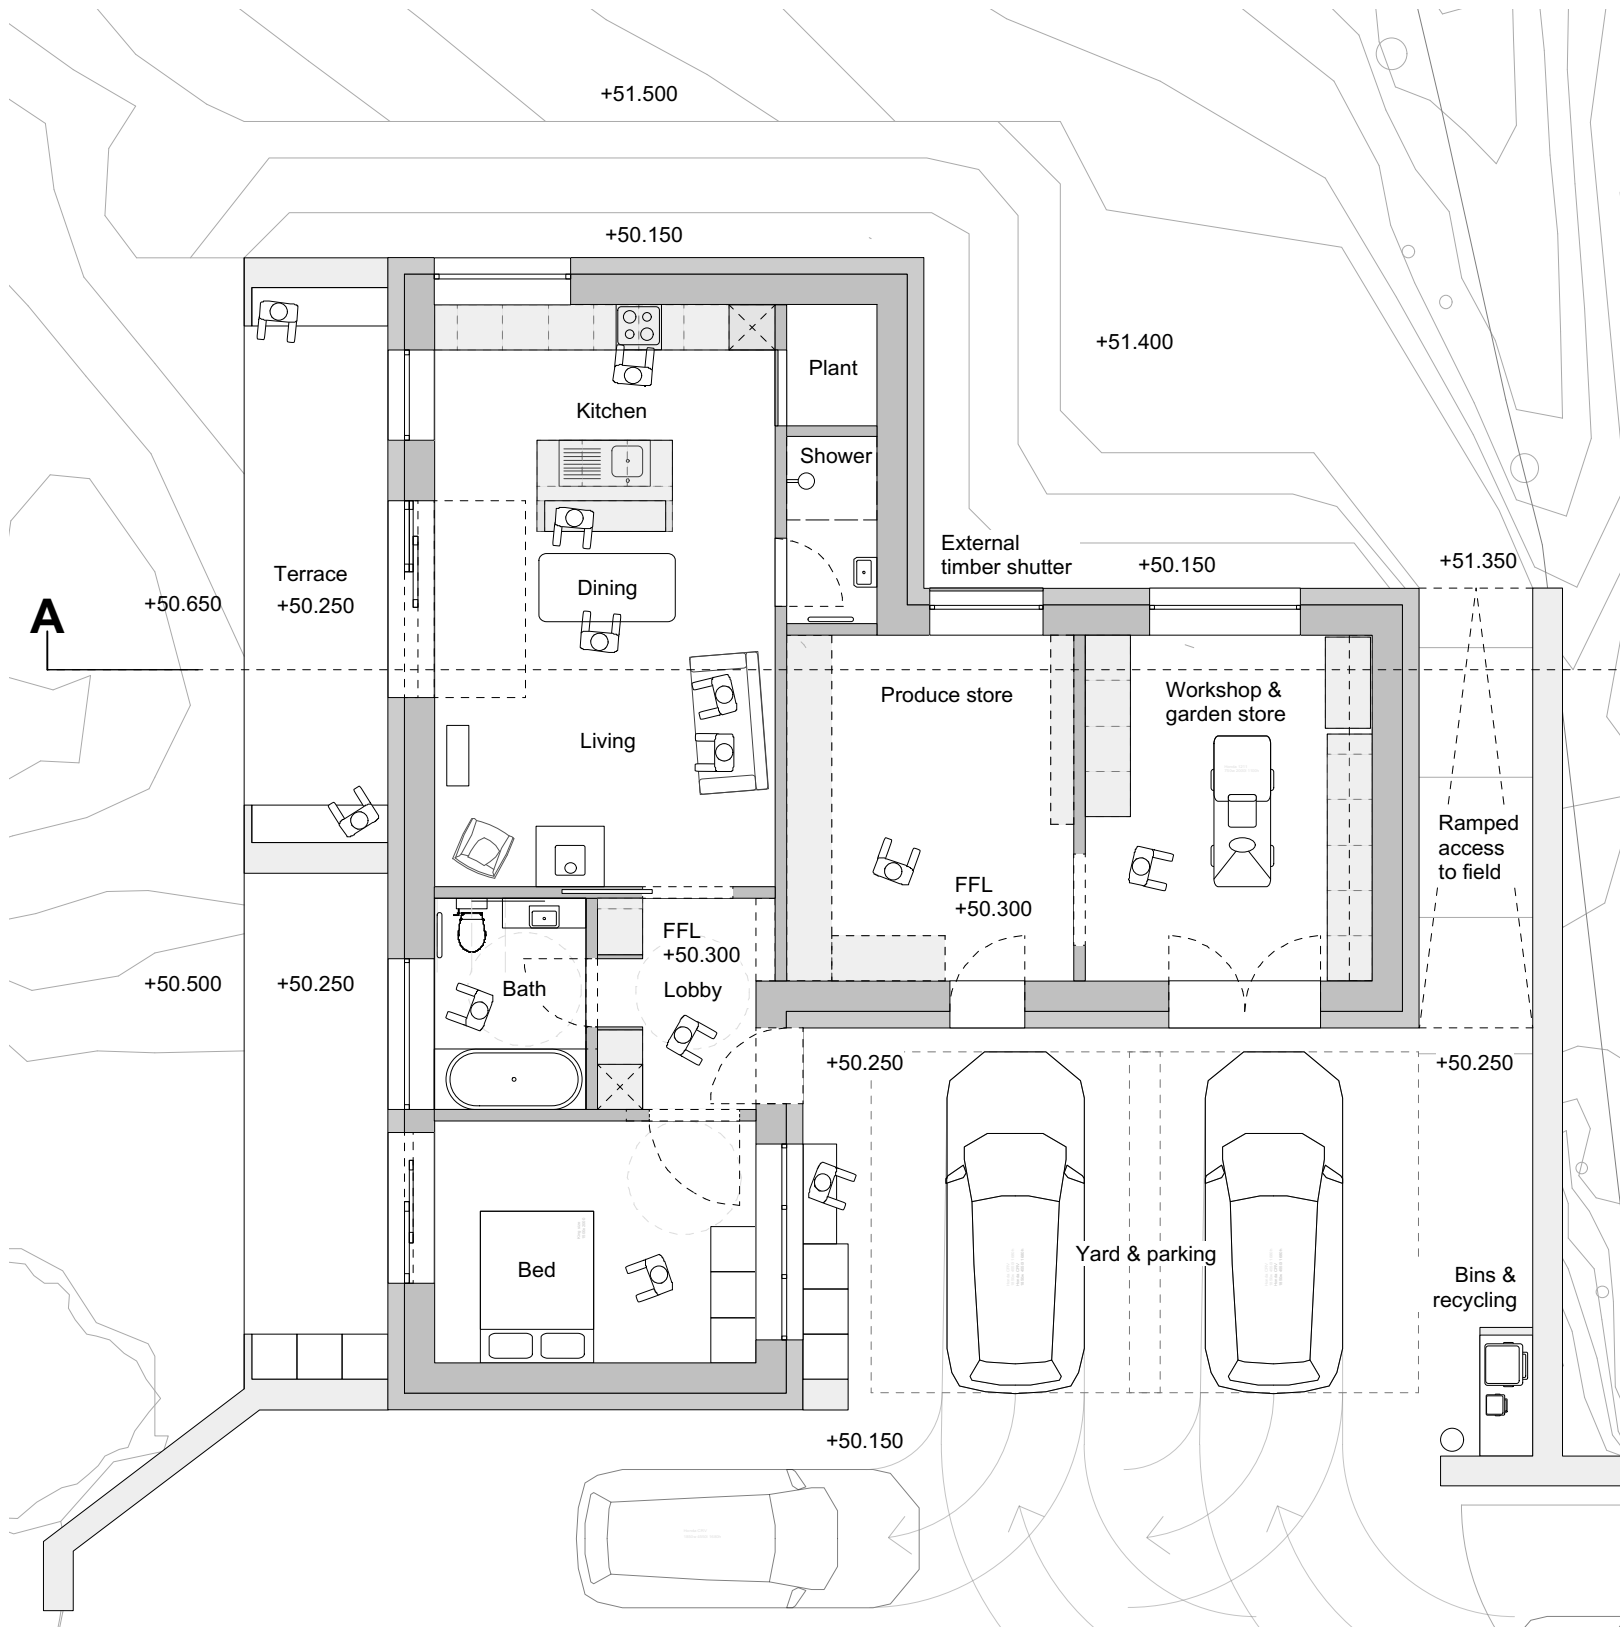

Proposed building plan 1:100

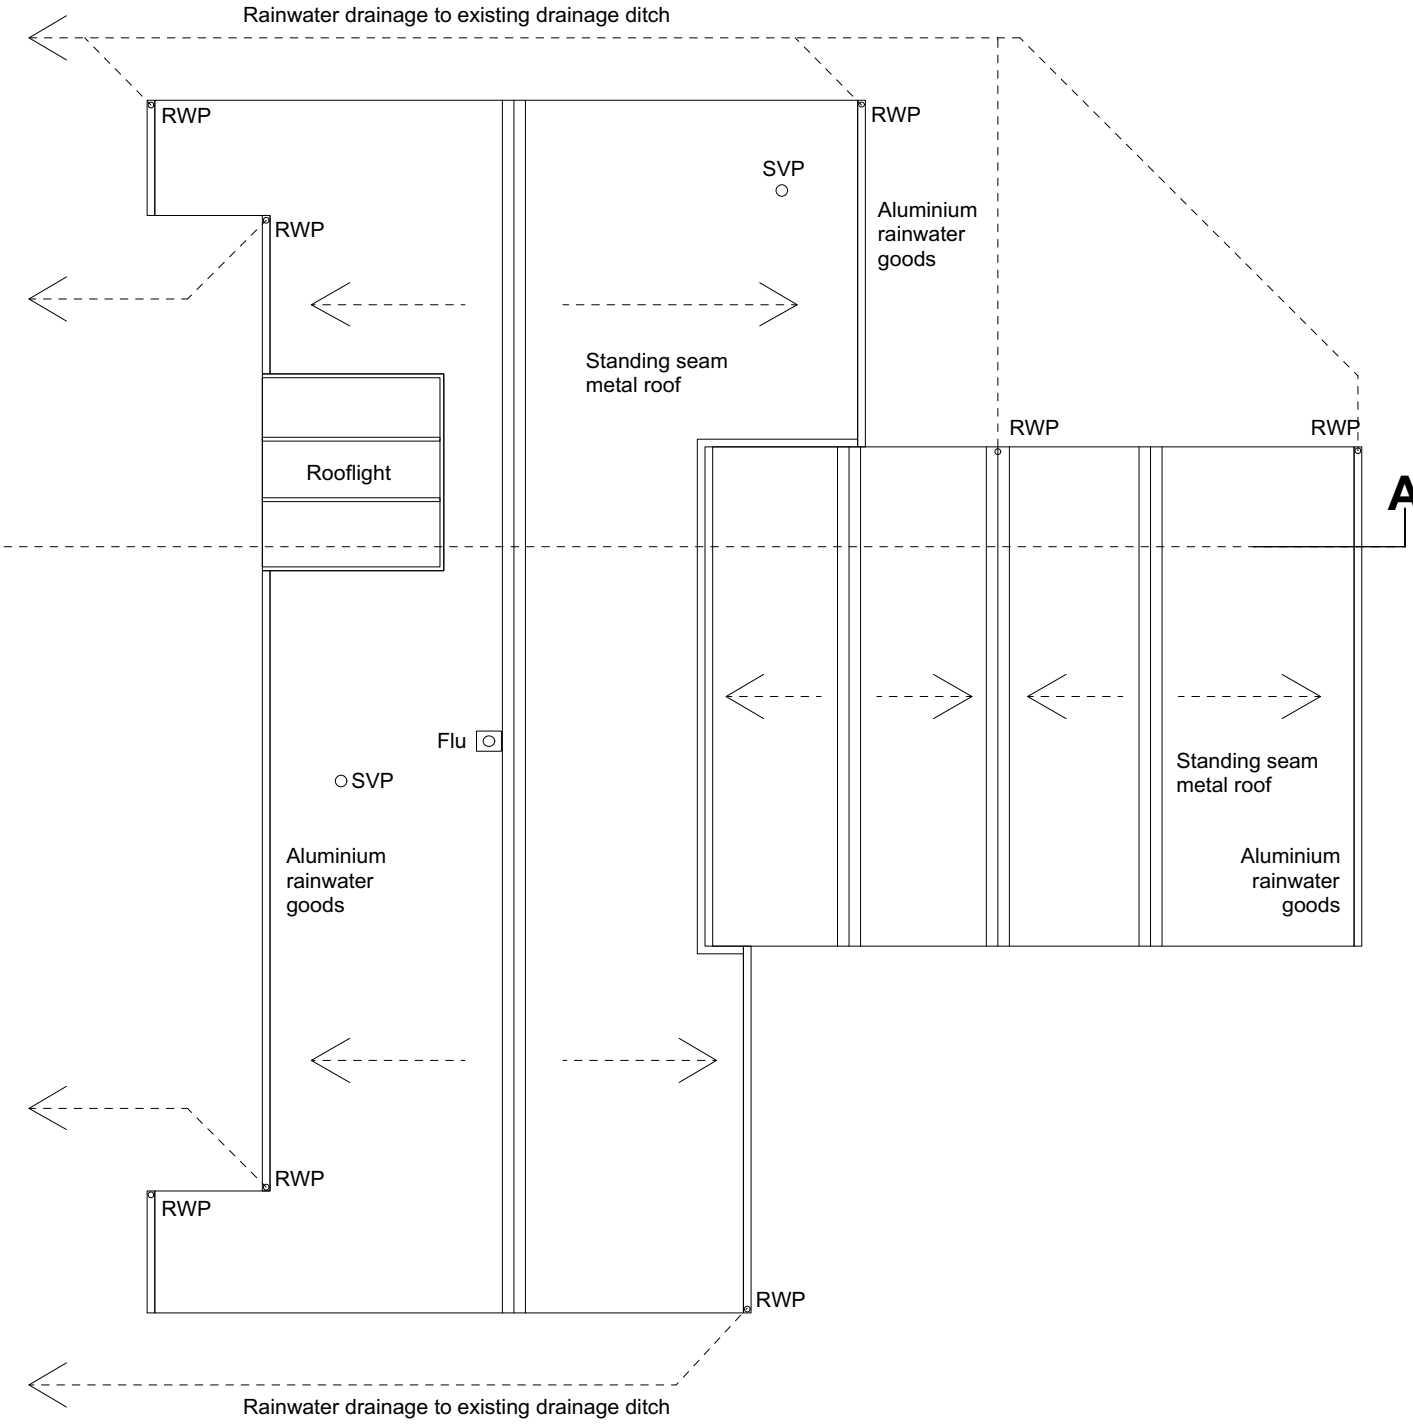

Proposed roof plan 1:100





www.blackcatarchitects.co.uk
Andrew Docherty
07976965560

Project 060 Bryn Celyn
Drawing 2101
Title Proposed Plans
Scale 1:100 @ A3
Rev C
Date 15.01.24
Status PLANNING