

REV

Drawing No. **DDTRWG-NO.**-----

Address

PROJECT

Project




A map of a residential street grid. A red rectangle highlights a specific lot, which is labeled '31'. This lot is adjacent to a lot labeled '29' on its left. A north arrow is located in the top right corner of the map.

Proposed Plan - 1:100

THIS IS A C.A.D. PRODUCED DRAWING AND SHOULD NOT BE AMENDED BY HAND.

NOTES

1 All dimensions in millimetres unless otherwise stated.

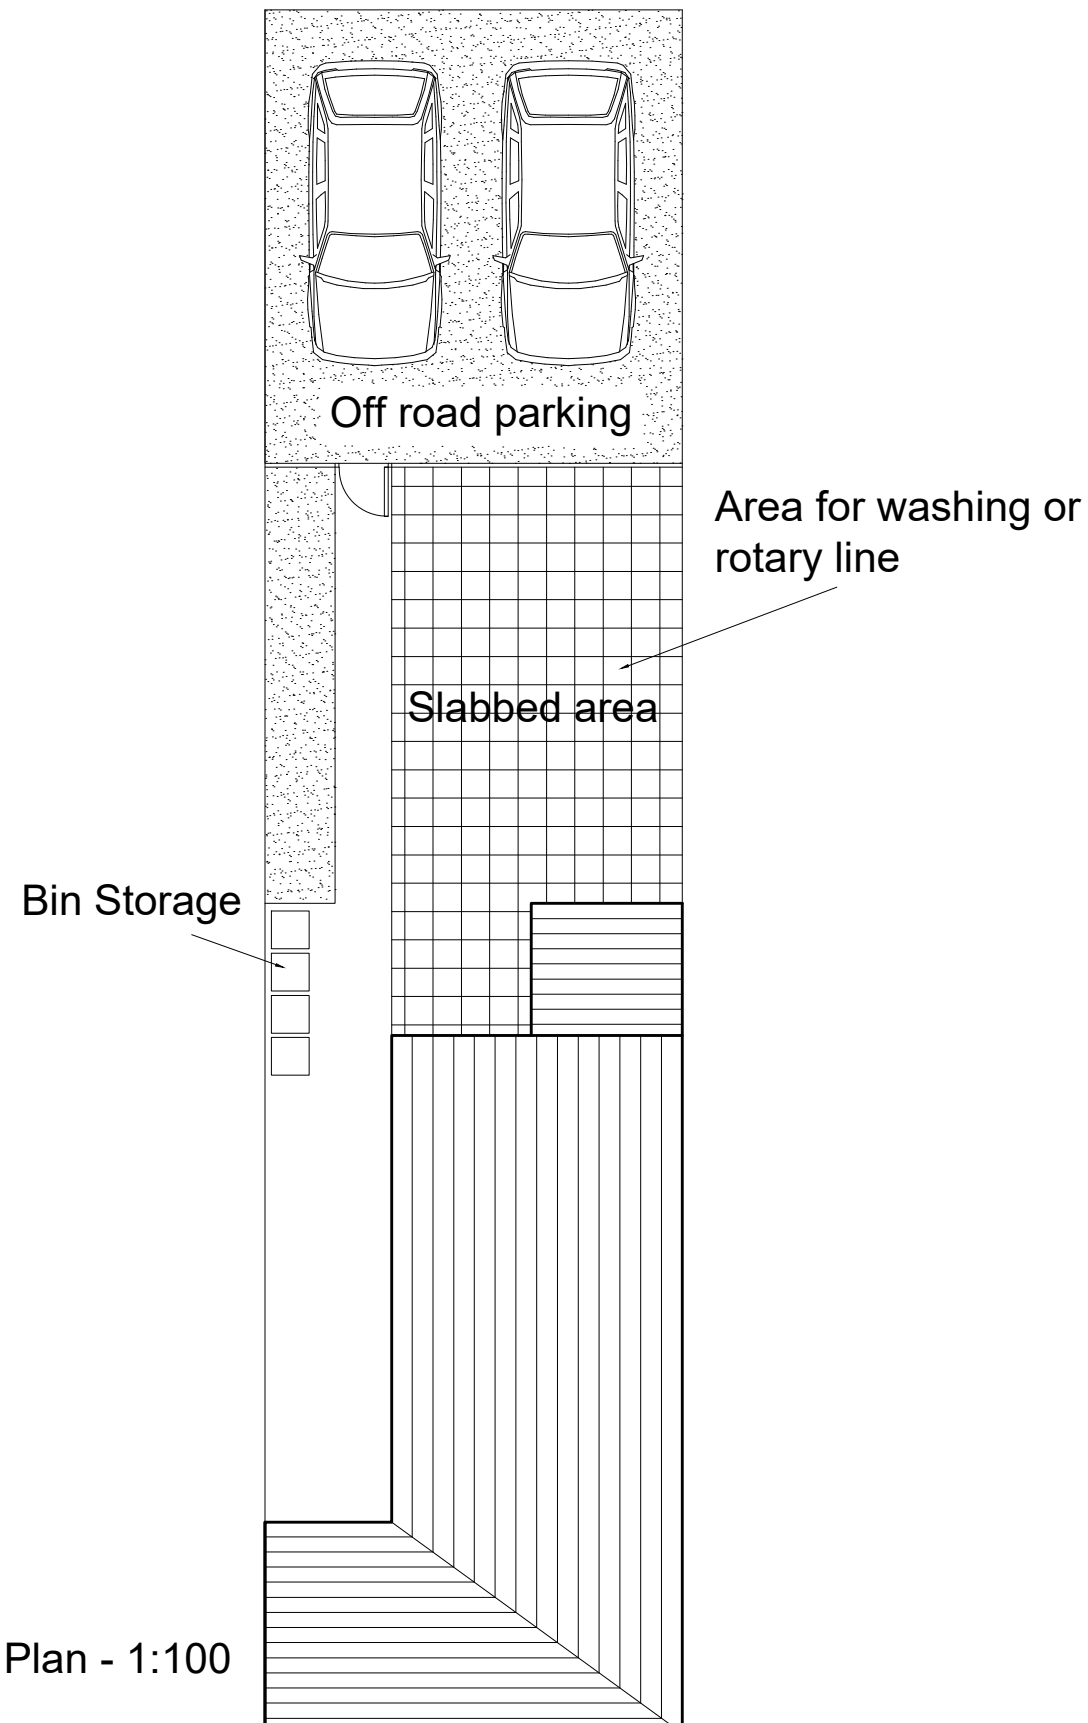

Rev	Details	Dr	Date
Project 31 Ynys Street Port Talbot SA13 1YW Proposed plan and site plan			
Drawn	JB		
Date	Dec 23		
Scales	As shown		
Drawing No. YS01-01			REV