



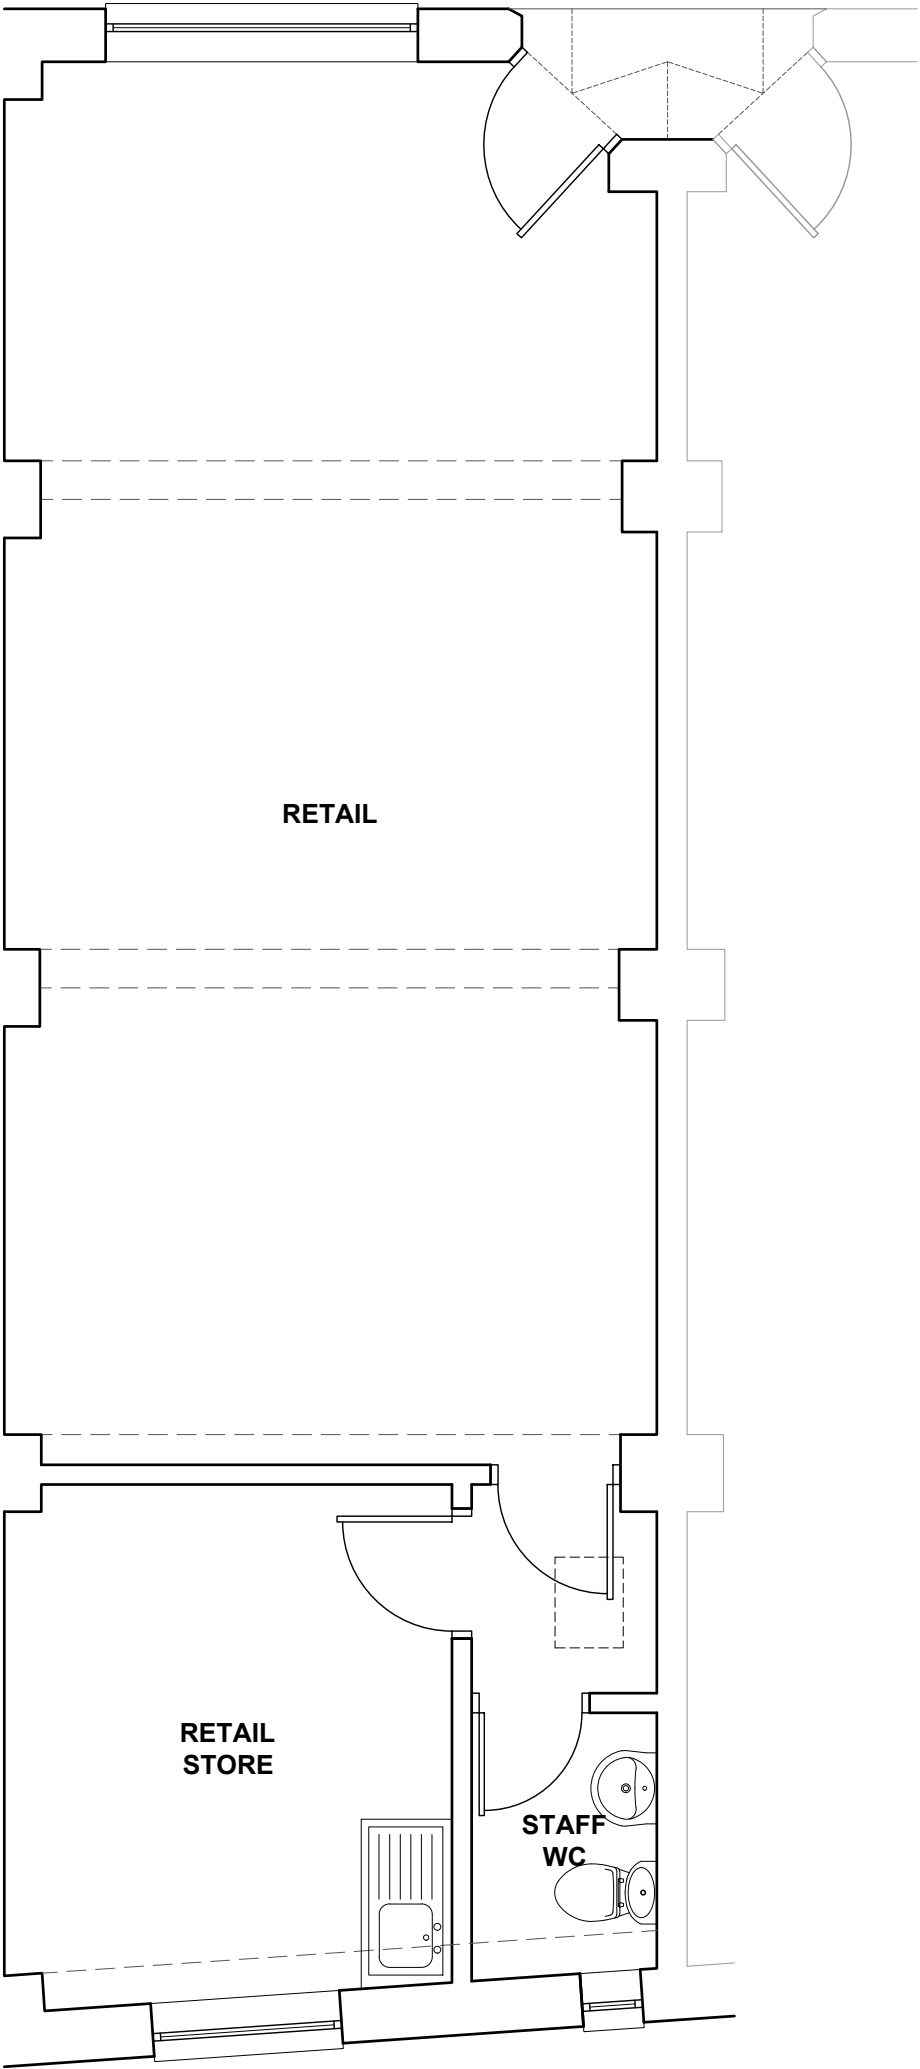

EXISTING FLOOR PLAN
Scale 1:50@A3

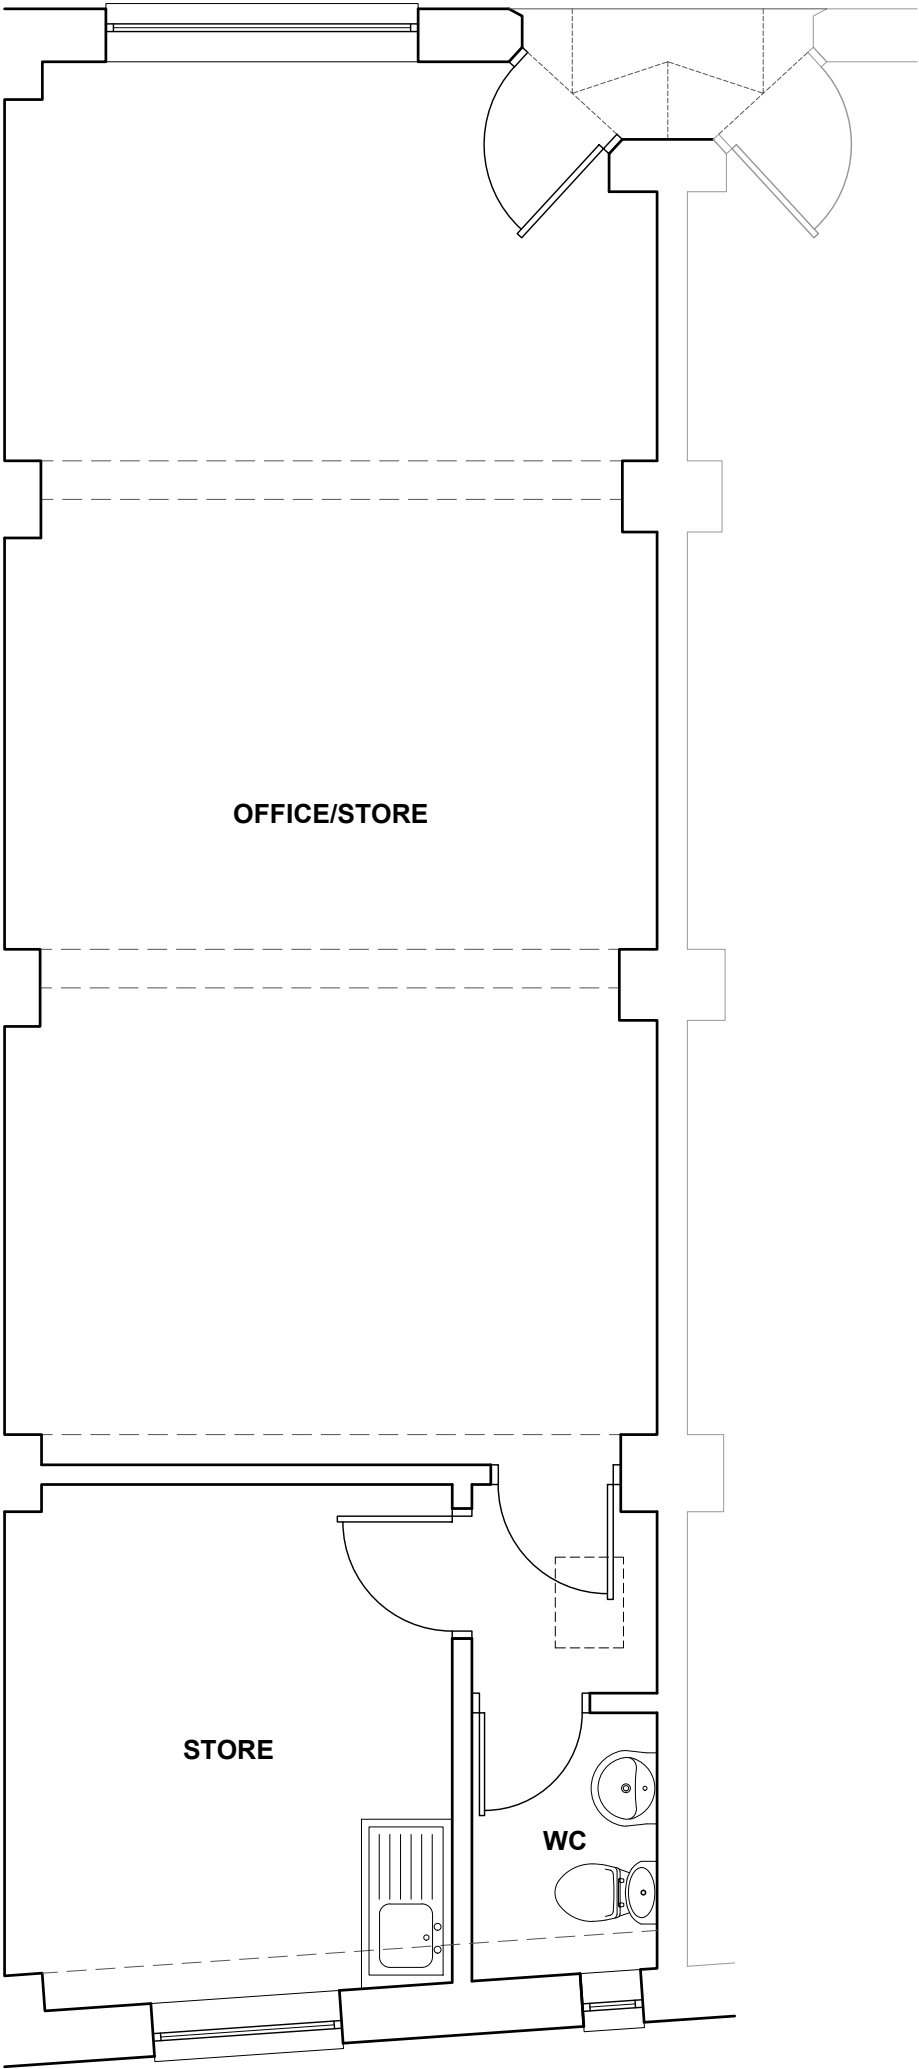

PROPOSED FLOOR PLAN
Scale 1:50@A3

JOB: Jennifer Melly Law		CLIENT: Jennifer Melly Law	
ADDRESS: 1B Alfred Street, Neath, SA11 1EF			
TITLE: EXISTING & PROPOSED FLOOR PLANS			
SYSTEM No: H-M/1556-24	DATE: 09-01-2024	DRW-No. P02	Rev /
JOB No: 1556-24	Checked by:		
SCALES: 1:50@A3	DRAWN BY: D.Nokes		
REVISIONS DESCRIPTION:			
ALL DIMENSIONS TO BE CHECKED ON SITE: Contractor to check and verify all building and site dimensions. The contractor is to comply in all respects with the current Building Regulations whether specifically stated on this drawing or not. This drawing must be read and checked against any other specialist drawing provided.			



Thomas Parry Design
The Old Sketty Coach House,
21 Gower Road, Sketty
Swansea, SA2 9BX
t: 01792 290755
e: design@thomasparry.co.uk
w: www.thomasparry.co.uk

© COPYRIGHT THOMAS PARRY DESIGN LIMITED