


Superseded

All dimensions are in millimeters unless otherwise stated. Do not scale from this drawing. Check dimensions on site, report any discrepancies immediately.
Drawings are copyright of Pensaerniaeth Williams Architecture Ltd. and must not be altered, reproduced, or passed on to any third party without prior consent.

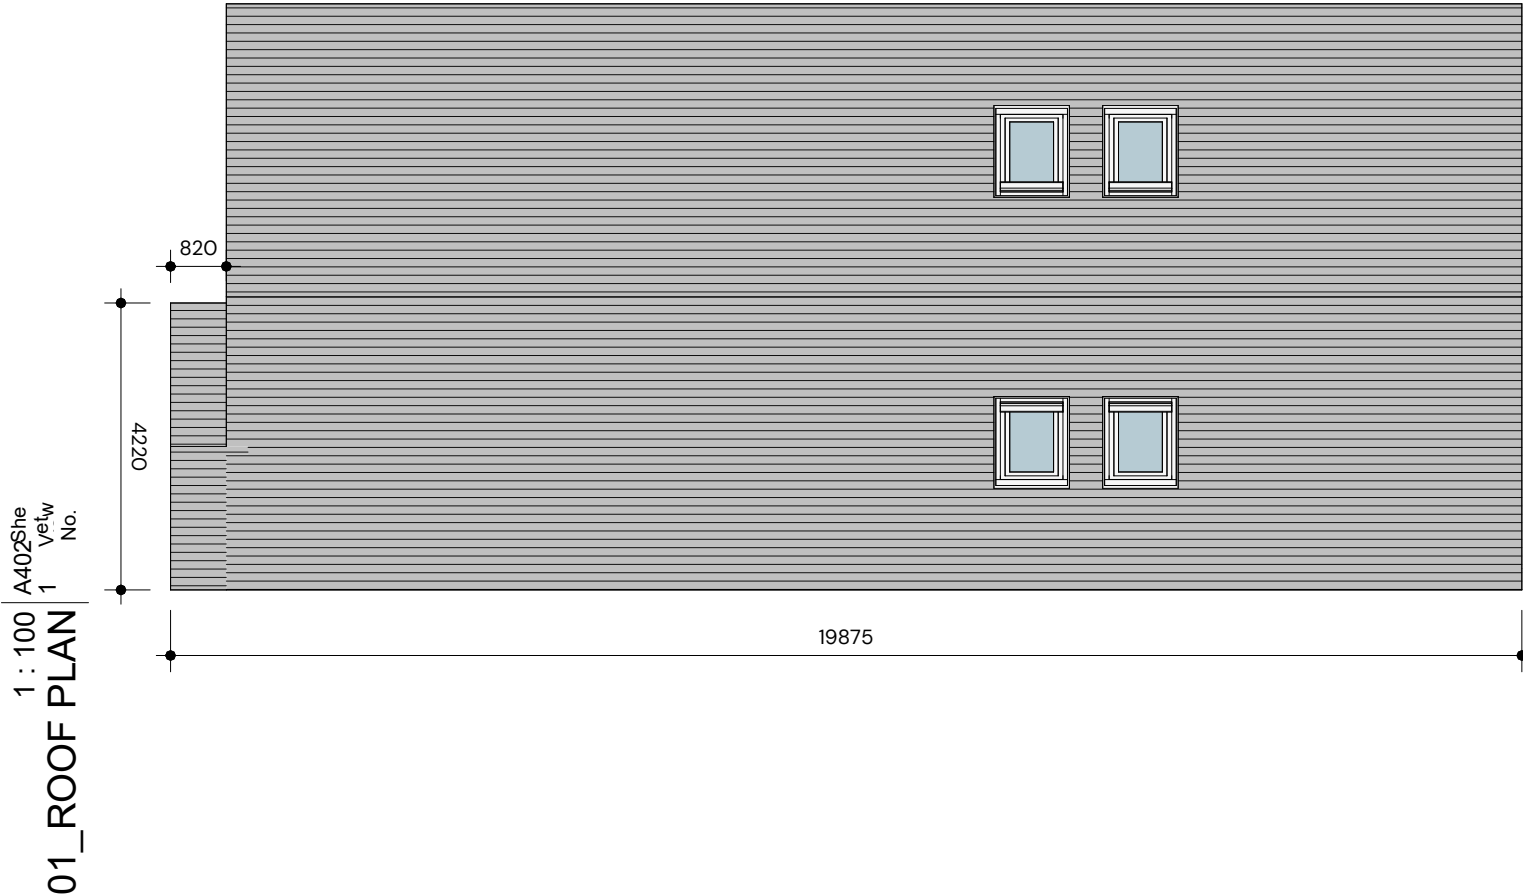

Tanyrallt

Revision Information

Pensaerniaeth Williams Architecture
Ltd.
Suite 11, Avon House, Dafen Tradepark,
Llanelli, SA14 8NB.
hello@williamsarch.co.uk
01554 253 177
www.williamsarch.co.uk



Title
Drawn by
Checked by
Scale
Sheet
Number

ROOF PLAN
L JW
Approver
1 : 100
A4
A402

Client
Address
Postcode
Reference
Status
Date

Mr & Mrs Jones
Graig Road, GCG
SA18 1EH
PWA67
RIBA Stage 3
31/10/2023 15:00:43