



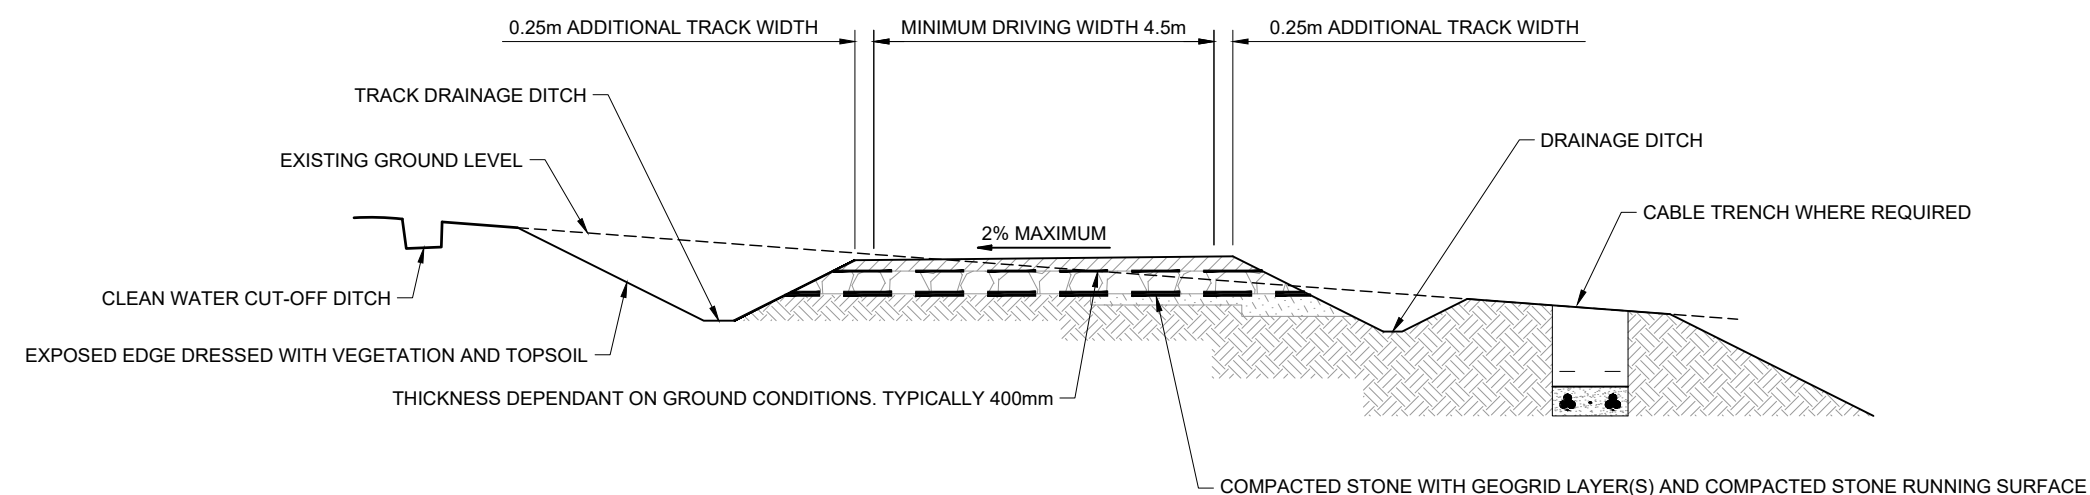

TYPICAL NEW ACCESS TRACK SECTION

SCALE 1:100

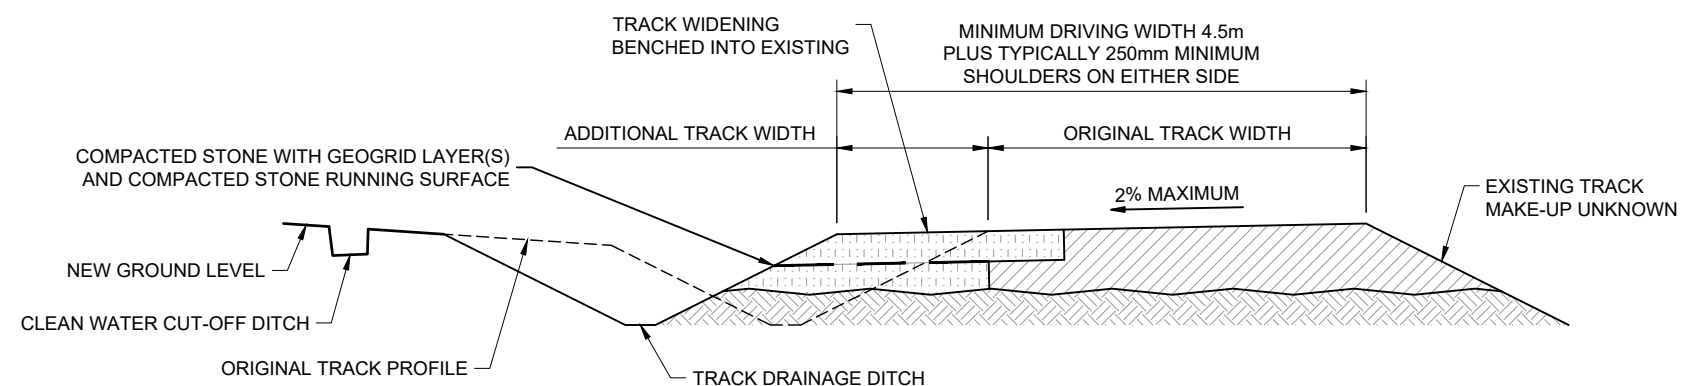

TYPICAL EXISTING TRACK WIDENING SECTION

SCALE 1:100



LEGAL: NATURAL POWER CONSULTANTS LTD TAKE NO RESPONSIBILITY FOR THE ACCURACY OF DATA PROVIDED BY THIRD PARTIES.

NOTES:

1. ALL DIMENSIONS ARE IN METRES UNLESS OTHERWISE STATED.
2. THIS IS A TYPICAL ARRANGEMENT ONLY AND NOT FOR CONSTRUCTION

D	DRAWING UPDATED	MH	MB	CG	29/05/23
C	DRAWING UPDATED	GC	MB	CG	12/05/22
B	DRAWING UPDATED	JB	MB	CG	27/04/22
A	INITIAL DRAWING ISSUE	MY	MB	CG	04/04/22
REV	DESCRIPTION	BY	CH	APP	DATE

CLIENT:



NATURAL POWER CONSULTANTS LTD.
OCHIL HOUSE
SPRINGKERSE BUSINESS PARK
STIRLING
FK7 7XE
SCOTLAND,UK
TEL: +44 (0) 1786 542 300
WWW.NATURALPOWER.COM




IFS DOC NO.: 1266600	IFS ACTIVITY: 10101
SCALE: 1:100 @ A3	SHEET NO.: 1 OF 2

STATUS: **FOR INFORMATION**

PROJECT: Y BRYN WIND FARM


DRAWING TITLE: FIGURE 5.5a
INDICATIVE ACCESS TRACK

DRAWING NO.: 13836_DET_3004	REVISION D
-----------------------------	-------------------

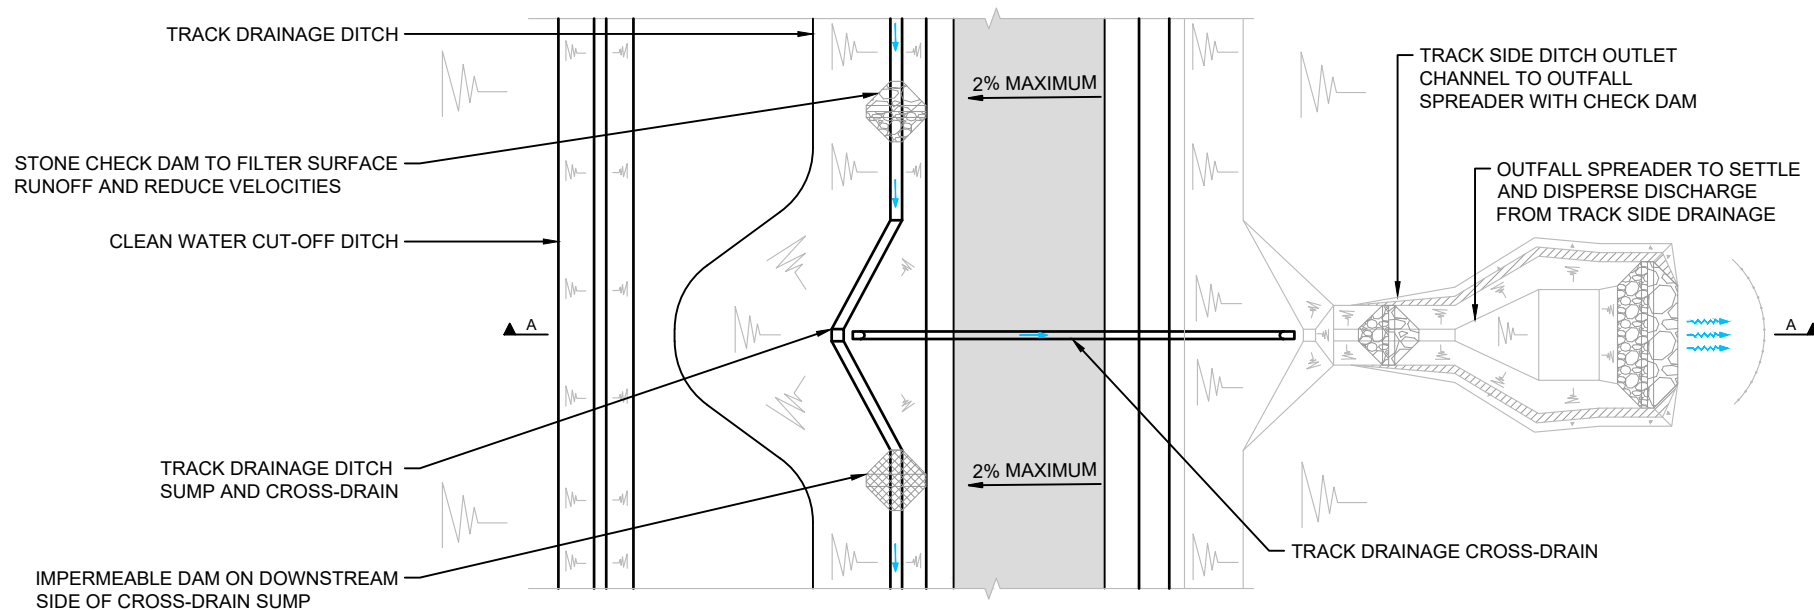


TYPICAL TRACK DRAINAGE PLAN

SCALE 1:250

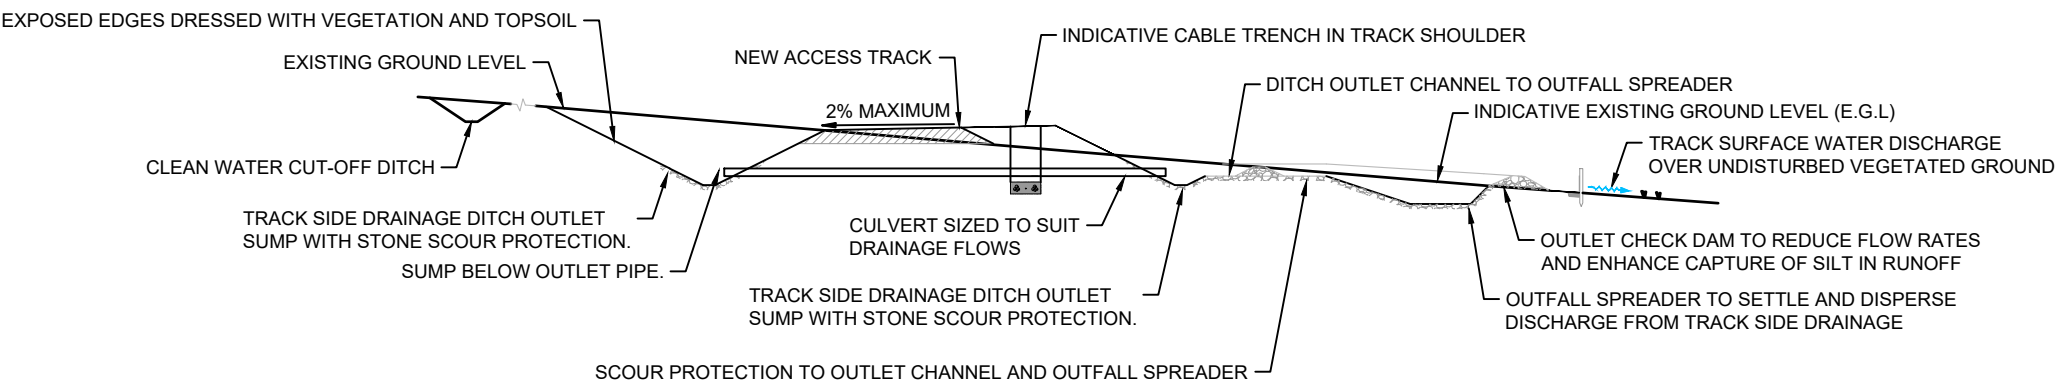

SECTION A - A TYPICAL CROSS-SECTION OF CULVERTED CROSS DRAIN

SCALE 1:250

 

LEGAL: NATURAL POWER CONSULTANTS LTD TAKE NO RESPONSIBILITY FOR THE ACCURACY OF DATA PROVIDED BY THIRD PARTIES.

NOTES:

1. ALL DIMENSIONS ARE IN METRES UNLESS OTHERWISE STATED.
2. THIS IS A TYPICAL ARRANGEMENT ONLY AND NOT FOR CONSTRUCTION

D	CABLE LOCATION ADJUSTED	CK	MB	CG	27/07/22
C	DRAWING UPDATED	GC	MB	CG	12/05/22
B	DRAWING UPDATED	JB	MB	CG	27/04/22
A	INITIAL DRAWING ISSUE	MY	MB	CG	04/04/22
REV	DESCRIPTION	BY	CH	APP	DATE

CLIENT:



NATURAL POWER CONSULTANTS LTD.
HARBOUR HOUSE
Y LANFA
ABERYSTWYTH, CERGION
SY23 1AS
WALES, UK
TEL: +44 (0) 1970 636 869
WWW.NATURALPOWER.COM



IFS DOC NO.: 1266600	IFS ACTIVITY: 10101
SCALE: 1:250 @ A3	SHEET NO.: 2 OF 2

STATUS: **FOR INFORMATION**

PROJECT: Y BRYN WIND FARM

DRAWING TITLE: FIGURE 5.5b
INDICATIVE ACCESS TRACK

DRAWING NO.: 13836_DET_3004 **REVISION** **D**