





FRONT ELEVATION VIEW
DOUBLE SIGN

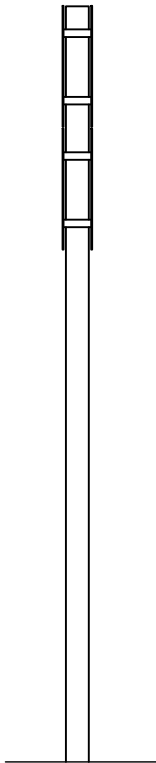


SIDE ELEVATION VIEW
DOUBLE SIGN
BOTH SIDES



FRONT ELEVATION VIEW
SINGLE ROUND SIGN

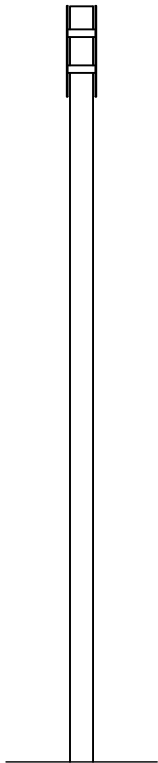

SIDE ELEVATION VIEW
SINGLE ROUND SIGN
BOTH SIDES

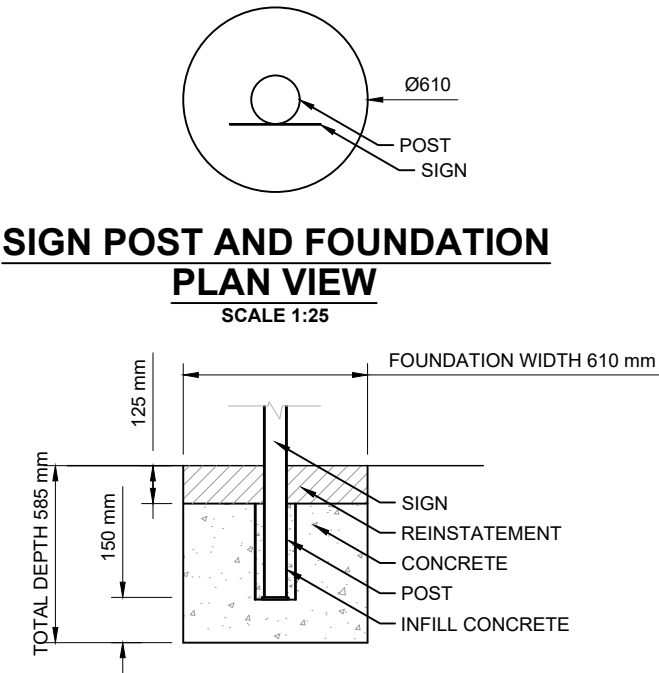


SIGN POST AND FOUNDATION
PLAN VIEW
SCALE 1:25

SIGN POST FOUNDATION AND BASE FIXING
DETAIL VIEW
SCALE 1:25




FRONT ELEVATION VIEW
DOUBLE SIGN

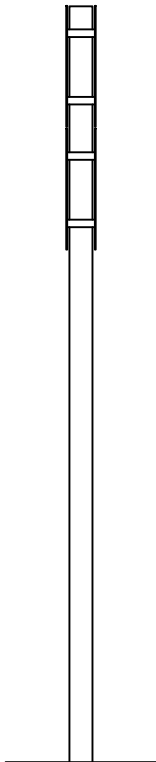


SIDE ELEVATION VIEW
DOUBLE SIGN
ONE SIDE




FRONT ELEVATION VIEW
DOUBLE SIGN

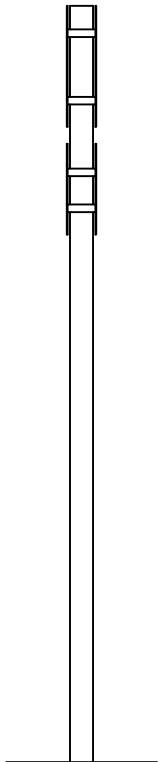


SIDE ELEVATION VIEW
DOUBLE SIGN
BOTH SIDE

 

FRONT ELEVATION VIEW
TRIPLE SIGN

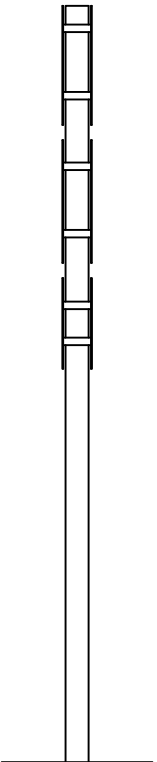

SIDE ELEVATION VIEW
TRIPLE SIGN
BOTH SIDE

 

FRONT ELEVATION VIEW
CABLE MARKER POST

PROPOSED DISPLAY VARIATIONS
SCALE 1:25



LEGAL: NATURAL POWER CONSULTANTS LTD TAKE NO RESPONSIBILITY FOR THE ACCURACY OF DATA PROVIDED BY THIRD PARTIES.

NOTES:

- ALL DIMENSIONS ARE IN METRES UNLESS OTHERWISE STATED.
- THIS IS A TYPICAL ARRANGEMENT ONLY AND NOT FOR CONSTRUCTION.

E	MARKER POST ADDED	MH	MB	CG	30/05/23
D	SIGNAGE UPDATE	CK	MB	CG	27/07/22
C	DRAWING UPDATED	GC	MB	CG	12/05/22
B	DRAWING UPDATED	JB	MB	CG	27/04/22
A	INITIAL DRAWING ISSUE	MY	MB	CG	26/01/22
REV	DESCRIPTION	BY	CH	APP	DATE

CLIENT:



NATURAL POWER CONSULTANTS LTD.
HARBOUR HOUSE
Y LANFA
ABERYSTWYTH, CERDIGION
SY23 1AS
WALES, UK
TEL: +44 (0) 1970 636 869
WWW.NATURALPOWER.COM



IFS DOC NO.: 1266603	IFS ACTIVITY: 10101
SCALE: 1:25 @ A3	SHEET NO.: 1 OF 1

STATUS: **FOR INFORMATION**

PROJECT: Y BRYN WIND FARM

DRAWING TITLE: FIGURE 5.8
INDICATIVE DIRECTIONAL SIGNAGE

DRAWING NO.: 13836_DET_3007	REVISION E
-----------------------------	-------------------