




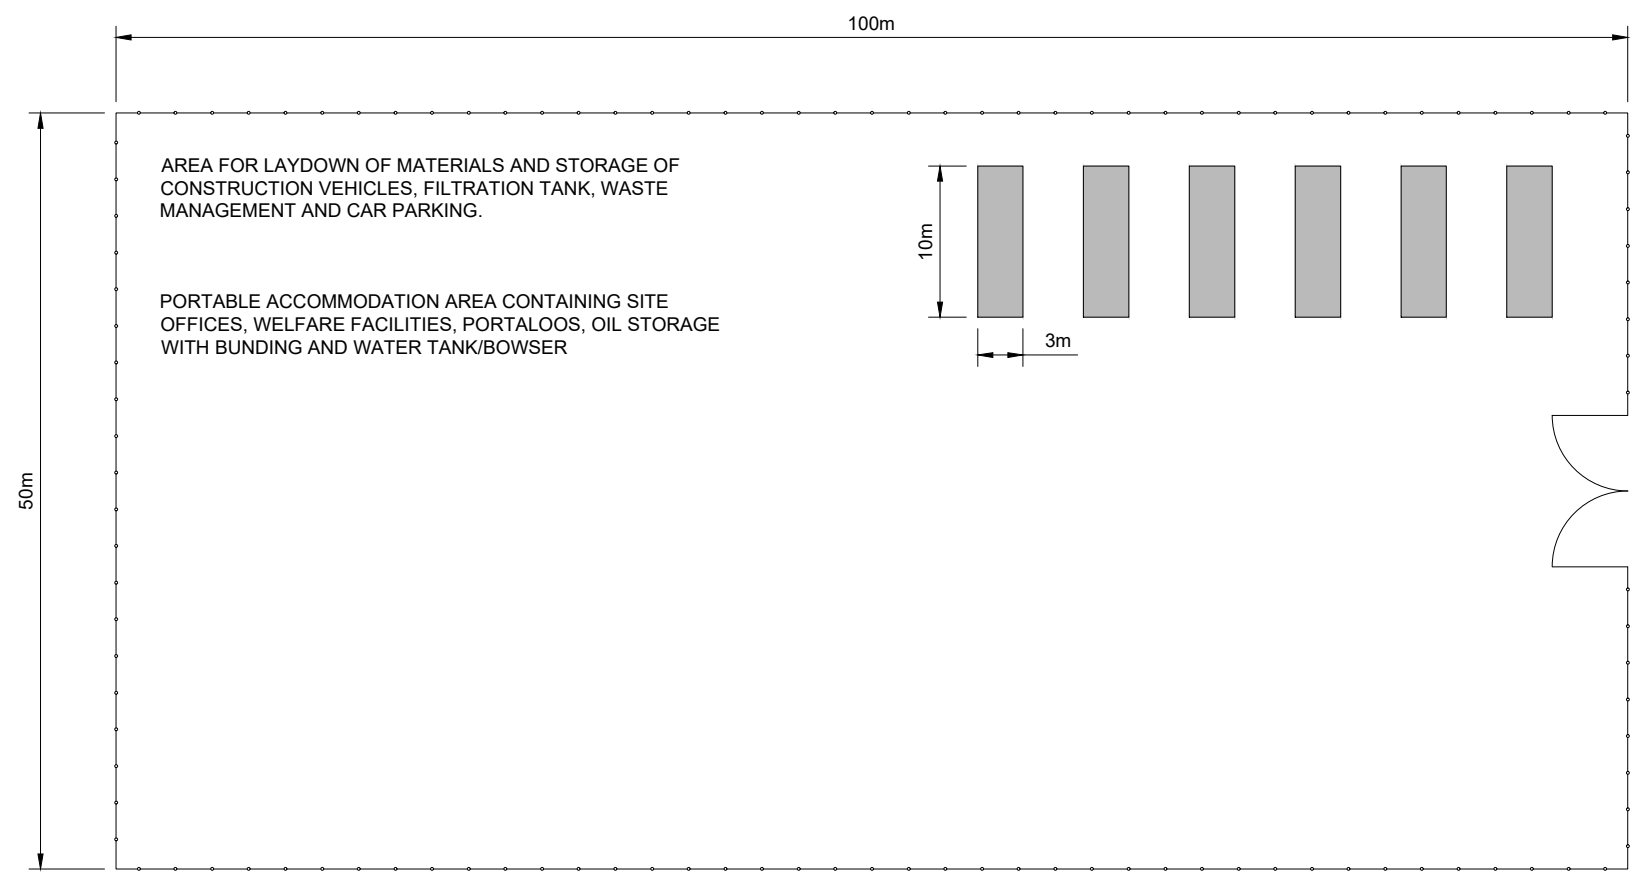


COMPOUND LAYOUT
SCALE 1:500

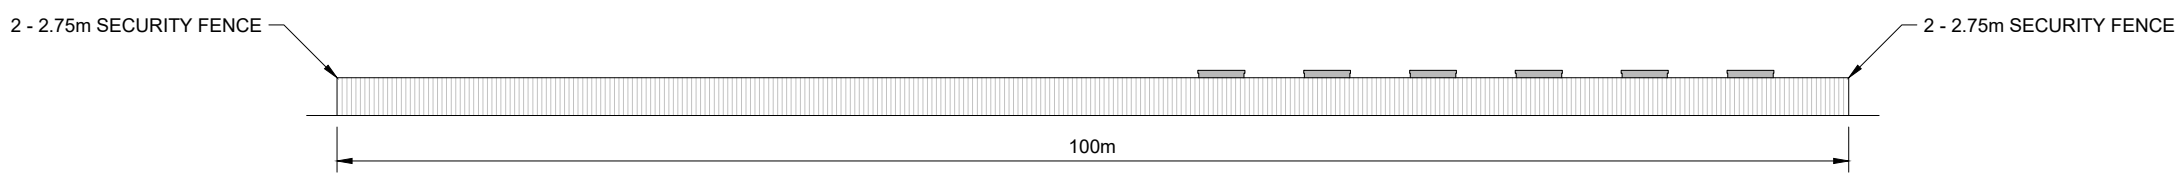

FRONT ELEVATION
SCALE 1:500

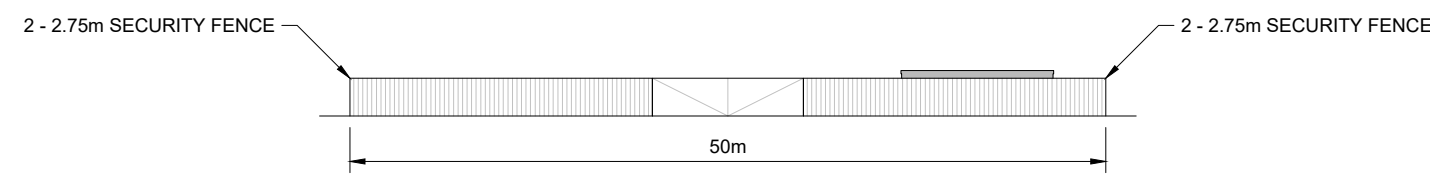

SIDE ELEVATION
SCALE 1:500

 

LEGAL: NATURAL POWER CONSULTANTS LTD TAKE NO RESPONSIBILITY FOR THE ACCURACY OF DATA PROVIDED BY THIRD PARTIES.

- NOTES:**
1. ALL DIMENSIONS ARE IN METRES OTHERWISE STATED.
 2. EXACT DIMENSIONS TO BE DETERMINED BY DETAILED DESIGN.

A	INITIAL DRAWING ISSUE	JB	MB	CG	26/01/22
REV	DESCRIPTION	BY	CH	APP	DATE

CLIENT:



NATURAL POWER CONSULTANTS LTD.
HARBOUR HOUSE
Y LANFA
ABERYSTWYTH, CERDIGION
SY23 1AS
WALES, UK
TEL: +44 (0) 1970 636 869
WWW.NATURALPOWER.COM



IFS DOC NO.: 1266604	IFS ACTIVITY: 10101
SCALE: 1:500 @ A3	SHEET NO.: 1 OF 1

STATUS: **FOR INFORMATION**

PROJECT: Y BRYN WIND FARM

DRAWING TITLE: FIGURE 5.9
INDICATIVE TEMPORARY
CONSTRUCTION COMPOUND

DRAWING NO.: 13836_DET_3008	REVISION A
------------------------------------	-----------------------------