




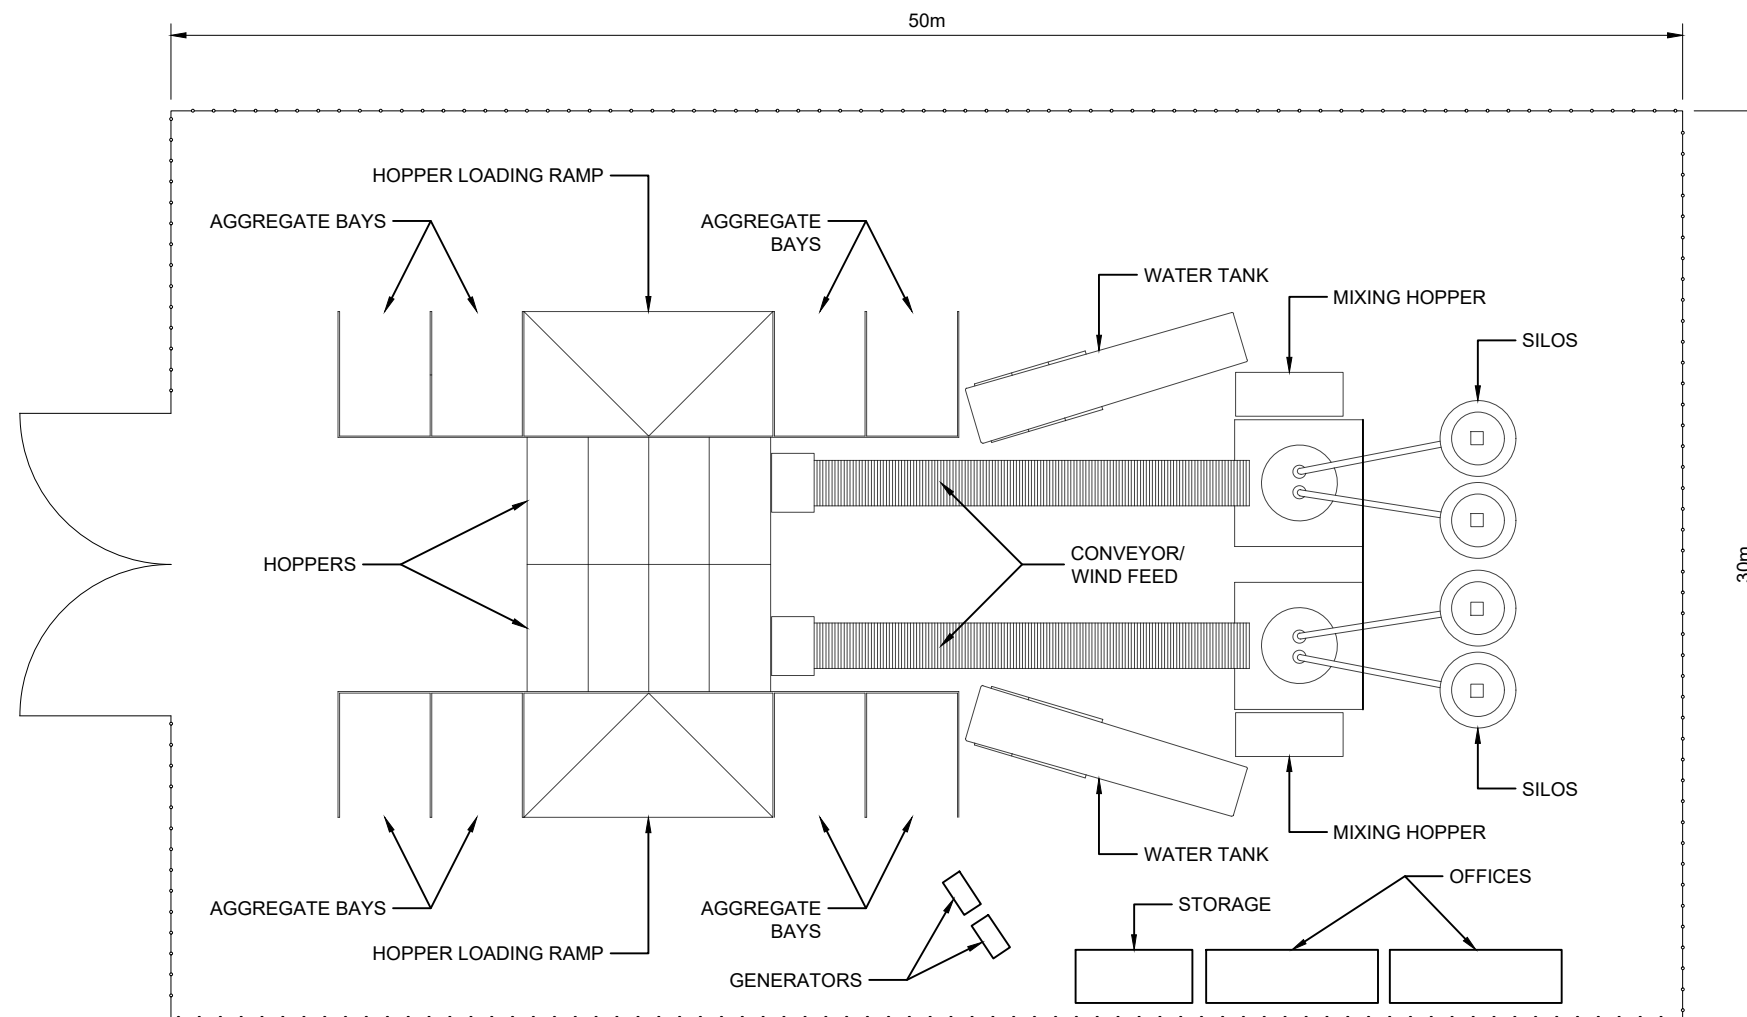

BATCHING PLANT LAYOUT
SCALE 1:250

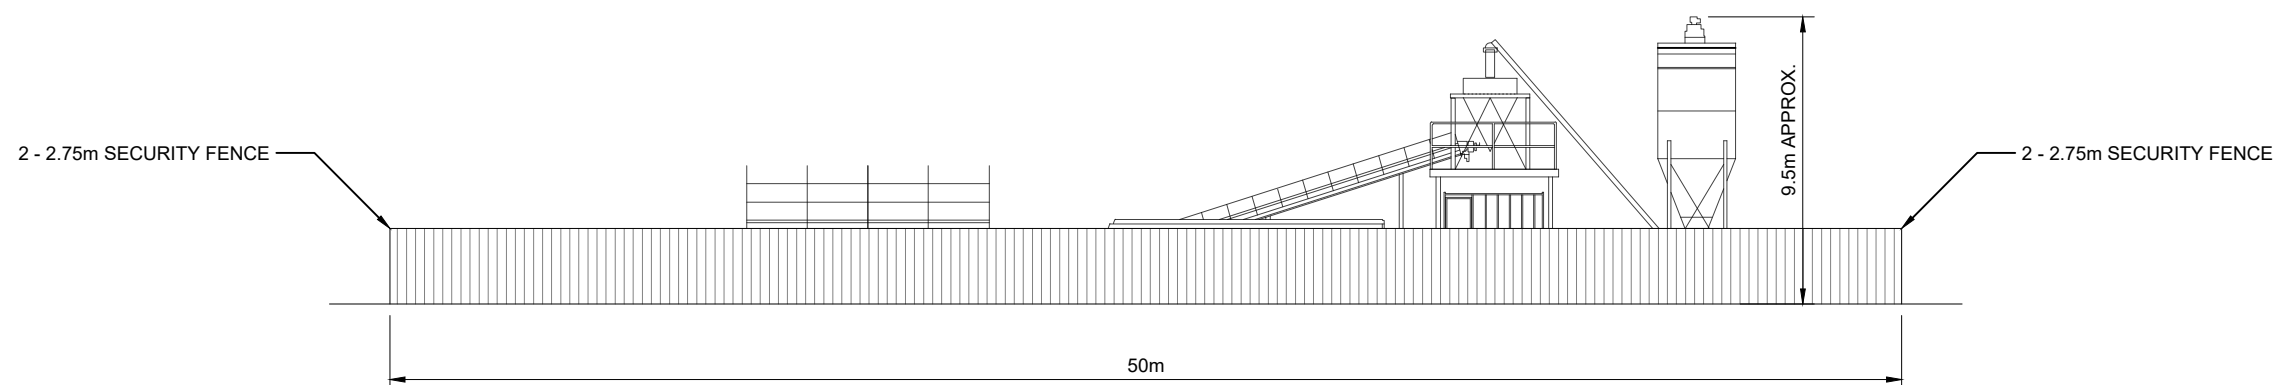

FRONT ELEVATION
SCALE 1:250

 

LEGAL: NATURAL POWER CONSULTANTS LTD TAKE NO RESPONSIBILITY FOR THE ACCURACY OF DATA PROVIDED BY THIRD PARTIES.

NOTES:

1. ALL DIMENSIONS ARE IN METRES UNLESS OTHERWISE STATED.
2. THIS IS A TYPICAL ARRANGEMENT ONLY AND NOT FOR CONSTRUCTION.

A	INITIAL DRAWING ISSUE	JB	MB	CG	26/01/22
REV	DESCRIPTION	BY	CH	APP	DATE

CLIENT:



NATURAL POWER CONSULTANTS LTD.
HARBOUR HOUSE
Y LANFA
ABERYSTWYTH, CERDIGION
SY23 1AS
WALES, UK
TEL: +44 (0) 1970 636 869
WWW.NATURALPOWER.COM



IFS DOC NO.: 1266605	IFS ACTIVITY: 10101
SCALE: 1:250 @ A3	SHEET NO.: 1 OF 1

STATUS: **FOR INFORMATION**

PROJECT: Y BRYN WIND FARM

DRAWING TITLE: FIGURE 5.10
INDICATIVE CONCRETE BATCHING PLANT

DRAWING NO.: 13836_DET_3009	REVISION A
-----------------------------	-------------------