



AMENDED GATES TO LANE AT REAR OF 73 LEONARD STREET, NEATH, SA11 3HW

Scale 1:50 on A4

Main elevations:

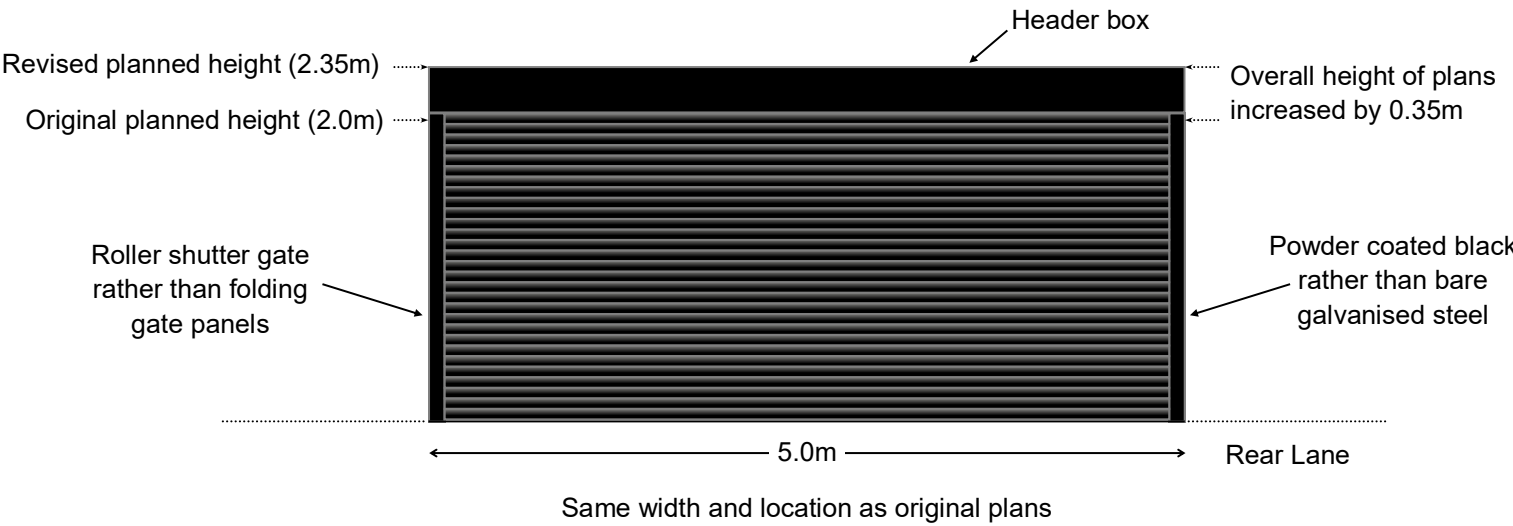

South elevation (i.e. view from the lane)

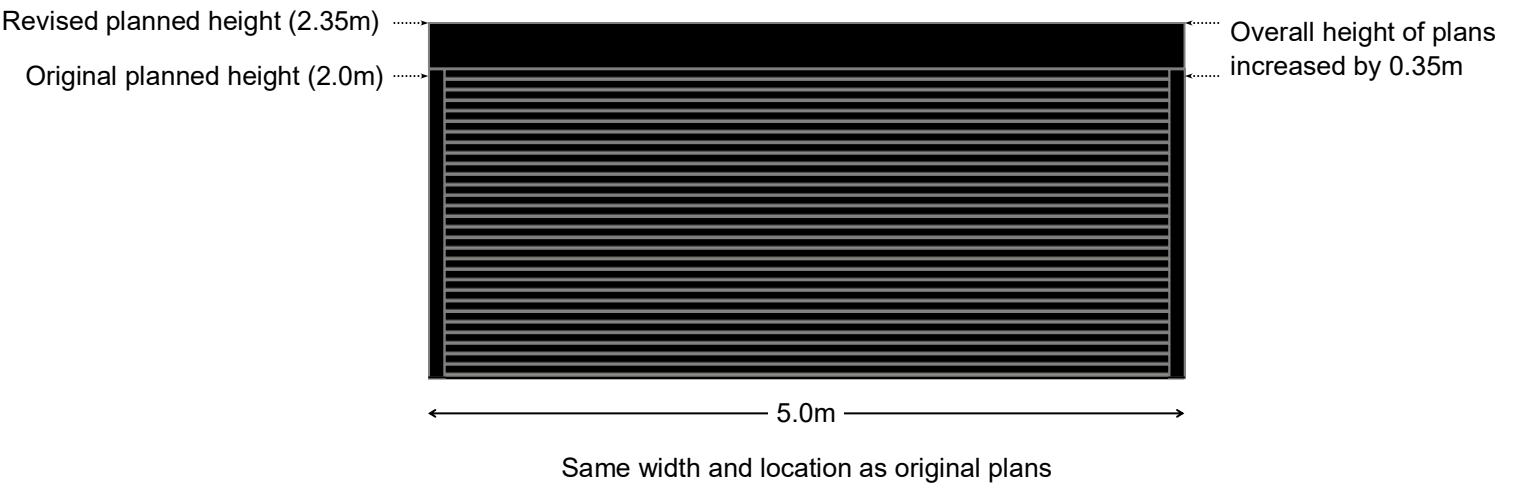


North elevation (i.e. view from the house)

AMENDED GATES TO LANE AT REAR OF 73 LEONARD STREET, NEATH, SA11 3HW

Scale 1:50 on A4

Overhead plan:

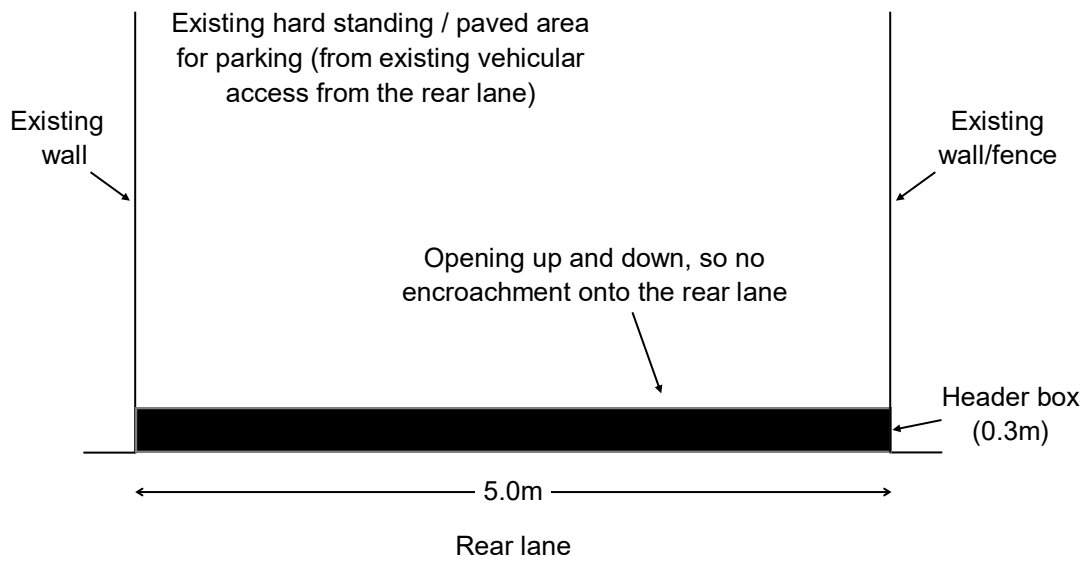

Other elevations:

