





SITE LEVEL PLAN
Scale 1:200

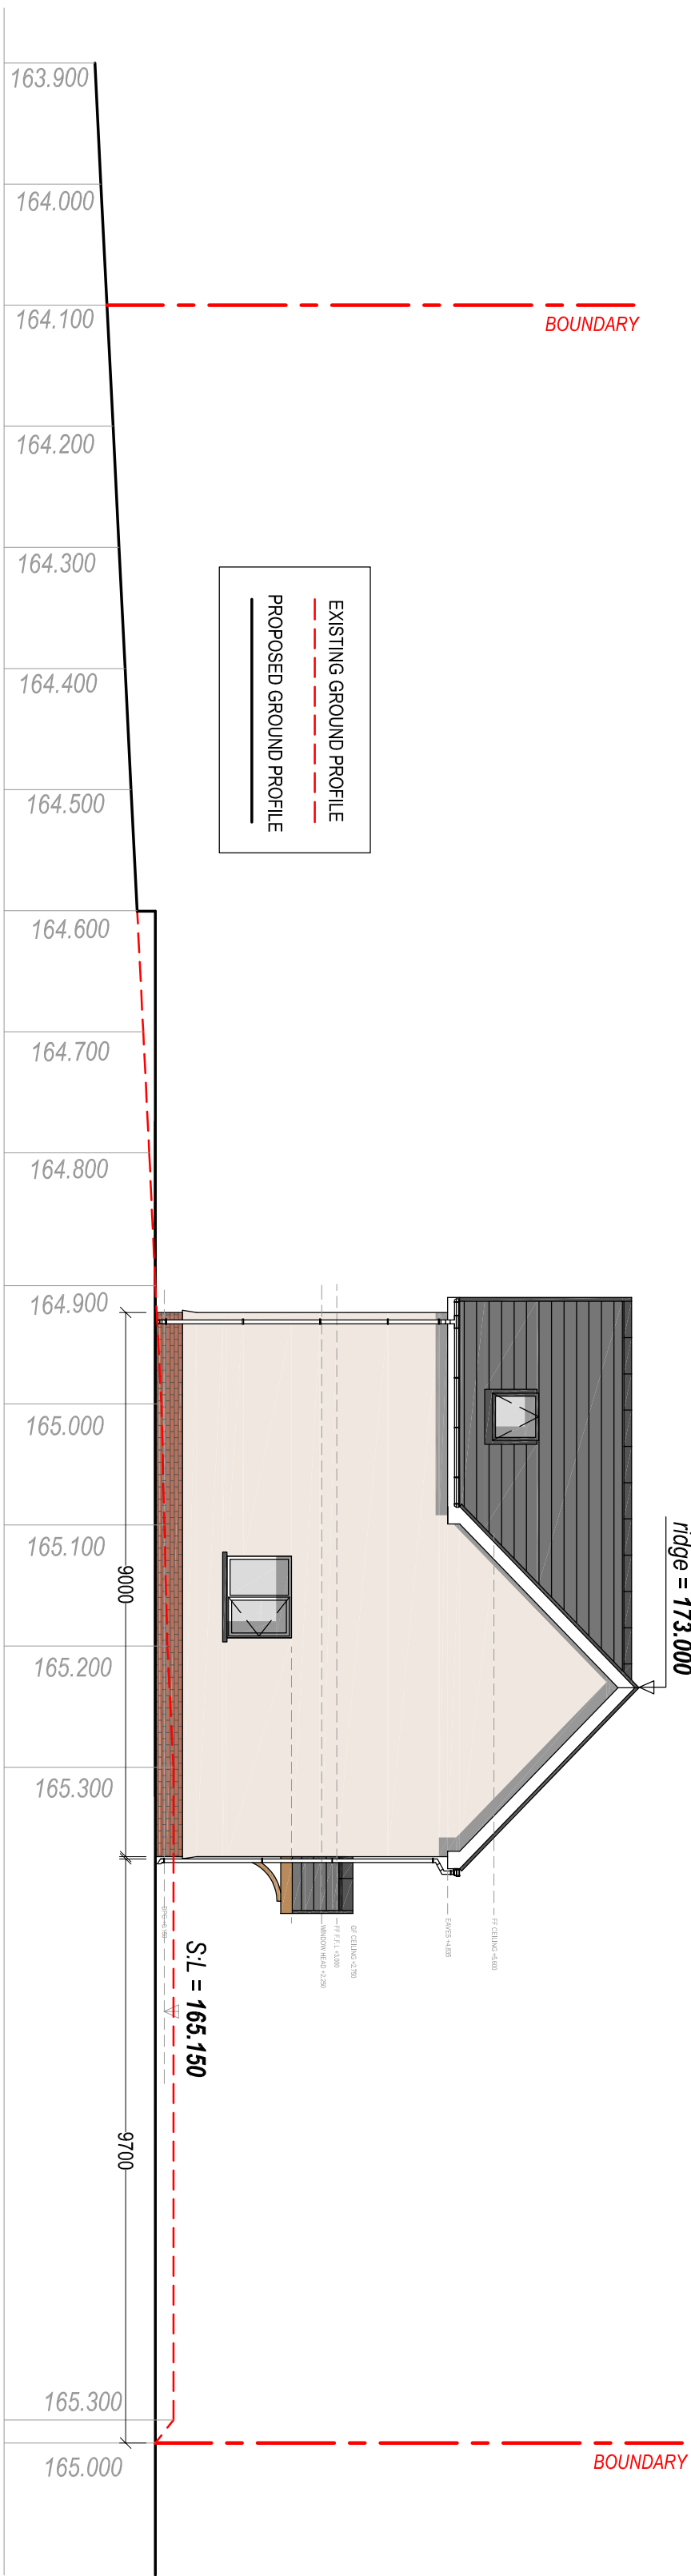

LONGITUDINAL SECTION
Scale 1:100

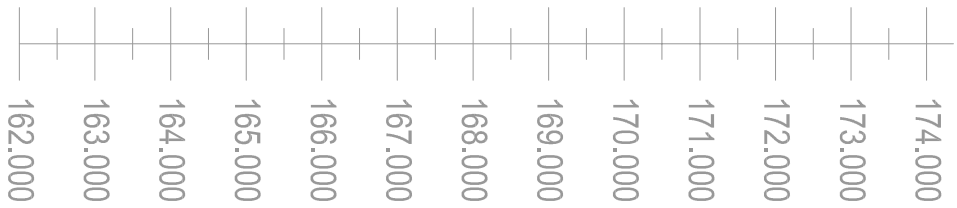

NEW DWELLING
(on Plot adjacent to)
78 Lleyshion Road
Gwawn Cae Gurwen

Client:
Mr. B. Jones

Project Title:
NEW DWELLING
(on Plot adjacent to)
78 Lleyshion Road
Gwawn Cae Gurwen

General Notes:
1. Do not scale from this drawing. Take figures & dimensions only.
2. Dimensions are in millimetres unless otherwise stated.

Drawing Issue:

PLANNING
(reserved matters)

Drawing Title:

EXISTING SITE PLAN
(showing level and proposed long section)

Drawing No:

003

Revision:

A

Date:

24-11-2023

Revision:

16-01-2024

Scale(s):

1:200 / 1:100

Paper Size:

A2



Cwm Planning & Design Ltd.
(architectural and draughting services)