


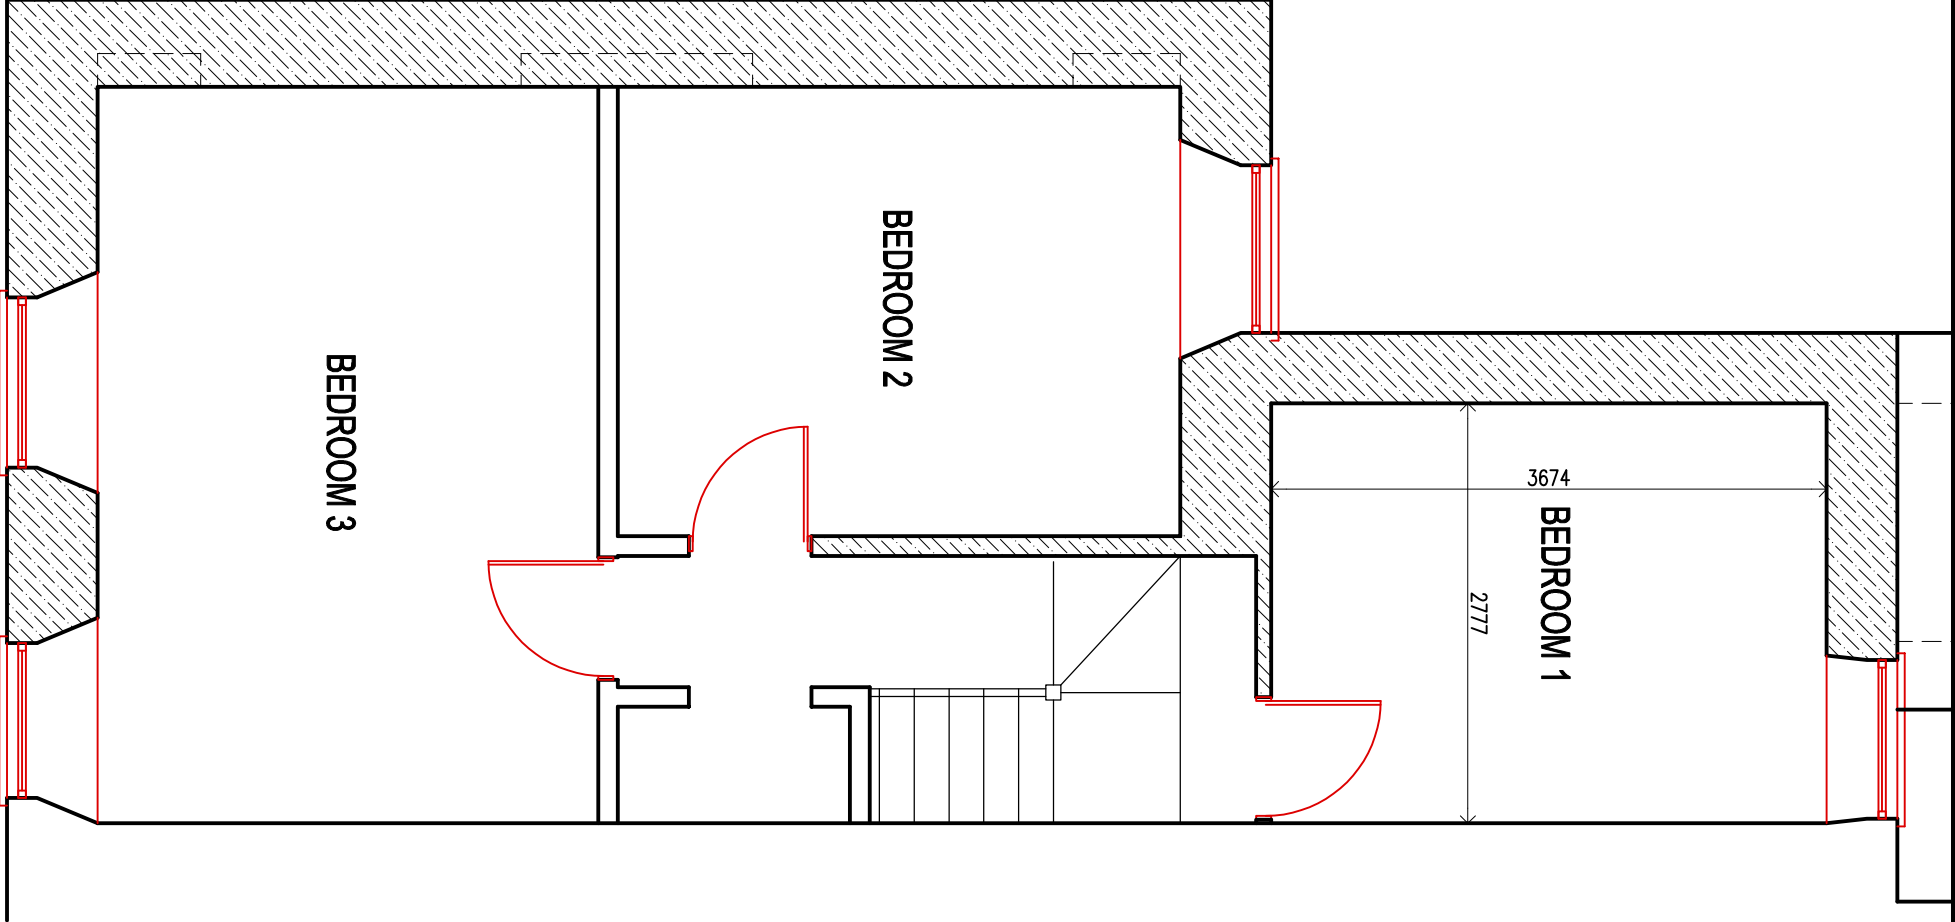

EXISTING FIRST FLOOR PLAN.

(1:50)

CLIENT  
**Ms ALYS JONES &  
MR. RORY MORGNA WILLIAMS.**

job title  
DEMOLISH OUTBUILDING & CONSTRUCT SINGLE STOREY  
WRAP AROUND EXTENSION @ 12, GROVE ROAD.  
PONTARDAWE SA8 4HH.

drawing title  
EXISTING FIRST FLOOR PLAN.

|         |             |           |
|---------|-------------|-----------|
| job No: | drawing No: | scales:   |
| 23.89   | 03          | 1:50 @ A3 |