
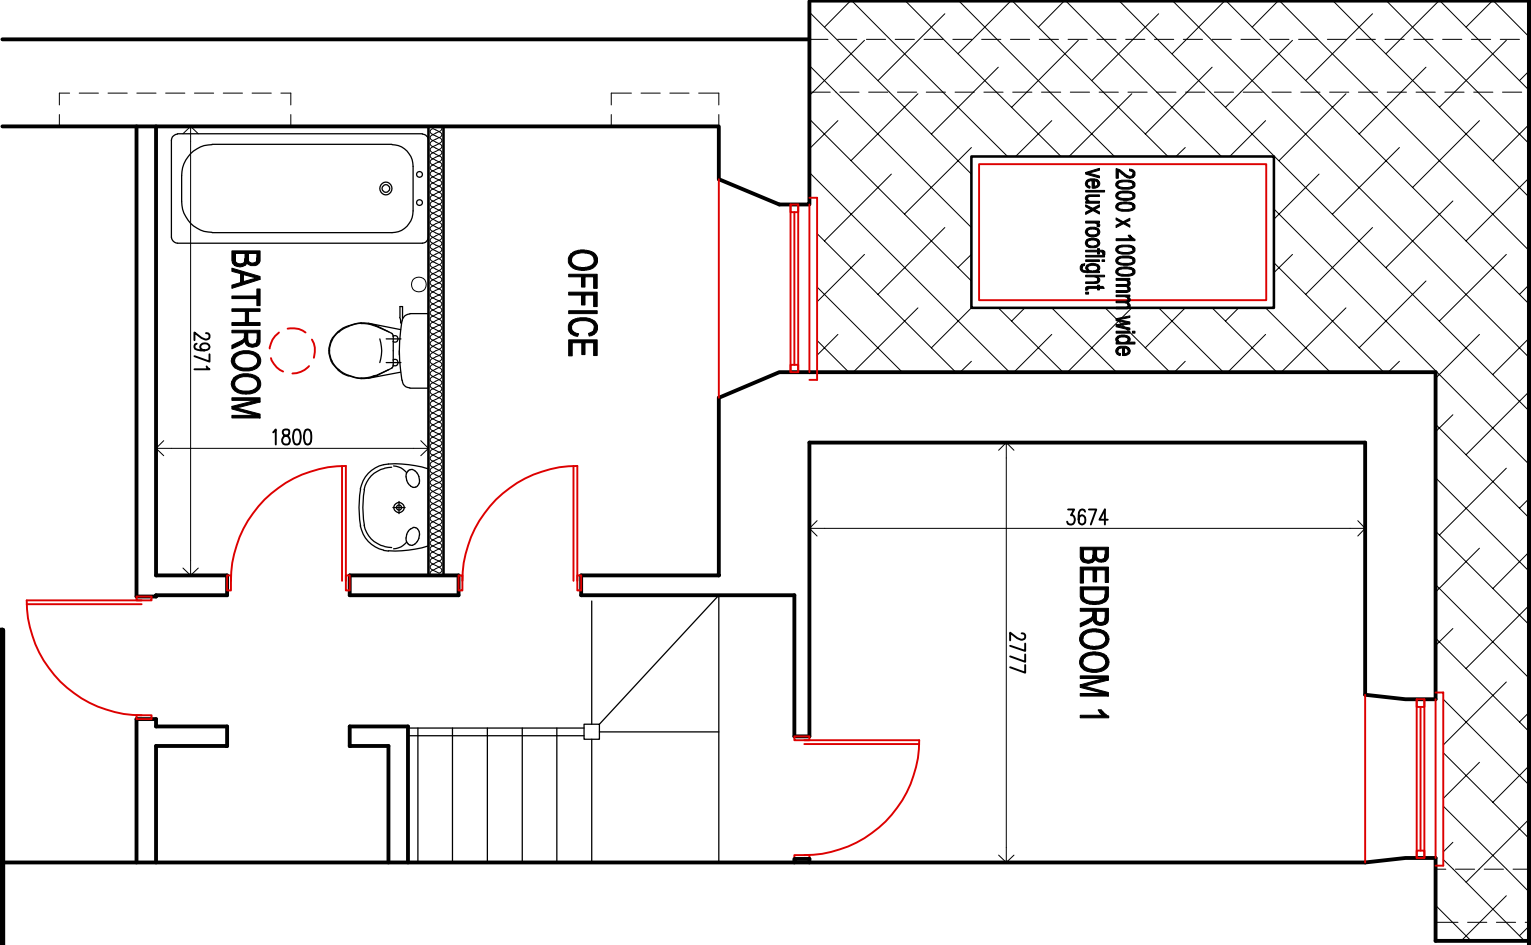


PROPOSED ROOF PLAN.

(1:50)

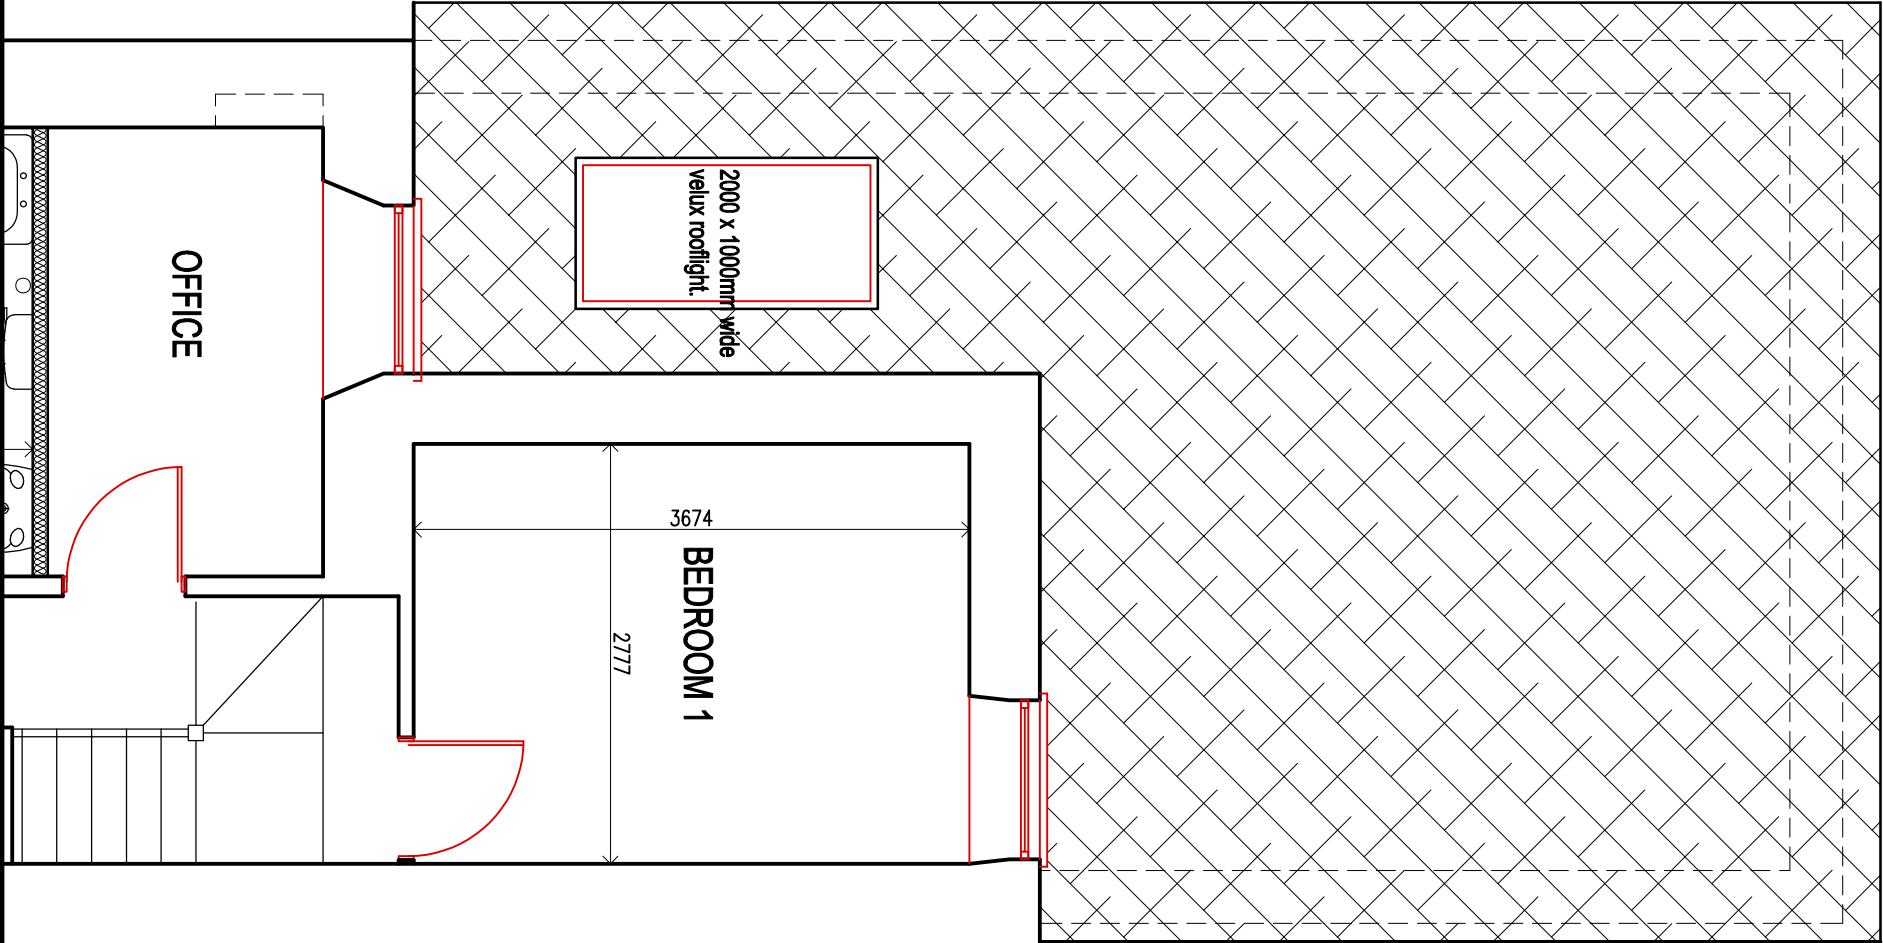

CLIENT
**Ms ALYS JONES &
MR. RORY MORGNA WILLIAMS.**

job title
DEMOLISH OUTBUILDING & CONSTRUCT SINGLE STOREY
WRAP AROUND EXTENSION @ 12, GROVE ROAD.
PONTARDAWE SA8 4HH.

drawing title

PROPOSED FIRST FLOOR & ROOF PLAN.

job No:

23.89

drawing No:

05

scales:

1:50 @ A3