




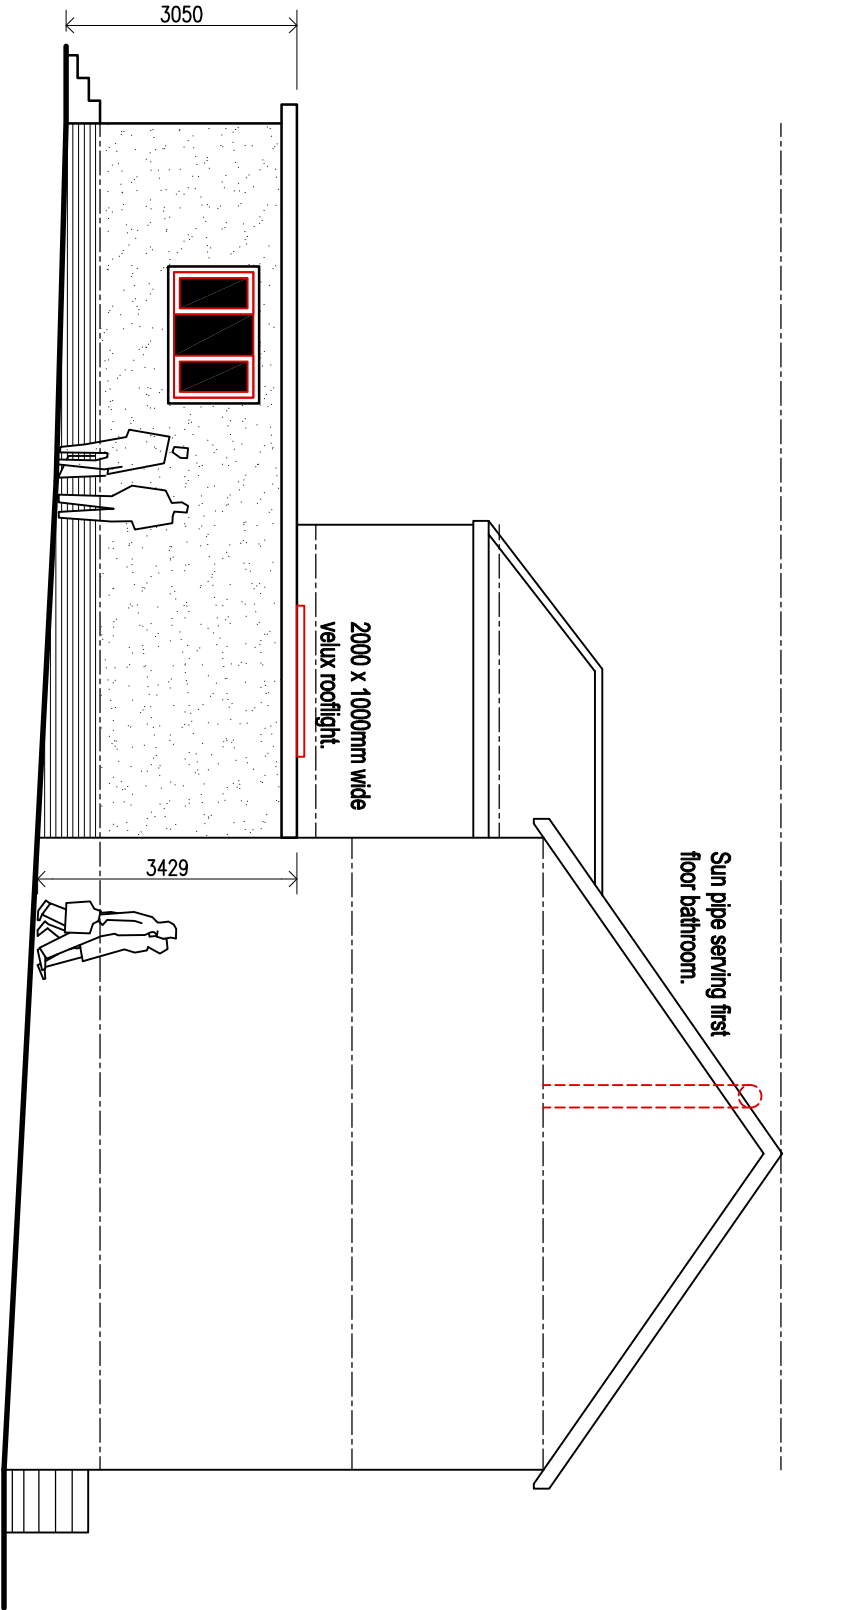

PROPOSED SIDE ELEVATION.
(1:100)

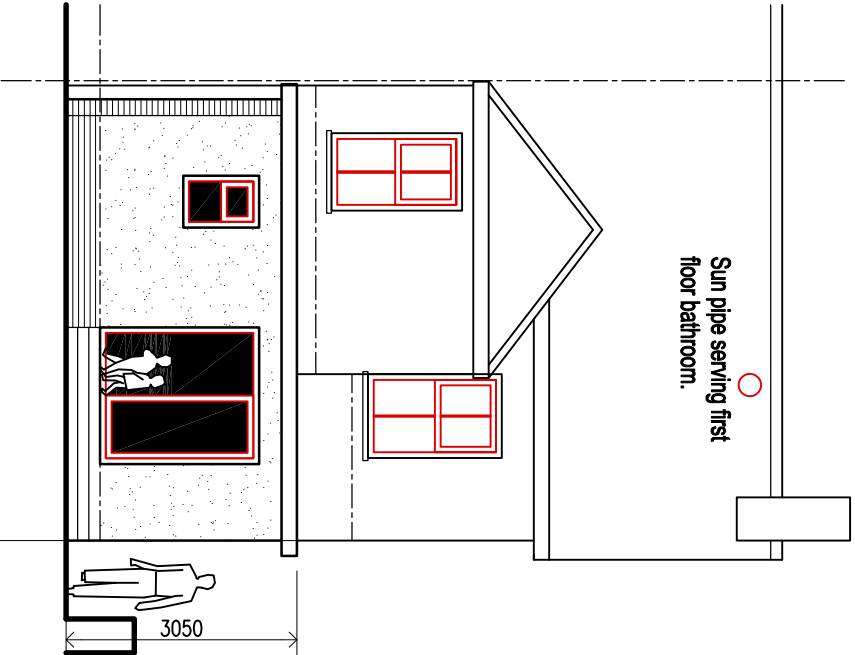

PROPOSED REAR ELEVATION.
(1:100)

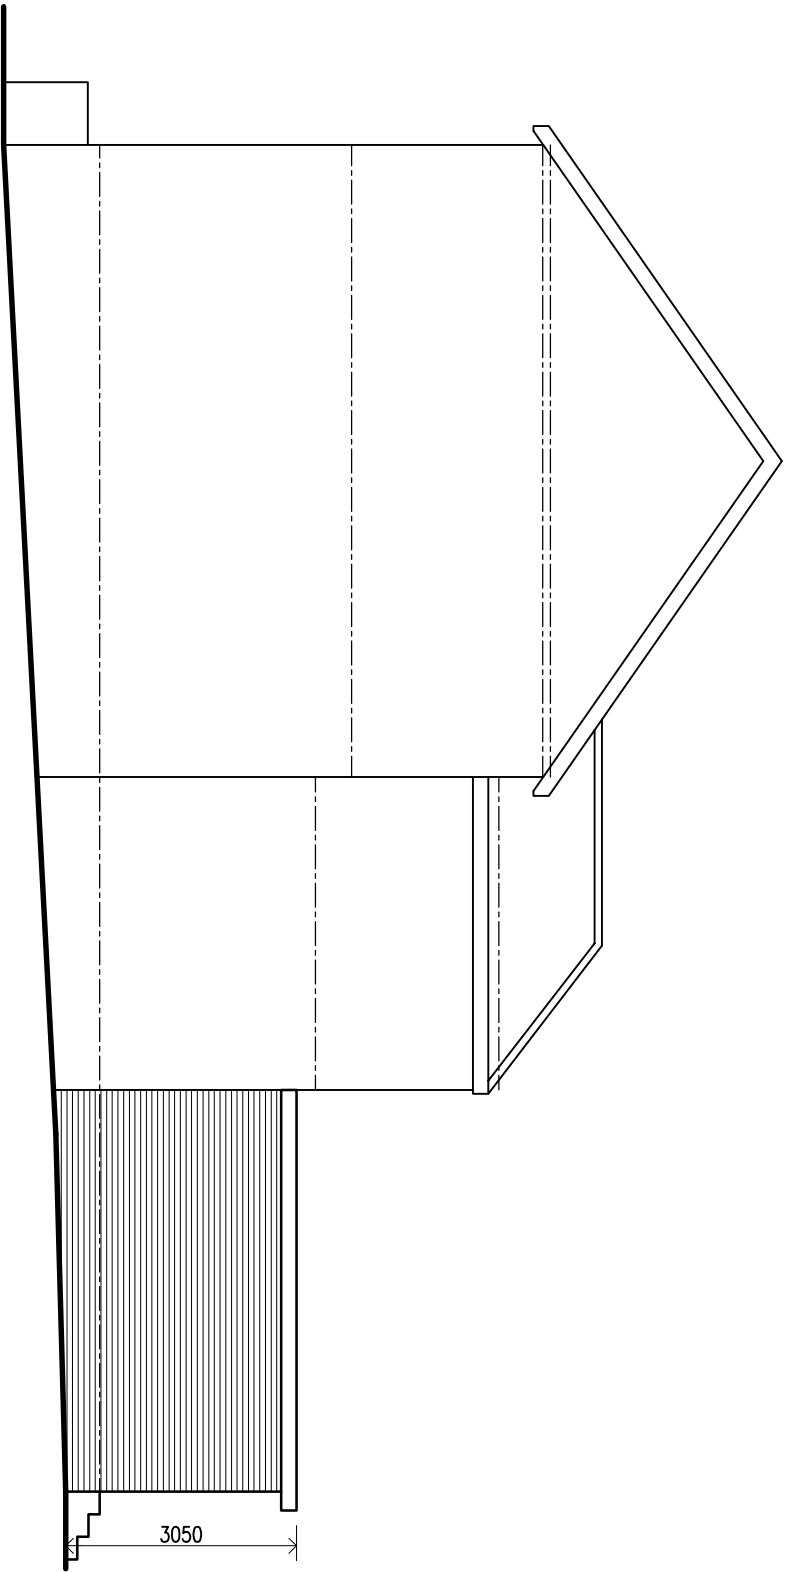

PROPOSED SIDE SECTIONAL ELEVATION.
(1:100)

CLIENT
**Ms ALYS JONES &
MR. RORY MORGNA WILLIAMS.**

job title
DEMOLISH OUTBUILDING & CONSTRUCT SINGLE STOREY
WRAP AROUND EXTENSION @ 12, GROVE ROAD.
PONTARDAWE SA8 4HH.

drawing title
EXISTING ELEVATIONS.

job No:	drawing No:	scales:
23.89	07	1:100 @ A3