



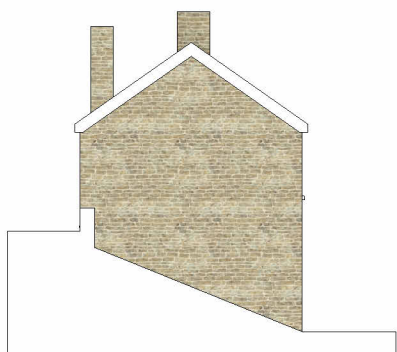

View No. 2
Sheet A301 | 01_SIDE ELEVATION SW
1 : 200




View No. 3
Sheet A301 | 01_REAR ELEVATION SE
1 : 200

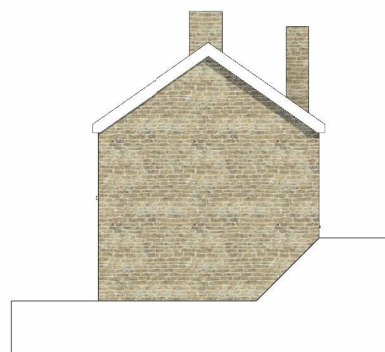

View No. 5
Sheet A301 | 01_SIDE ELEVATION NE
1 : 200



View No. 4
Sheet A301 | 01_FRONT ELEVATION NW
1 : 200

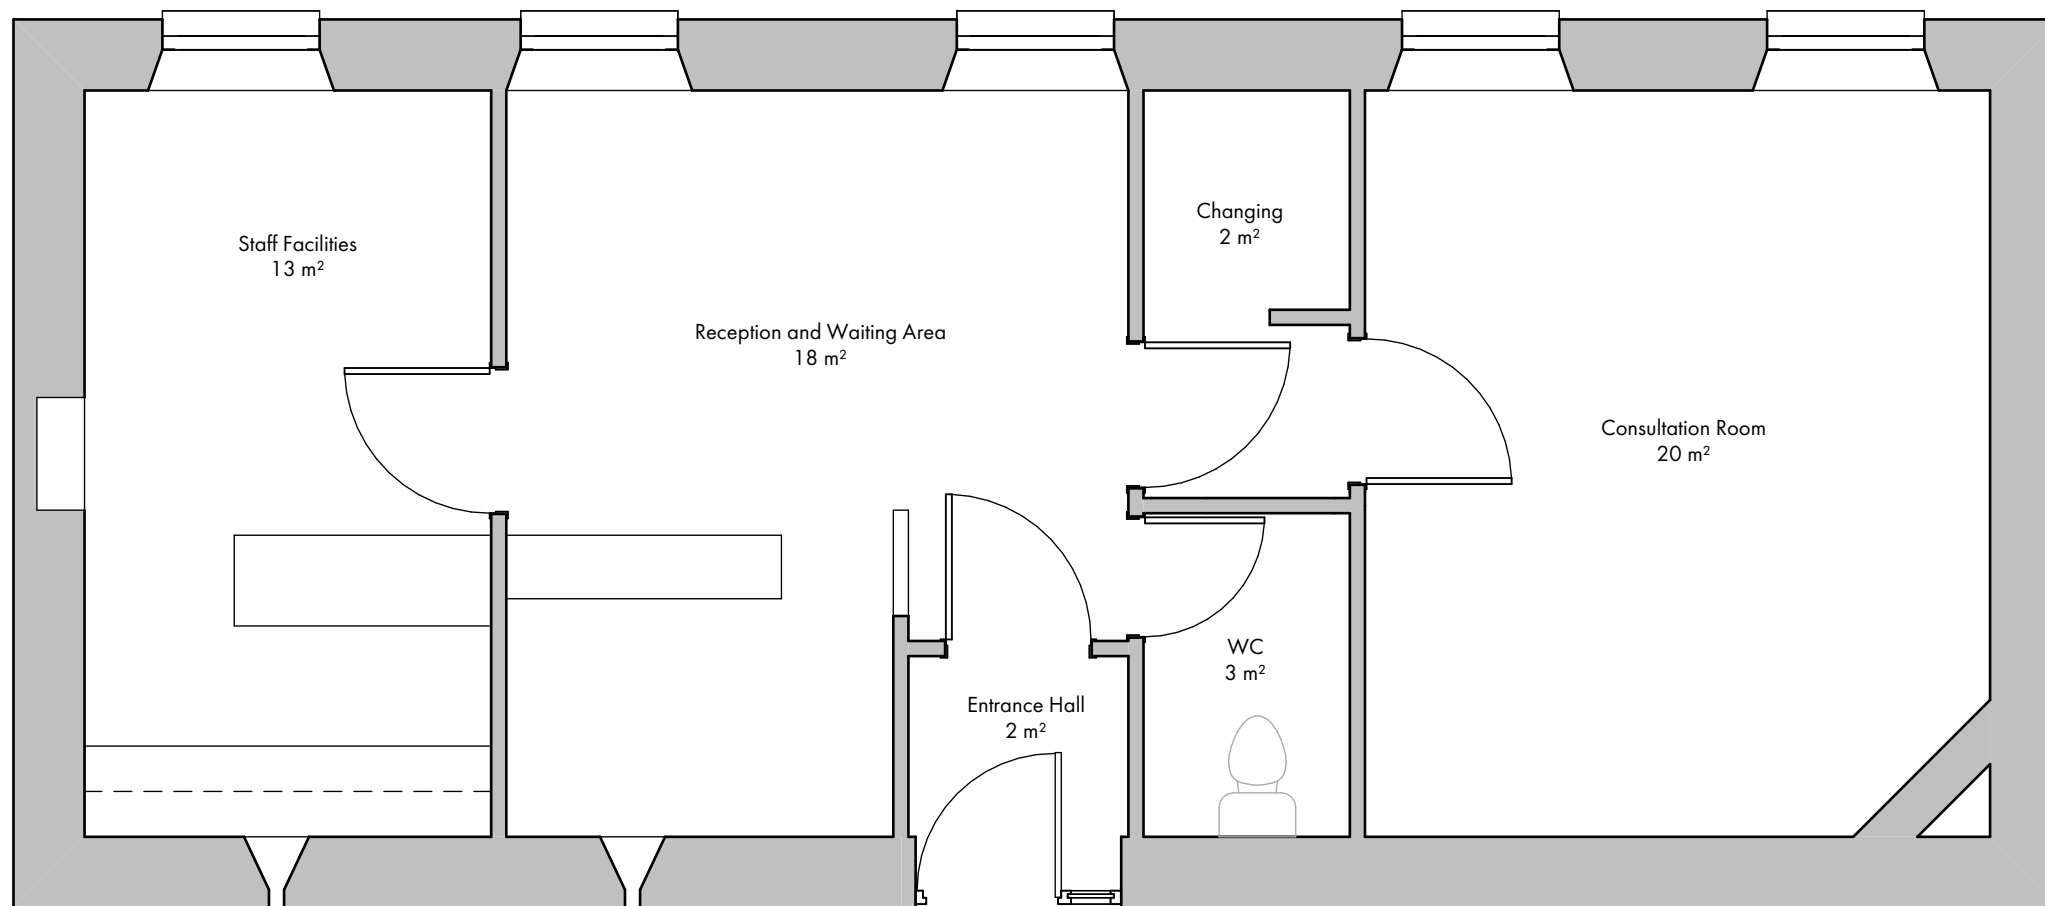

View No. 1
Sheet A301 | 01_GROUND FLOOR LEVEL
1 : 50



Williams

Architecture / Pensaernïaeth
www.williamsarch.co.uk

Client: Mrs I. Leyson

Project Address:
The Coach House, Main
Road, Cadoxton, Neath,
SA10 8DA.

Drawing Title:
Existing layout plan and
elevations

Drawn By: L JW
Scale: As indicated
Paper Size: A3
Job Reference: PWA72
Drawing Number: A301
Project Stage: RIBA Stage 3
Revision:

09/01/2023 09:46:01