




View No. 3
SheeA202 | 02_PROPOSED_REAR ELEVATION SE
1 : 100




View No. 4
SheeA202 | 02_PROPOSED_SIDE ELEVATION NE
1 : 100



View No. 2
SheeA202 | 02_PROPOSED_FRONT ELEVATION NW
1 : 100

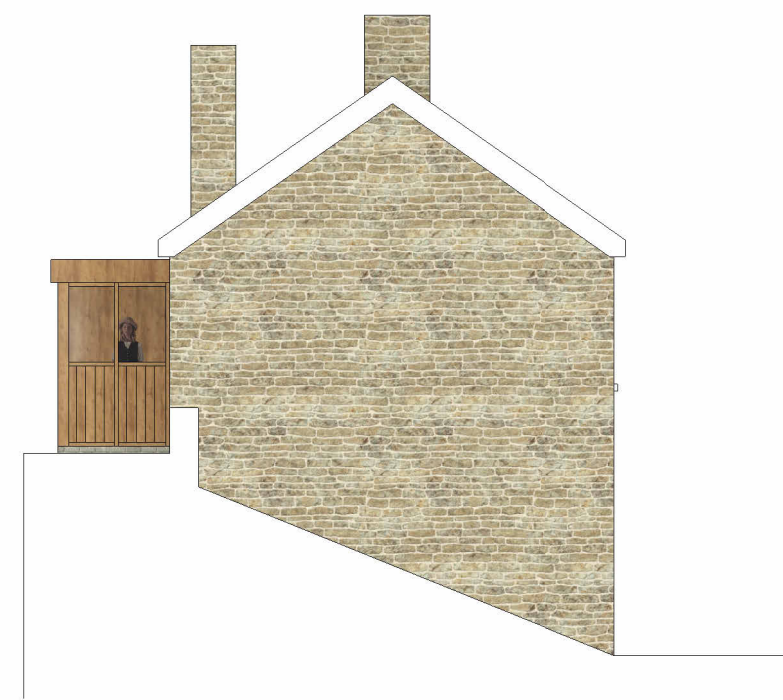

View No. 5
SheeA202 | 02_PROPOSED_SIDE ELEVATION SW
1 : 100

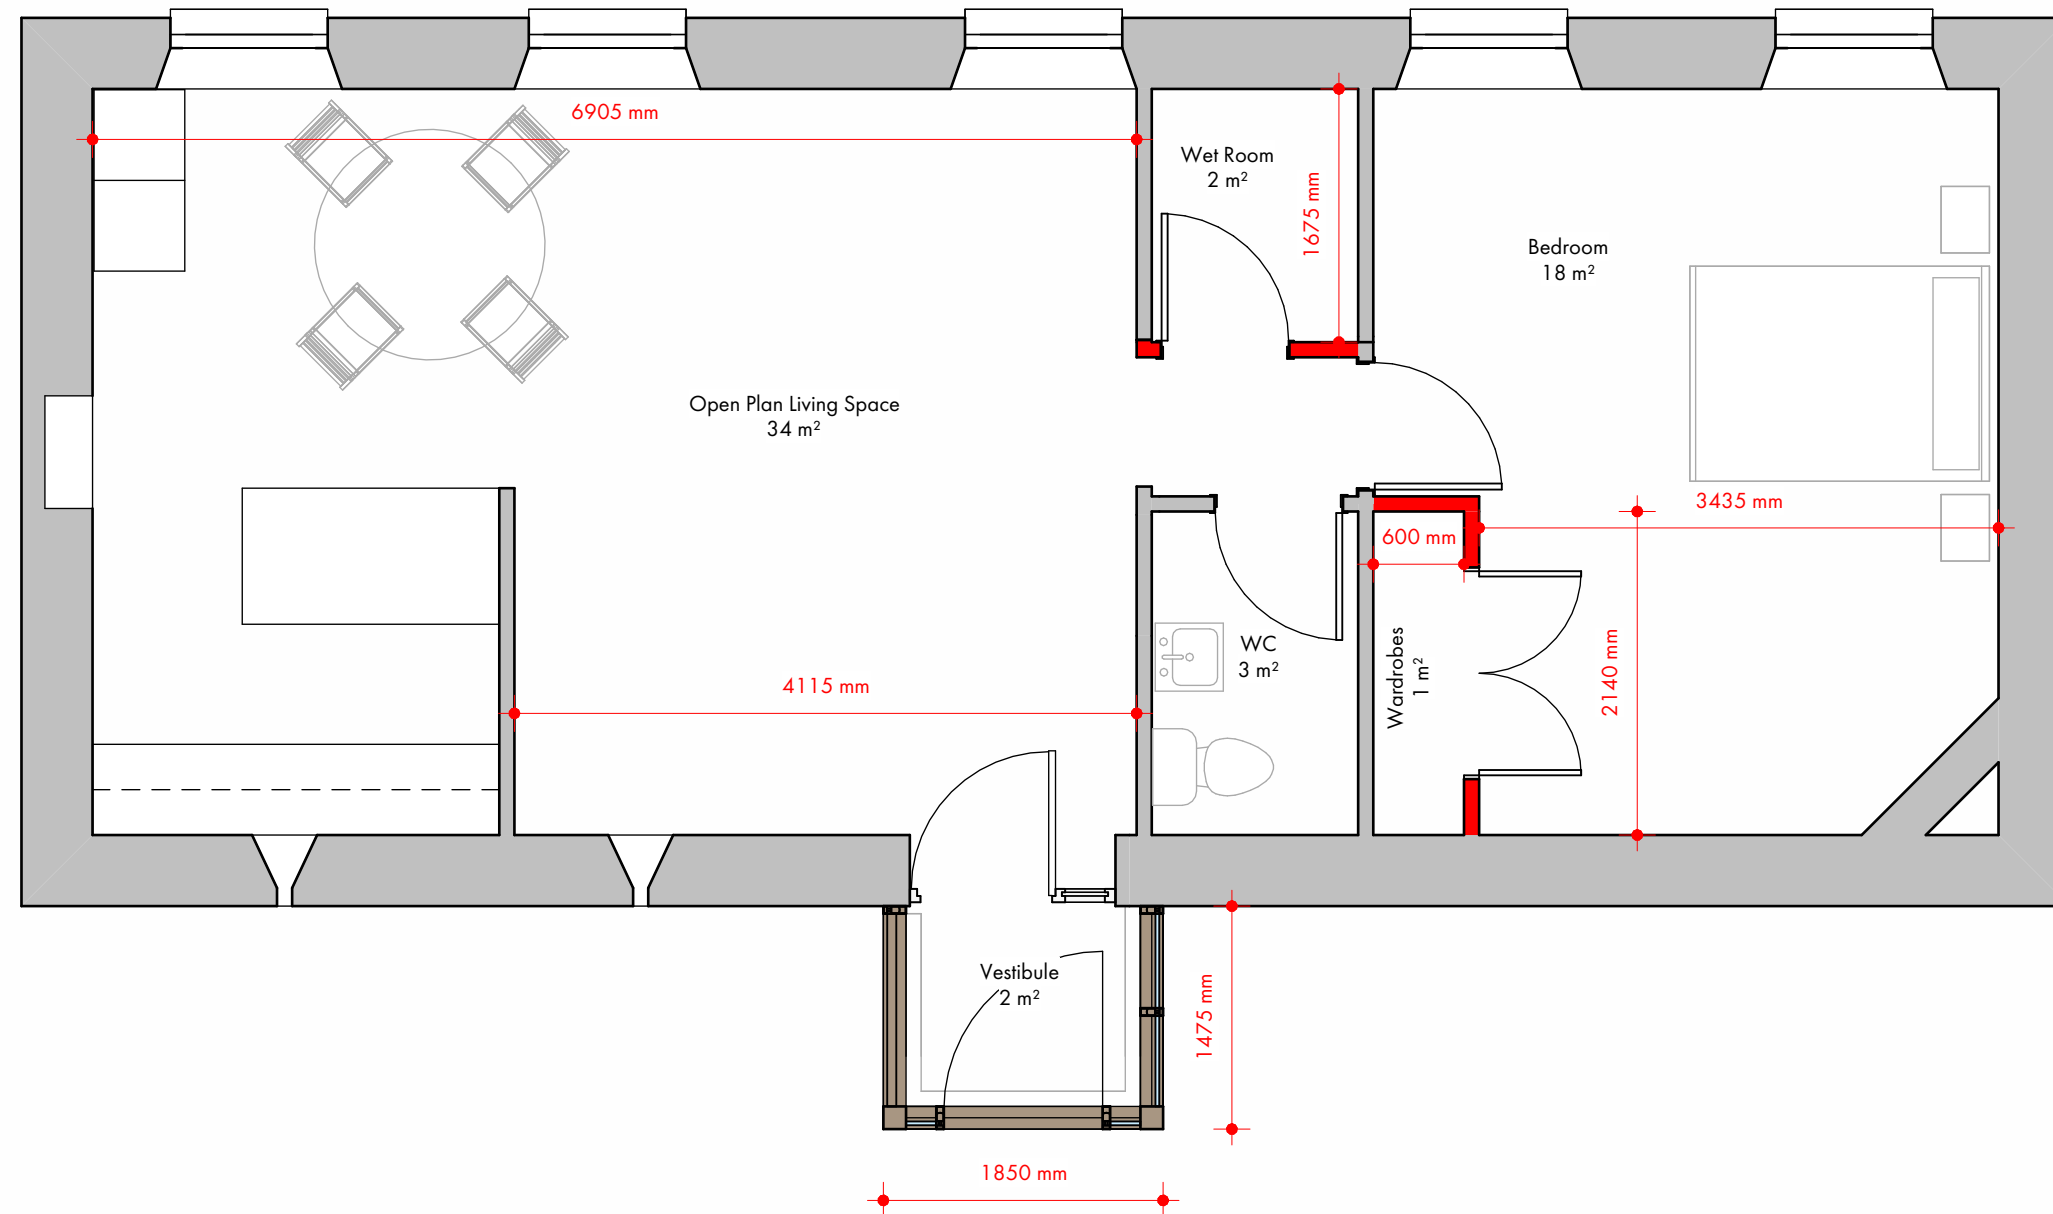

View No. 1
SheeA202 | 01_GROUND FLOOR LEVEL PROPOSED
1 : 50



Williams

Architecture / Pensaernïaeth

www.williamsarch.co.uk

Client: Mrs I. Leyson

Project Address:
The Coach House, Main Road,
Cadoxton, Neath, SA10 8DA.

Drawing Title:
Proposed Drawings

Drawn By: L JW

Scale: As indicated

Paper Size: A2

Job Reference: PWA72

Drawing Number: A202

Project Stage: RIBA Stage 3

Issue Date: 09/01/2023 09:44:04

Revision: