


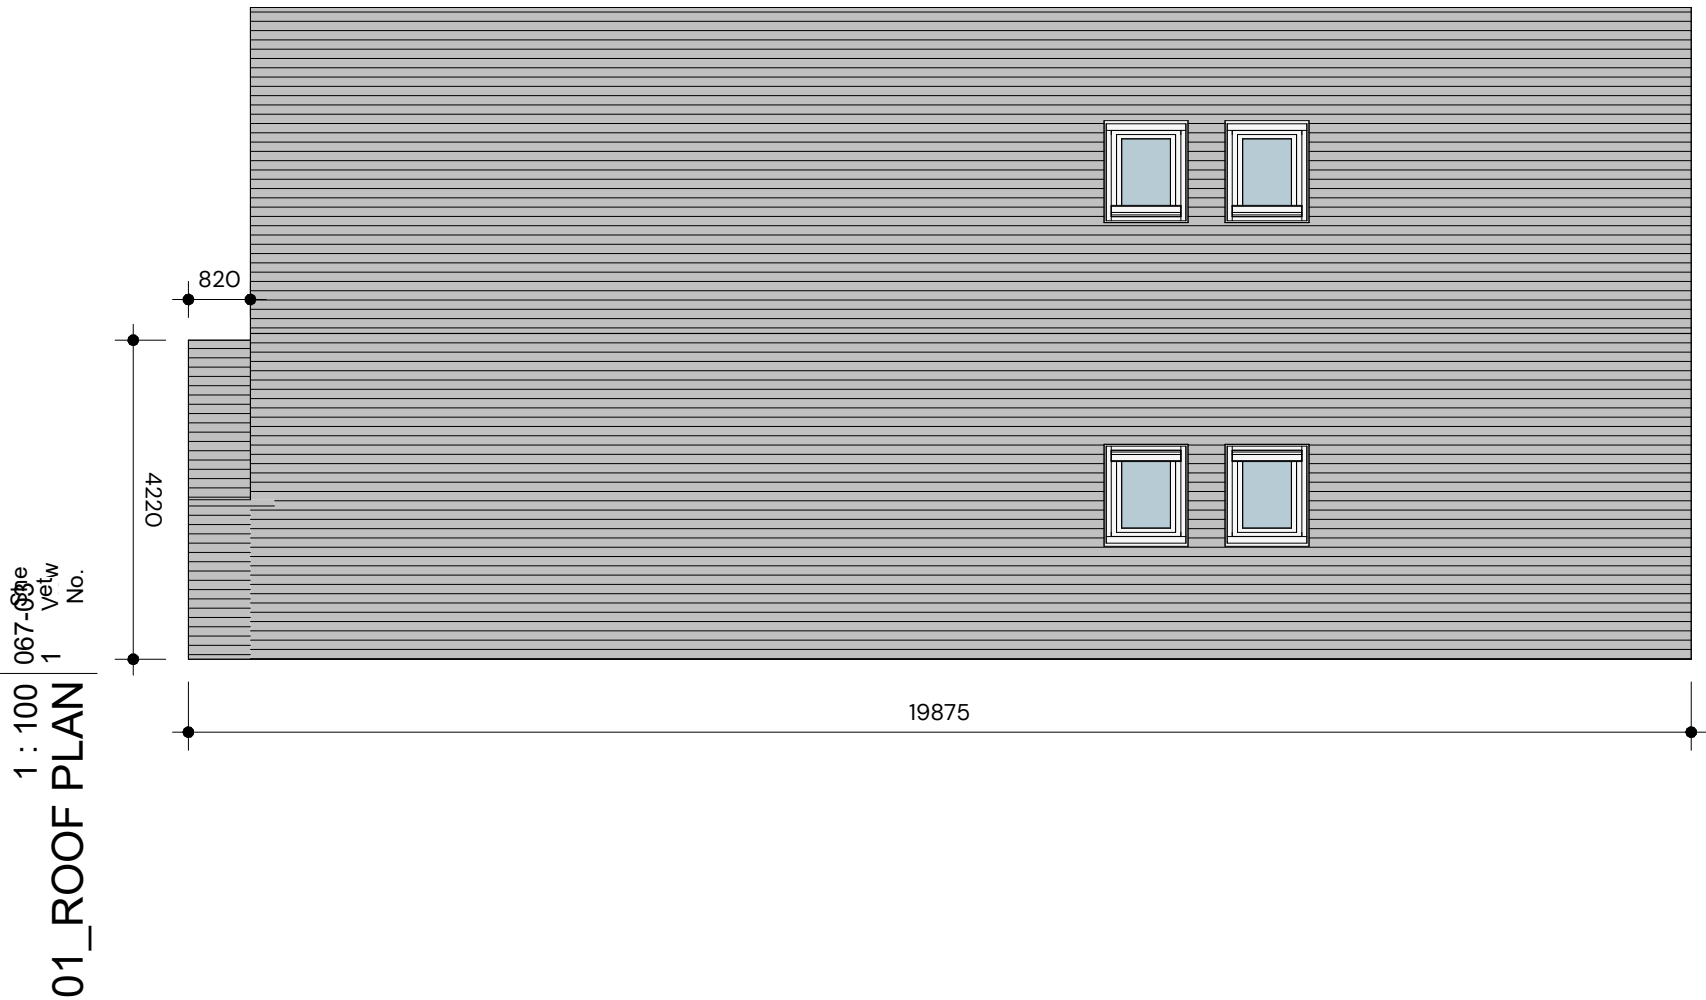

Tanyrallt

Revision Information

Pensaerniaeth Williams Architecture
Ltd.
Suite 11, Avon House, Dafen Tradepark,
Llanelli, SA14 8NB.
hello@williamsarch.co.uk
01554 253 177
www.williamsarch.co.uk



Title
Drawn by
Checked by
Scale
Sheet
Number

ROOF PLAN
L JW
Approver
1 : 100
A4
067-03

Client
Address
Postcode
Reference
Status
Date

Mr & Mrs Jones
Graig Road, GCG
SA18 1EH
PWA67
RIBA Stage 3
21/01/2024 09:23:49