




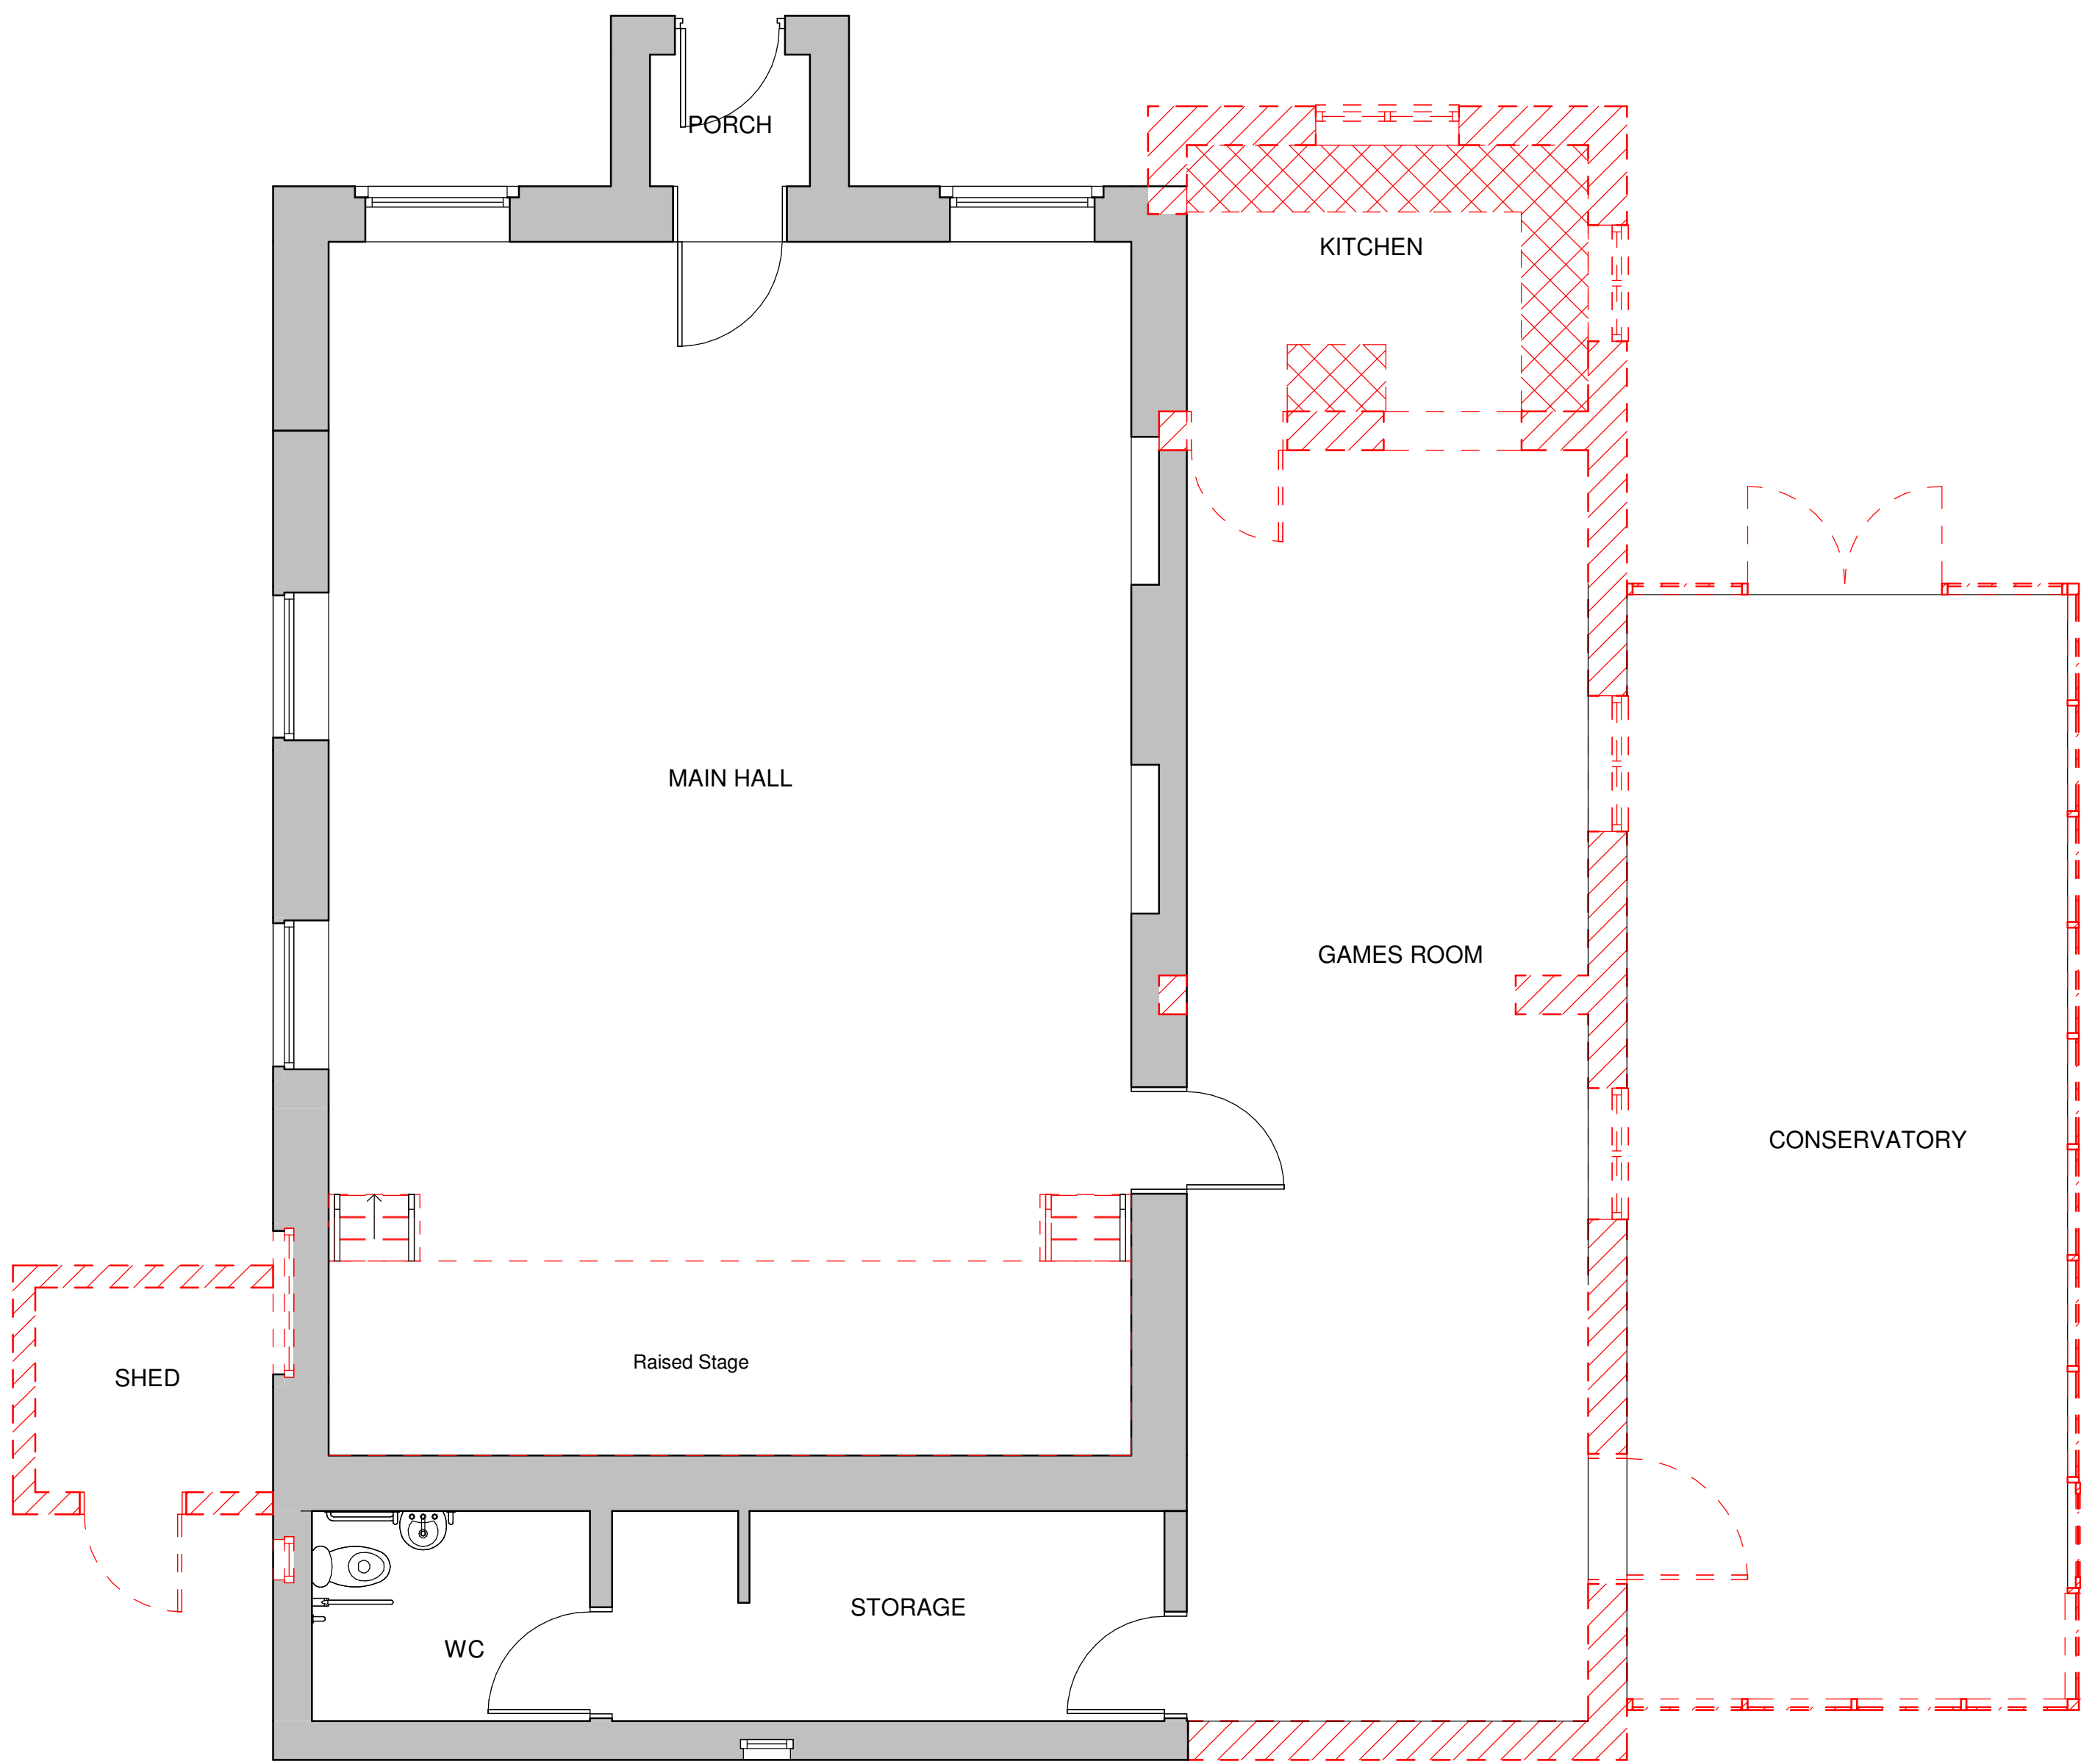


DEMOLITION GROUND FLOOR
PLAN
1 : 50

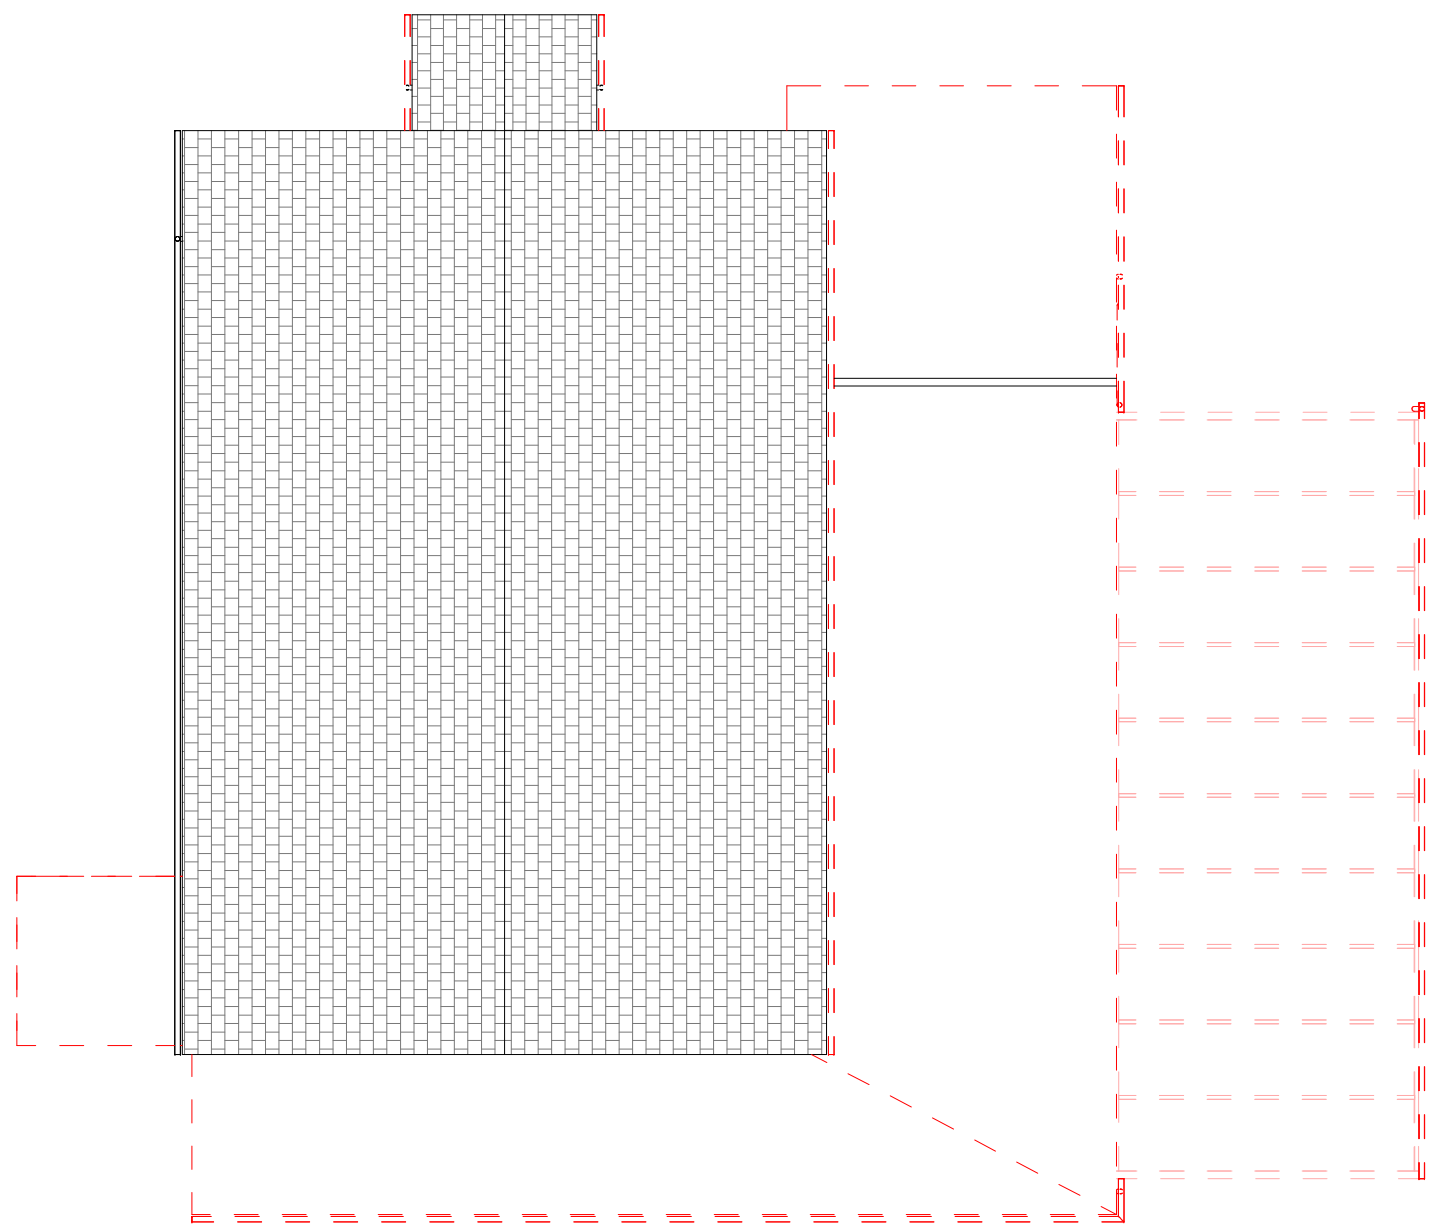


DEMOLITION ROOF PLAN
1 : 100

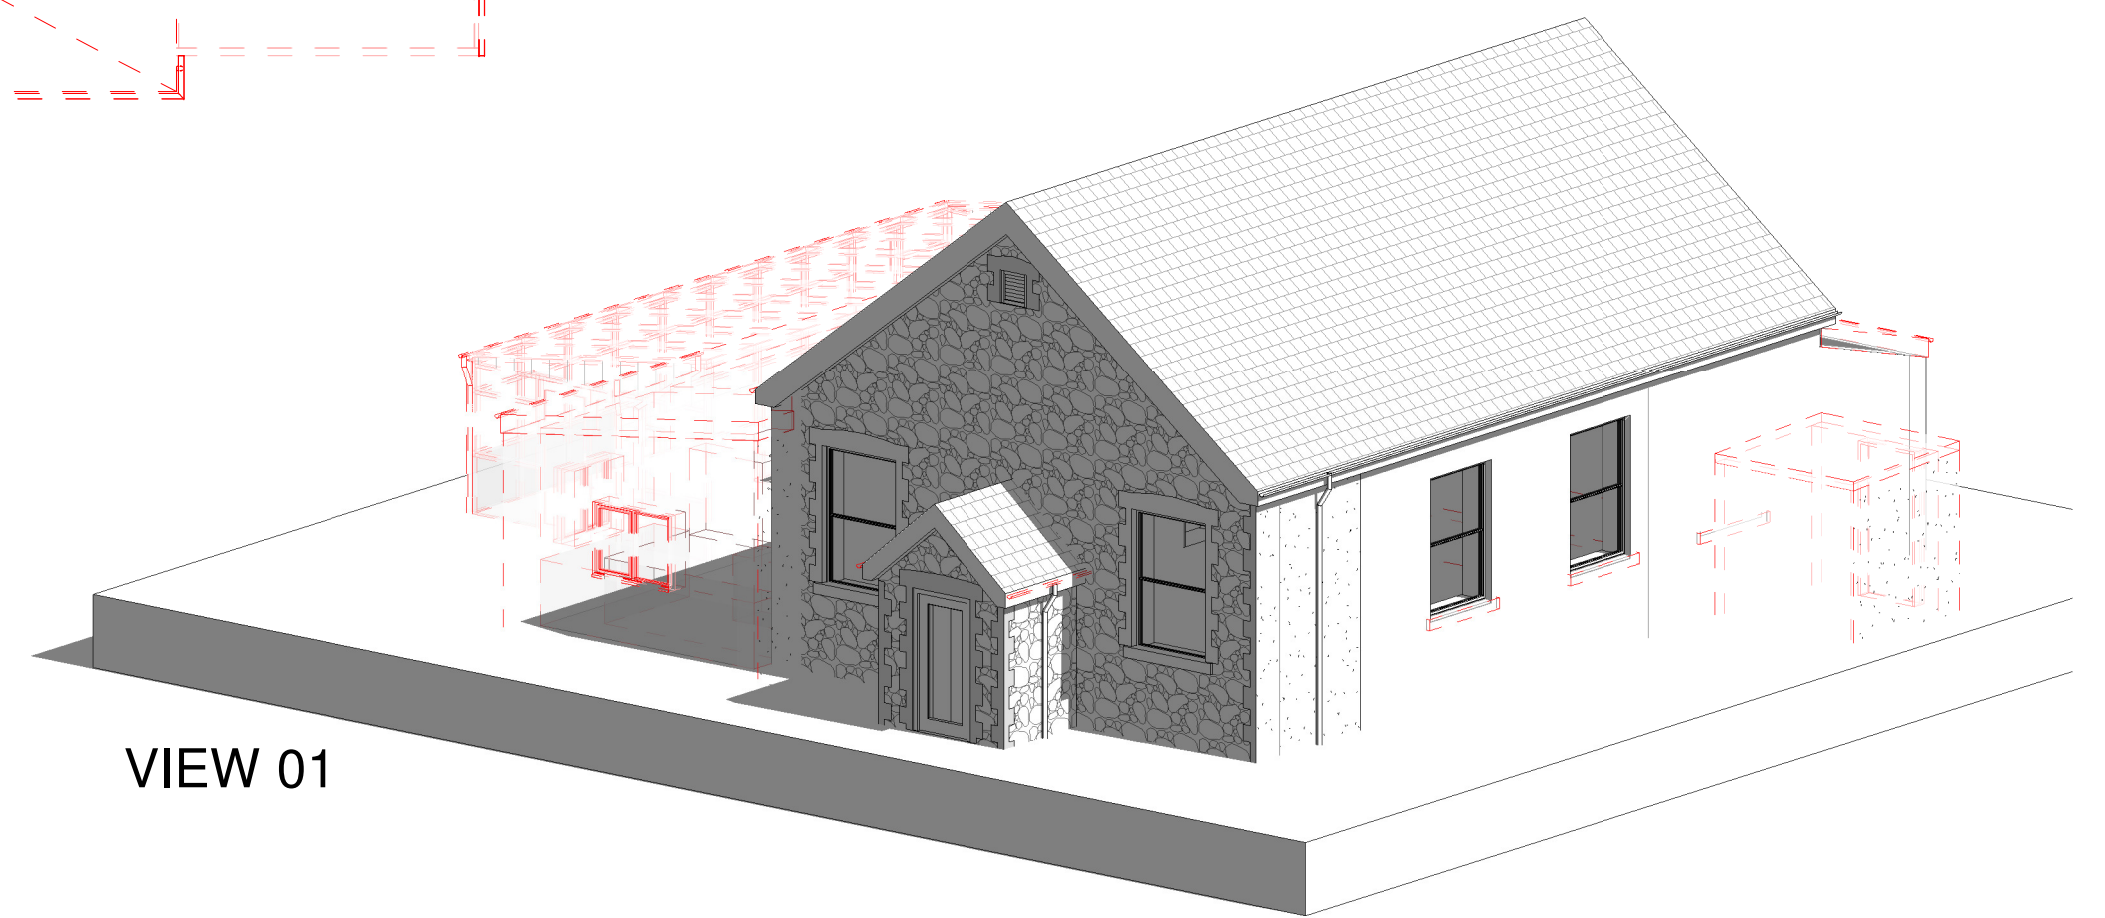


VIEW 01

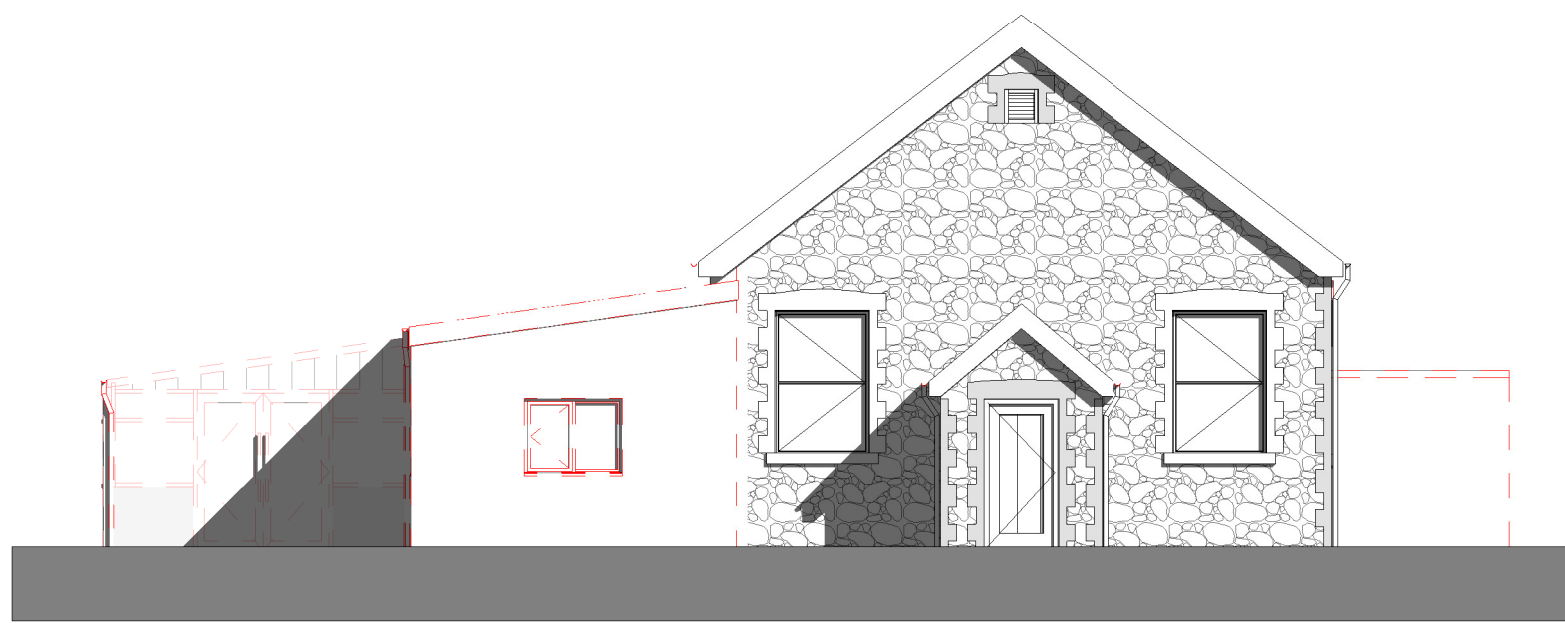


FRONT ELEVATION

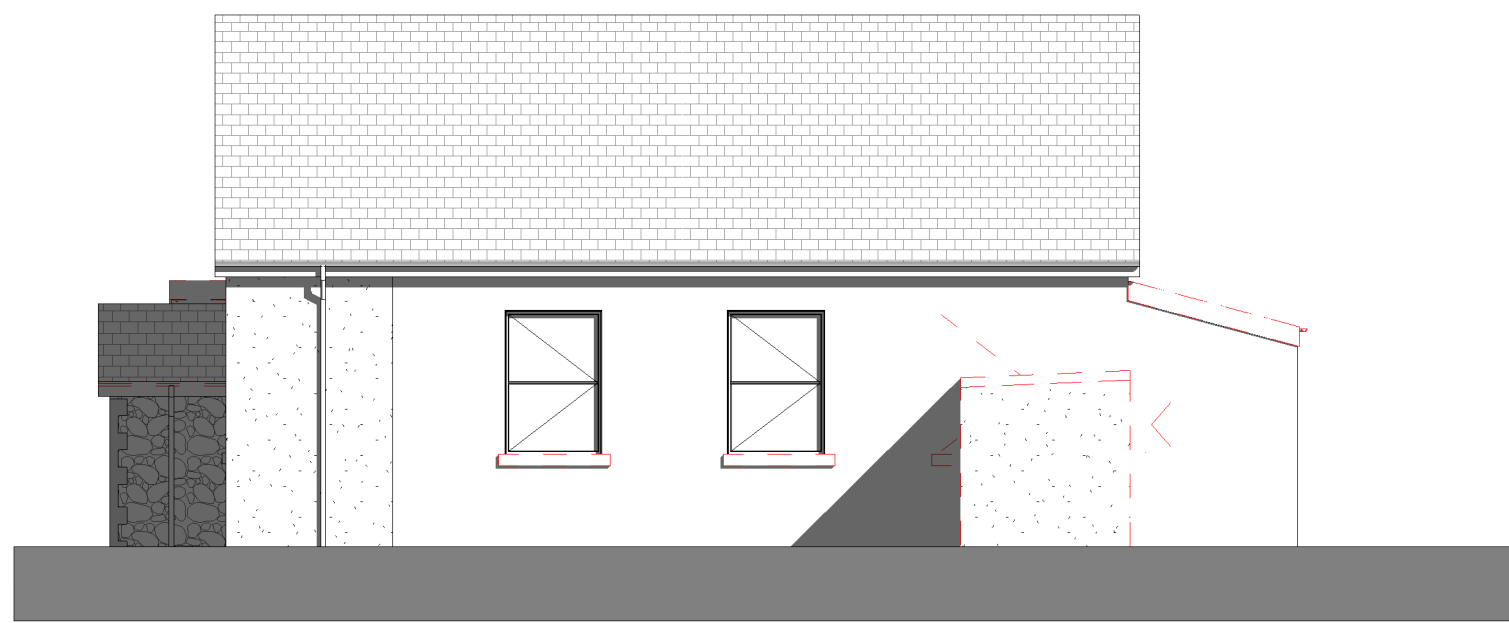


SIDE ELEVATION 02

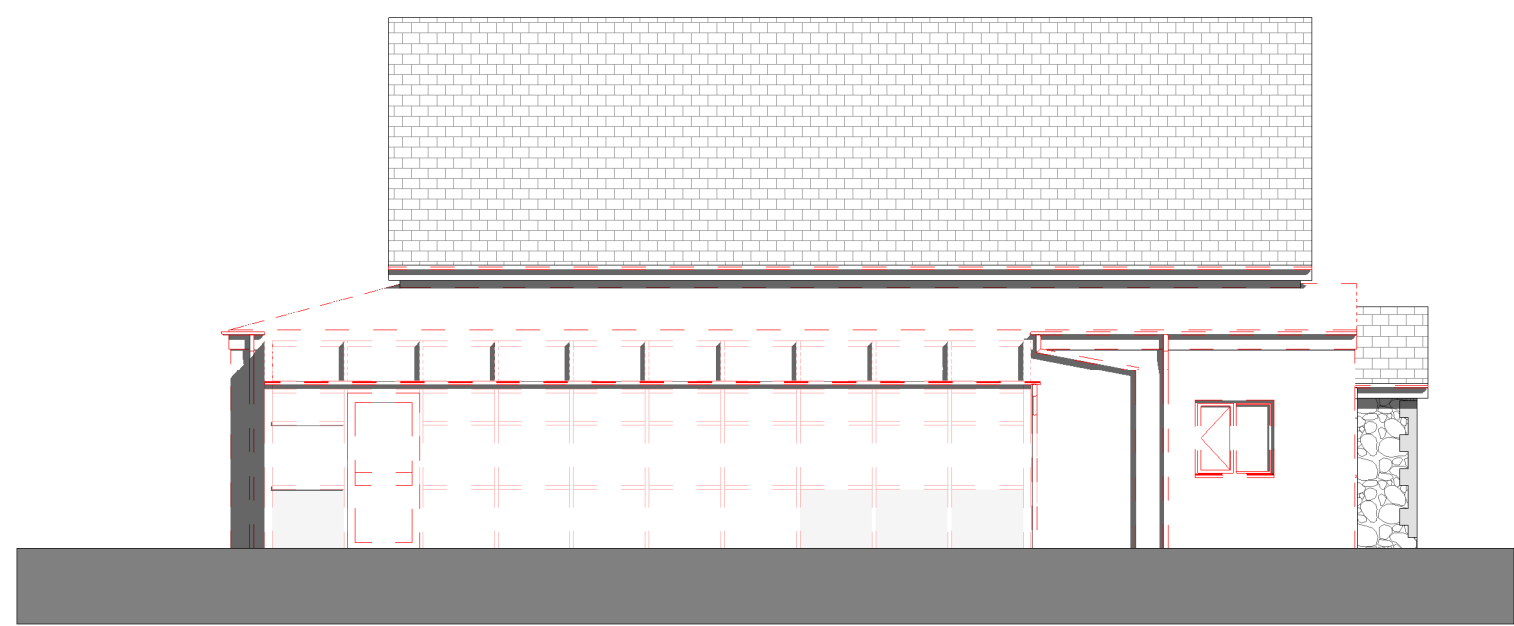

SIDE ELEVATION 01

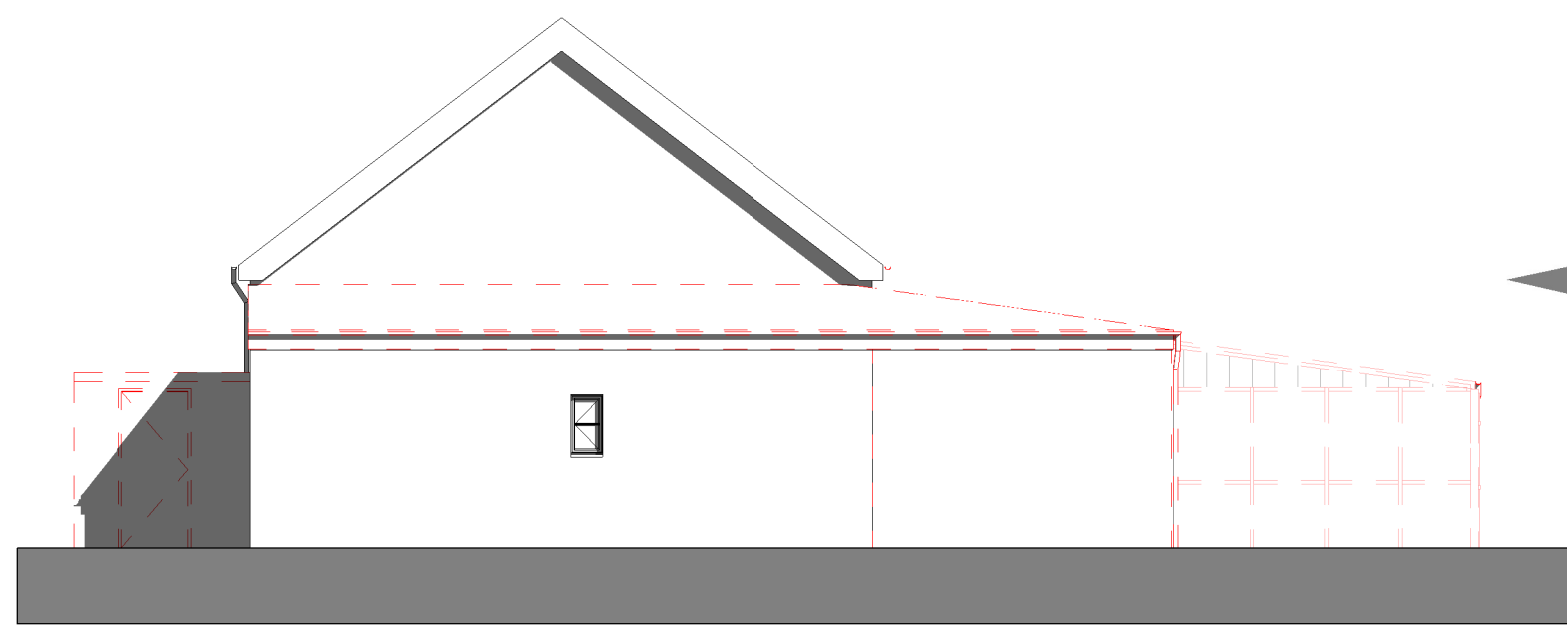

REAR ELEVATION

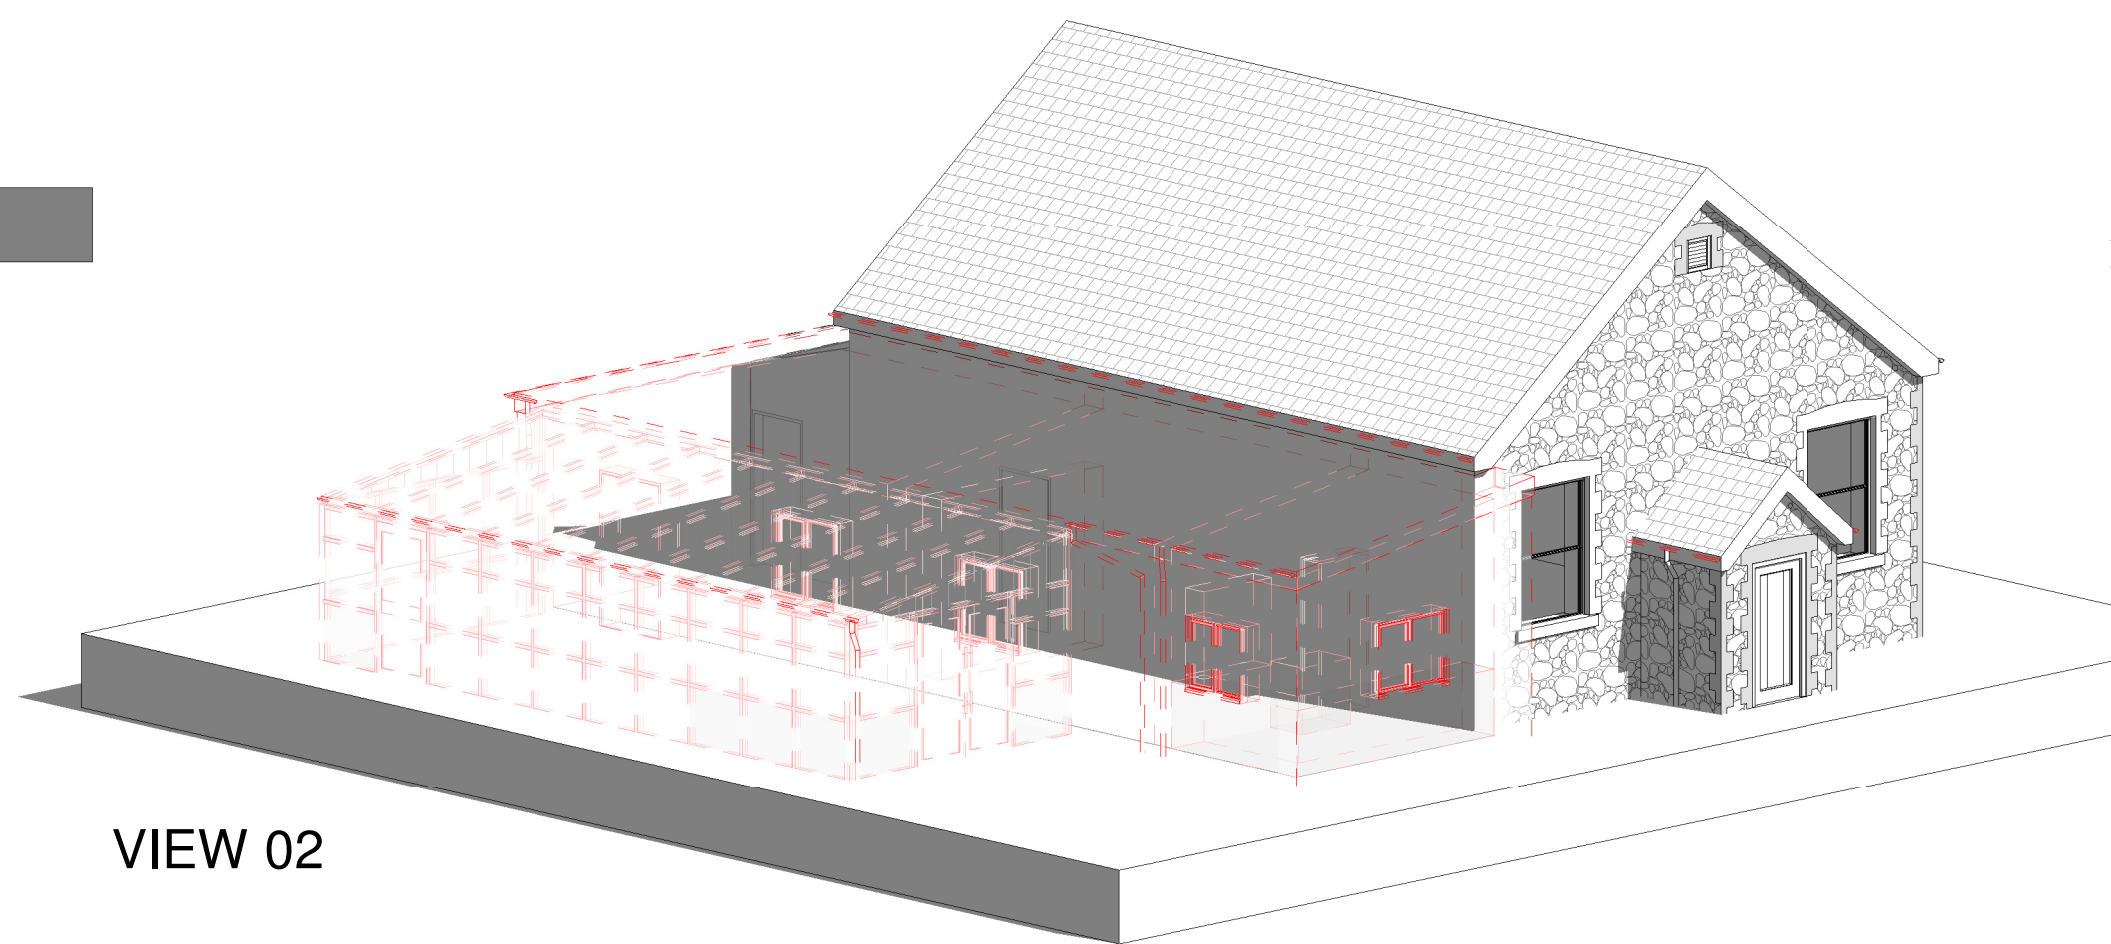

VIEW 02

DEMOLITION

Significant elements of the building highlighted in red are to be removed and carted away safely unless otherwise noted.

Demolition is dealt with under the Building Act 1984. Generally, it requires six weeks prior notice to be given to the local authority Building Control before demolition begins. The local authority building control may decide to issue a notice within six weeks on receipt of the notification to specify conditions that need to be met which include precautions to protect adjoining properties and the public.

Demolition work must also comply with the construction (Design and Management) Regulations 2015 and health and safety plan produced by the principle contractor.

All areas to be made good following demolition ready for new works to continue.

0m 2m 4m 6m 8m 10m

VISUAL SCALE 1:100 @ A1

1	22.01.2024	Revised planning scheme
Rev	Date	Description

Revisions:



Client: Mark Thomas

Project Name: Airon Baptist Church

Drawing Title:

DEMOLITION PLANS AND ELEVATIONS

Status: PLANNING

Scale: @A1

Project No: RDM0039

Drawing No: 0003

Revision: 1

Date: OCT 2022