


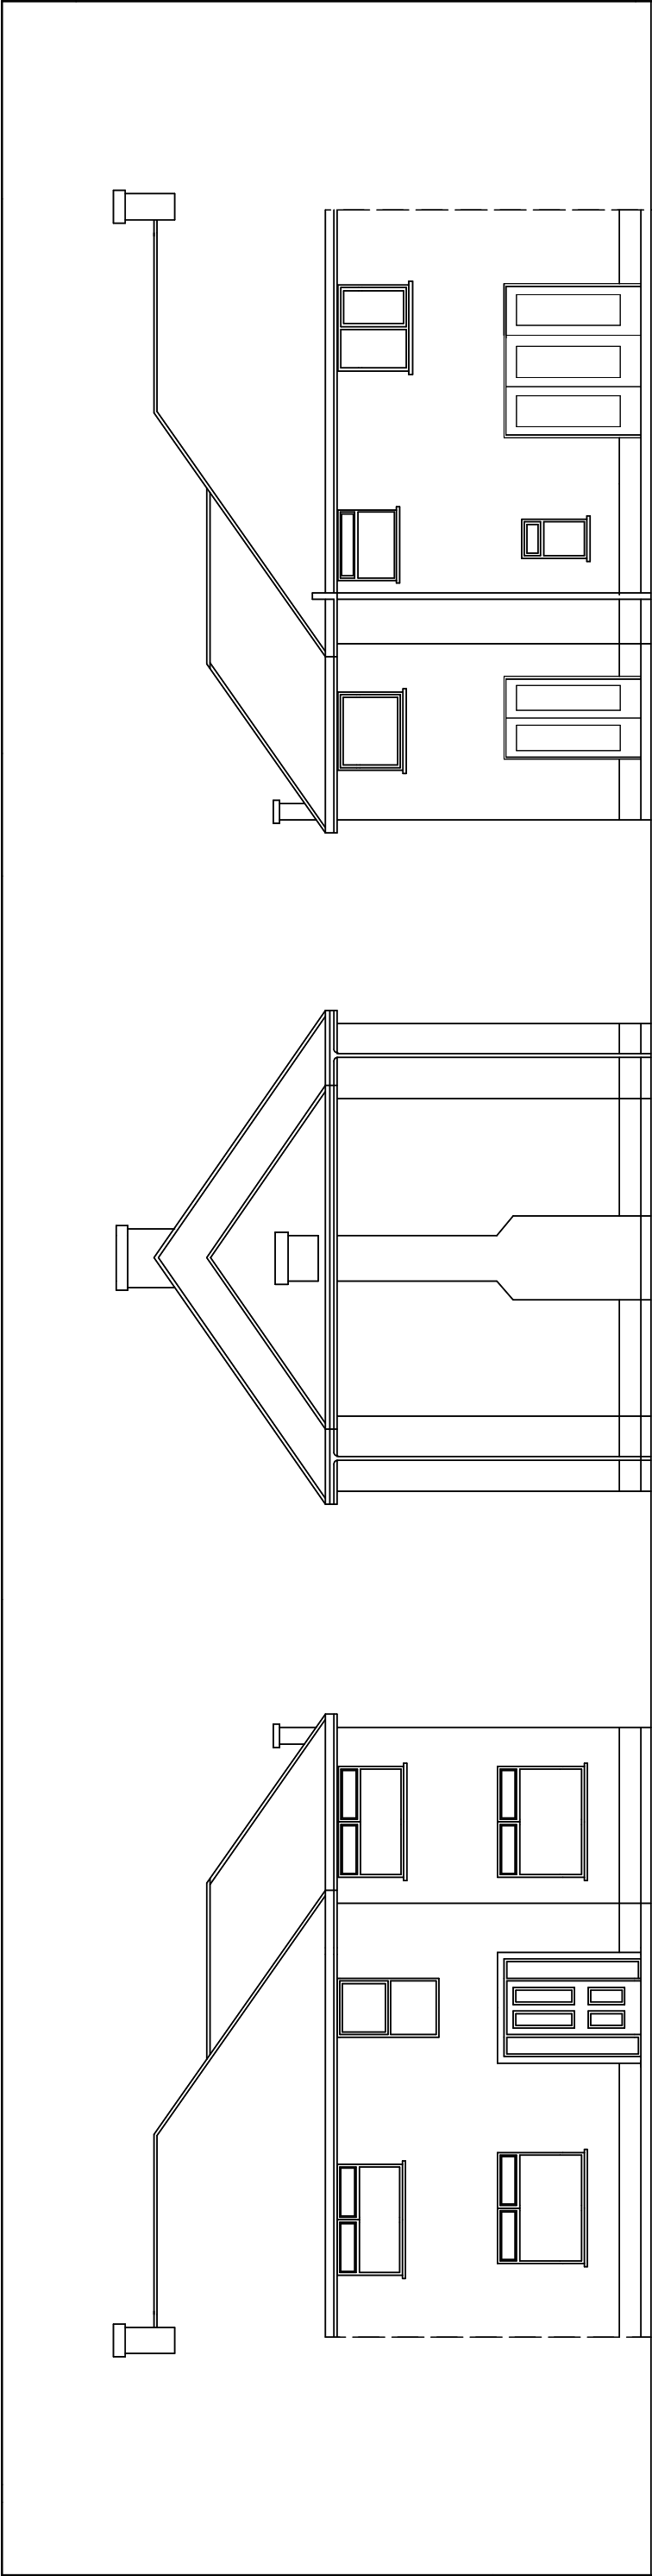

EXISTING
FRONT, SIDE AND REAR ELEVATIONS.

PROPOSED
FRONT, SIDE AND REAR ELEVATIONS.

PROPOSED GARAGE AT 18 DARWIN ROAD,
LITTLE WARREN, PORT TALBOT. SA12 6BS.
Mr.C.LATHAM.

DRAWING TITLE EXISTING and PROPOSED ELEVATIONS		
SCALE 1 to 100 @ A3	DATE January 2024.	DRAWING No. 2024/03
DO NOT SCALE DRAWING. FIGURED DIMENSIONS ONLY TO BE USED. DISCREPANCIES TO BE REPORTED IMMEDIATELY.		