



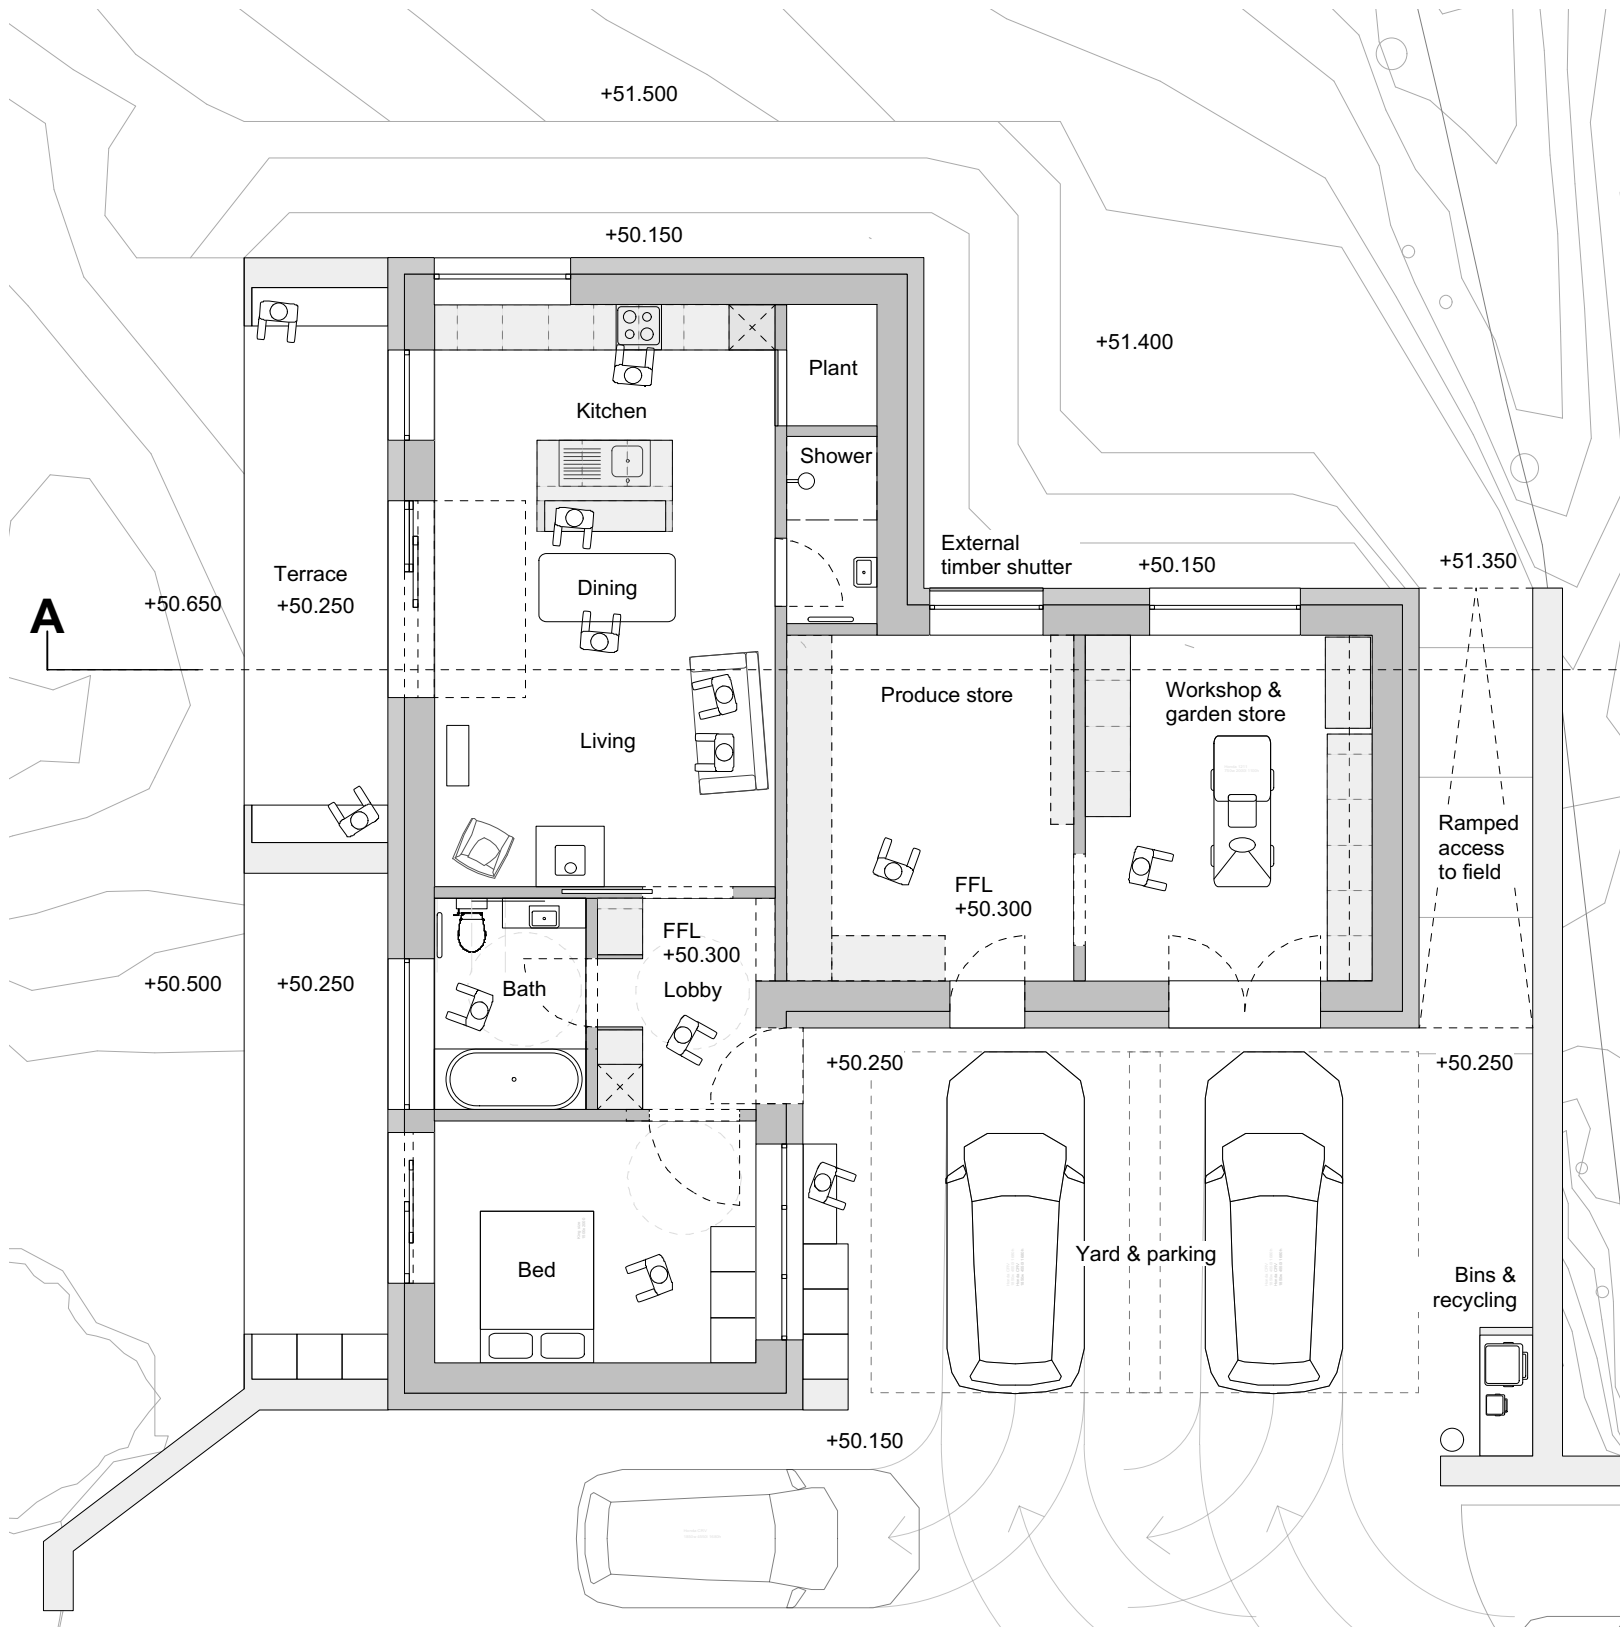

Proposed building plan 1:100

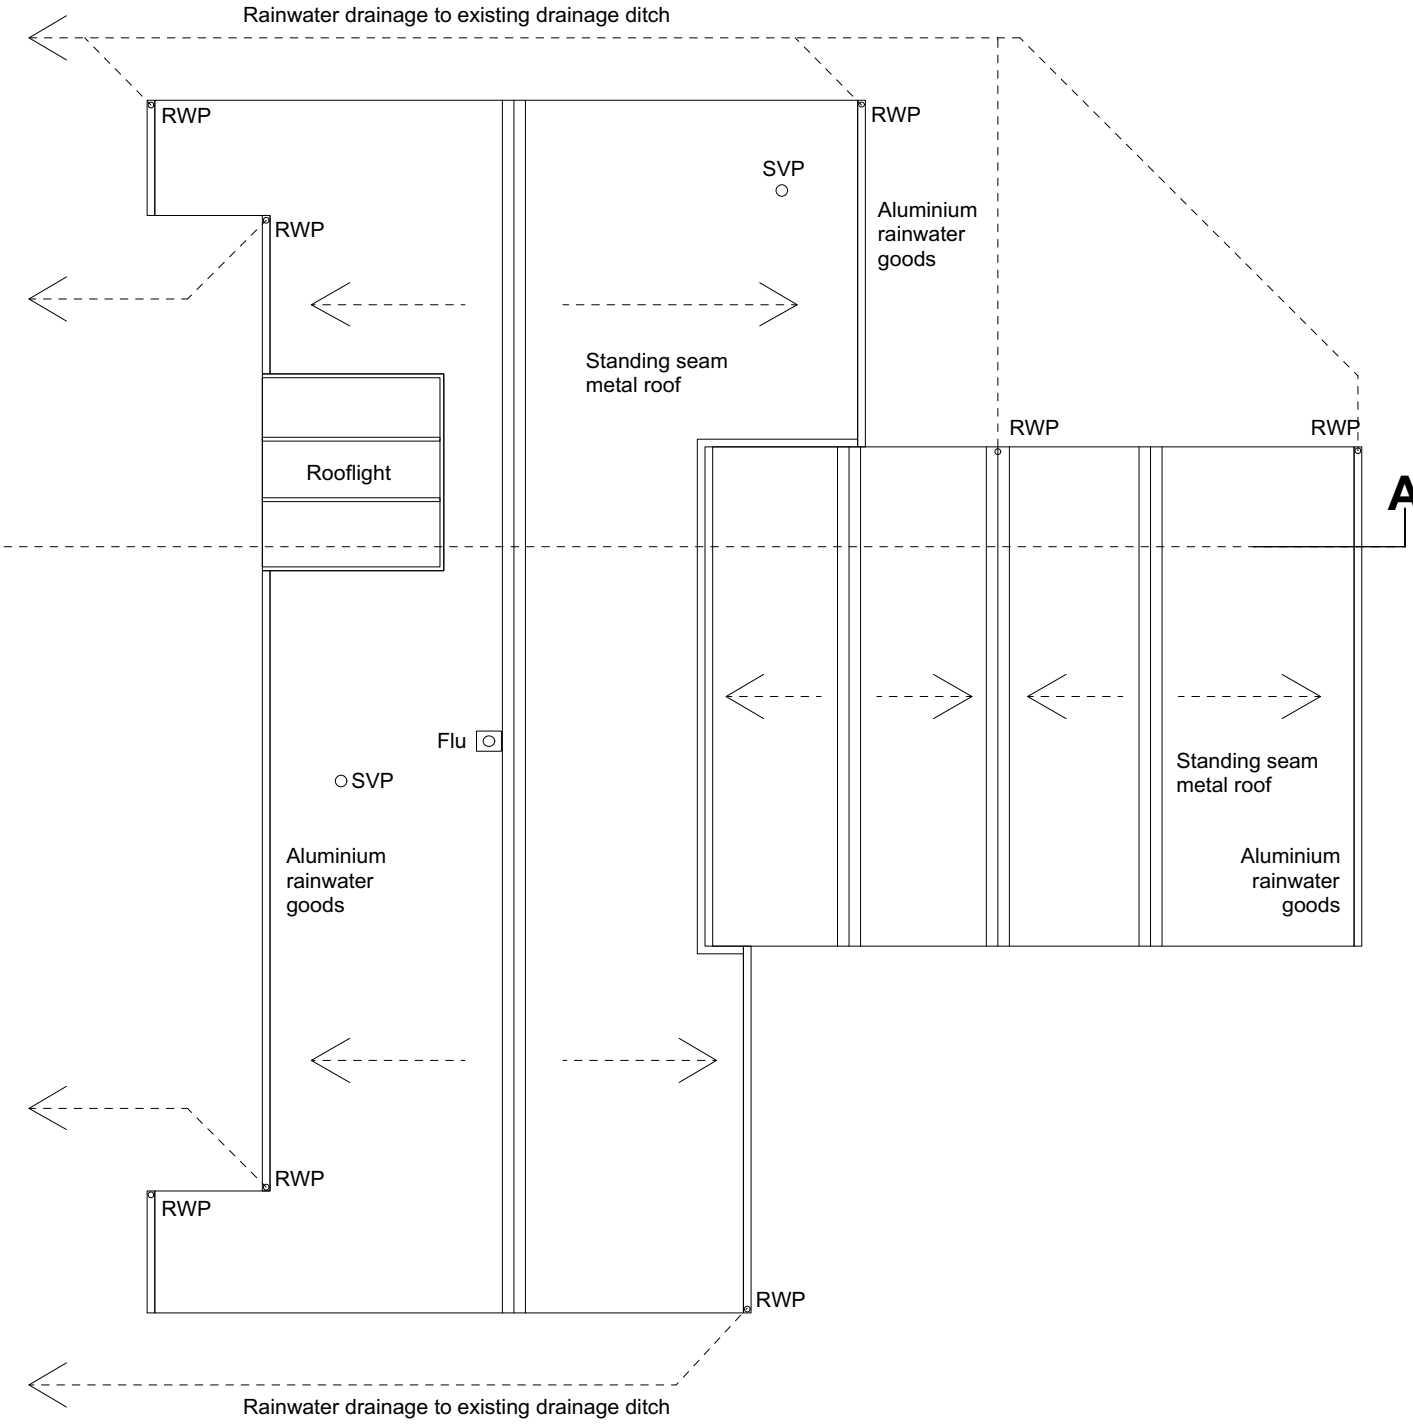

Proposed roof plan 1:100





Project 060 Bryn Celyn
 Drawing 2101
 Title Proposed Plans
 Scale 1:100 @ A3
 Rev C
 Date 15.01.24
 Status PLANNING

www.blackcatarchitects.co.uk
 Andrew Docherty
 07976965560