


Superseded

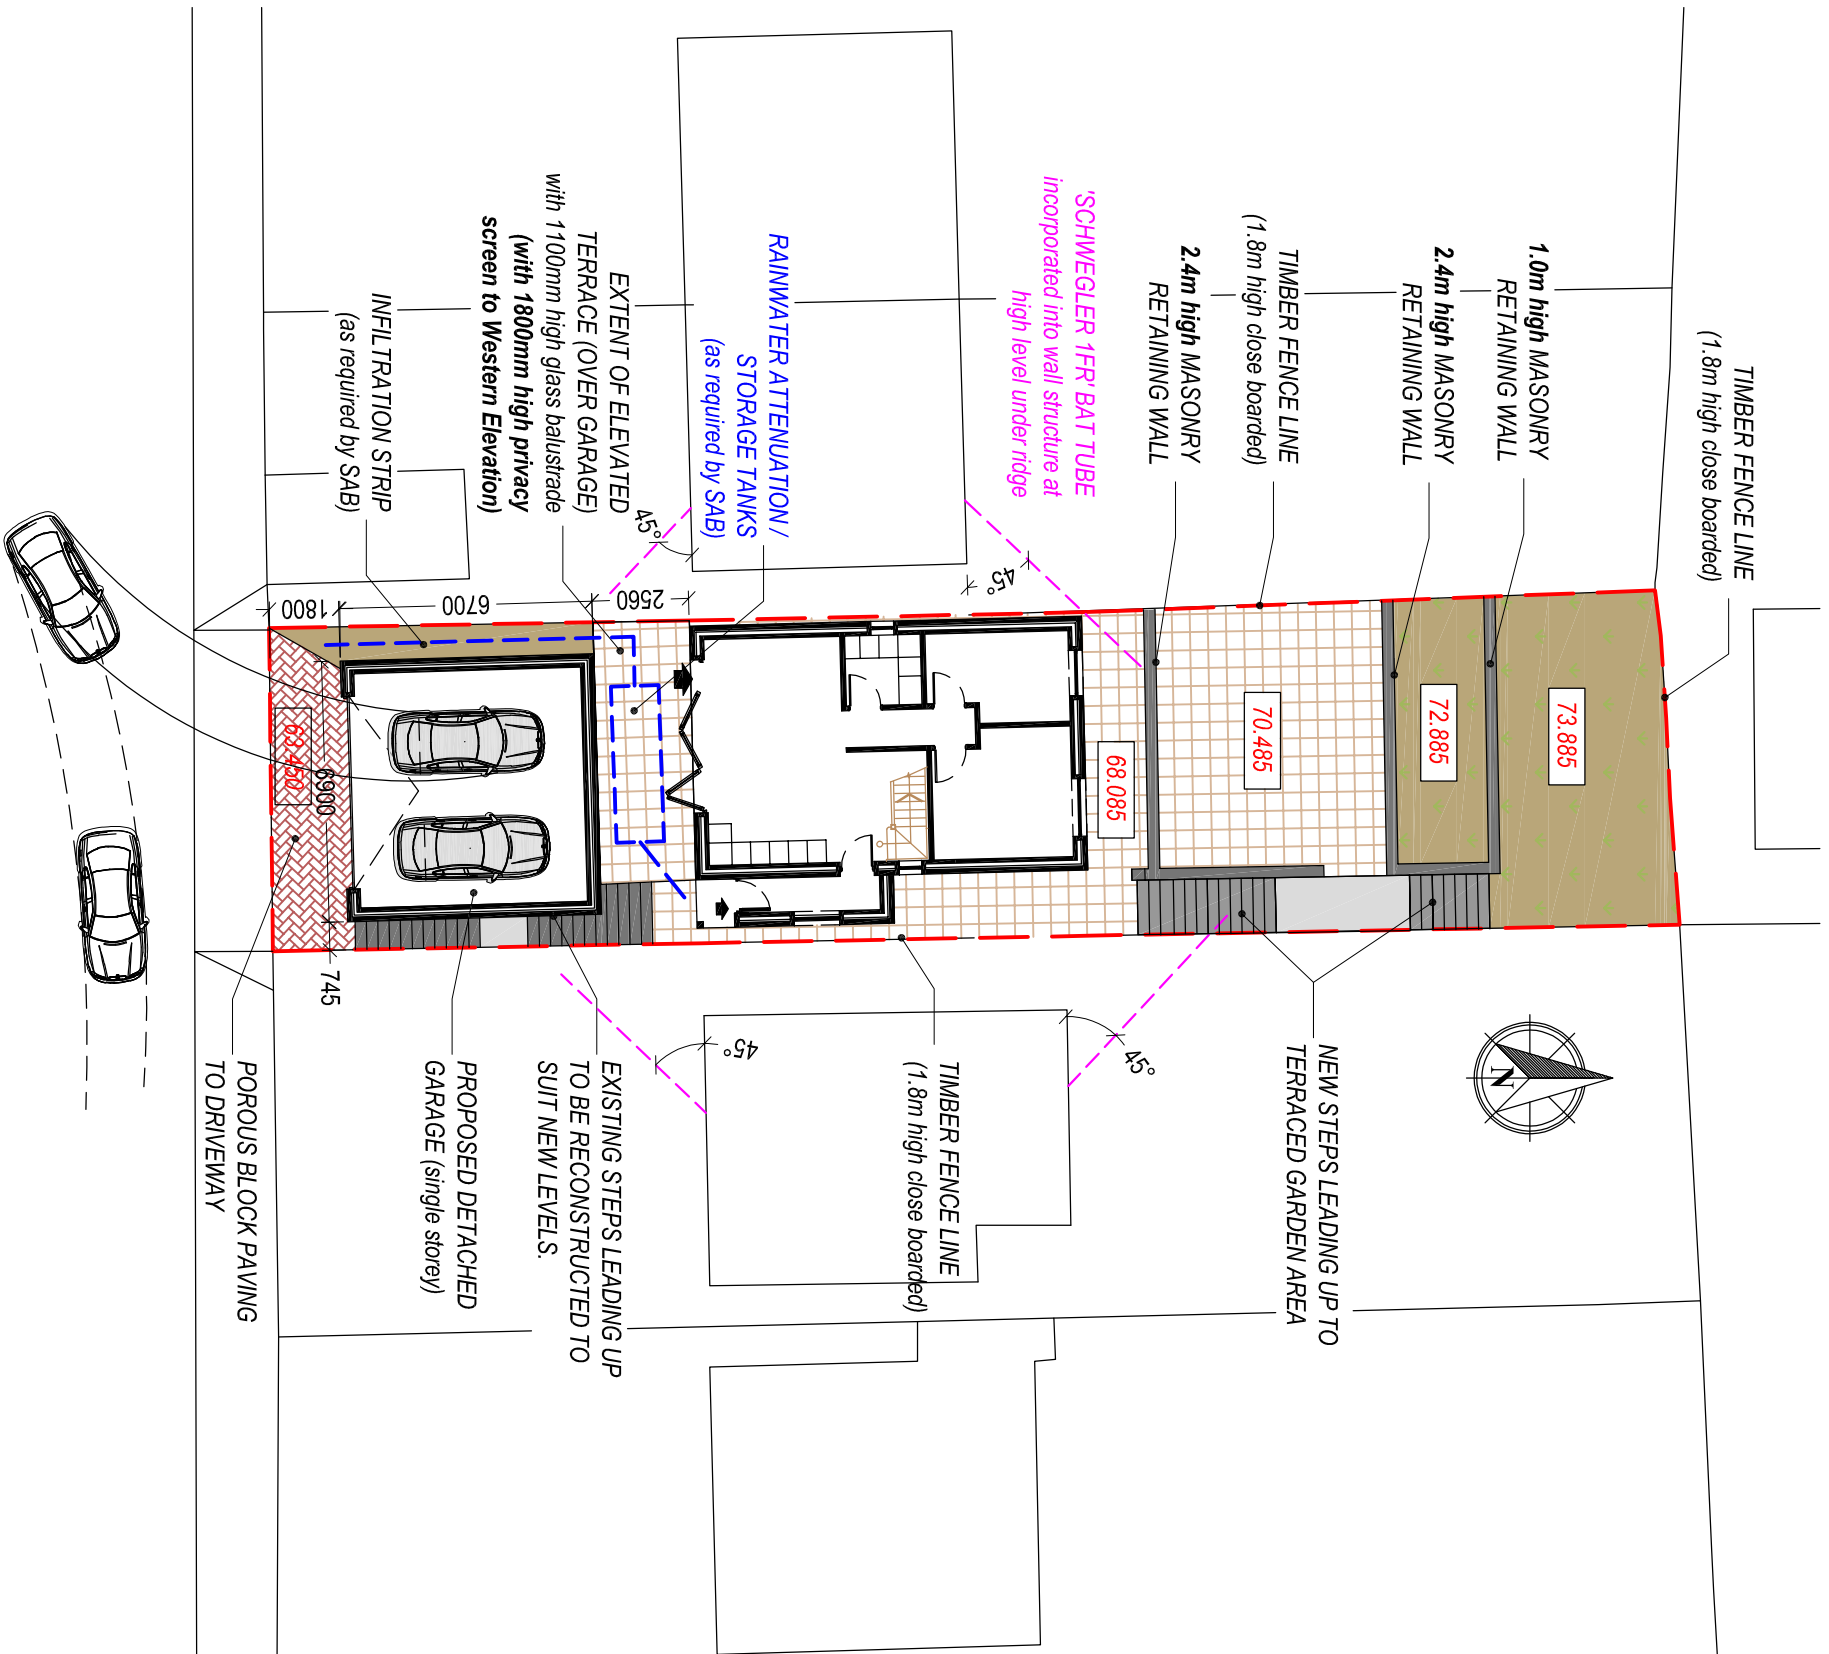

PROPOSED SITE PLAN

Scale 1:200

Drawing Title:		PROPOSED SITE PLAN	
Drawing No:	CPD-003	Revision:	C
Date:	06-08-2023	Revised:	16-01-2024
Scale(s):	1:200	Paper Size:	A3

PLANNING

General Notes:

1. Do not scale from this drawing, take figured dimensions only.
2. Dimensions are in millimeters unless otherwise stated.

Drawing Issue:

Project Title:

**PROPOSED
DETACHED BUNGALOW
AND GARAGE**

Client:

Mr. Bradley Lewis
54 Lucy Road,
Skewen,
Neath,
SA10 6RR



Cwm Planning & Design Ltd.
(architectural and Draughting Services)