
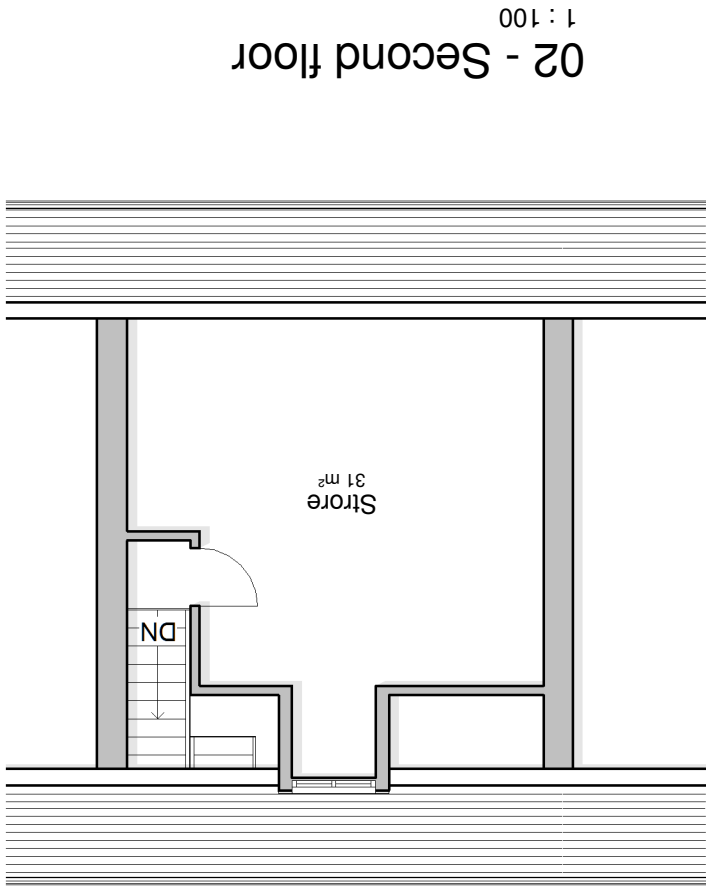
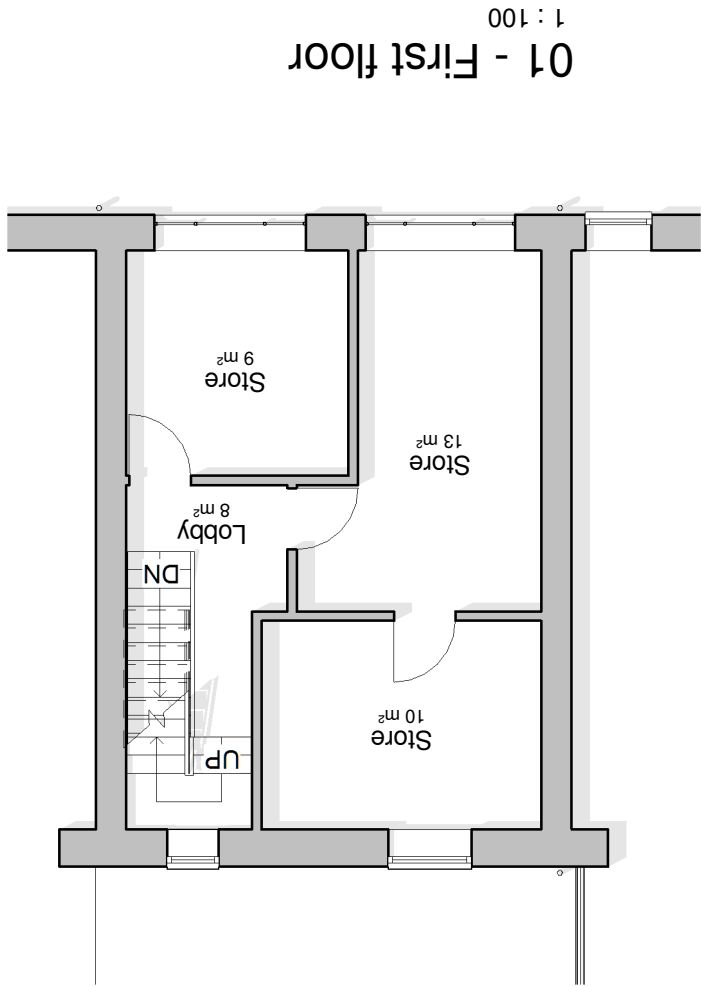


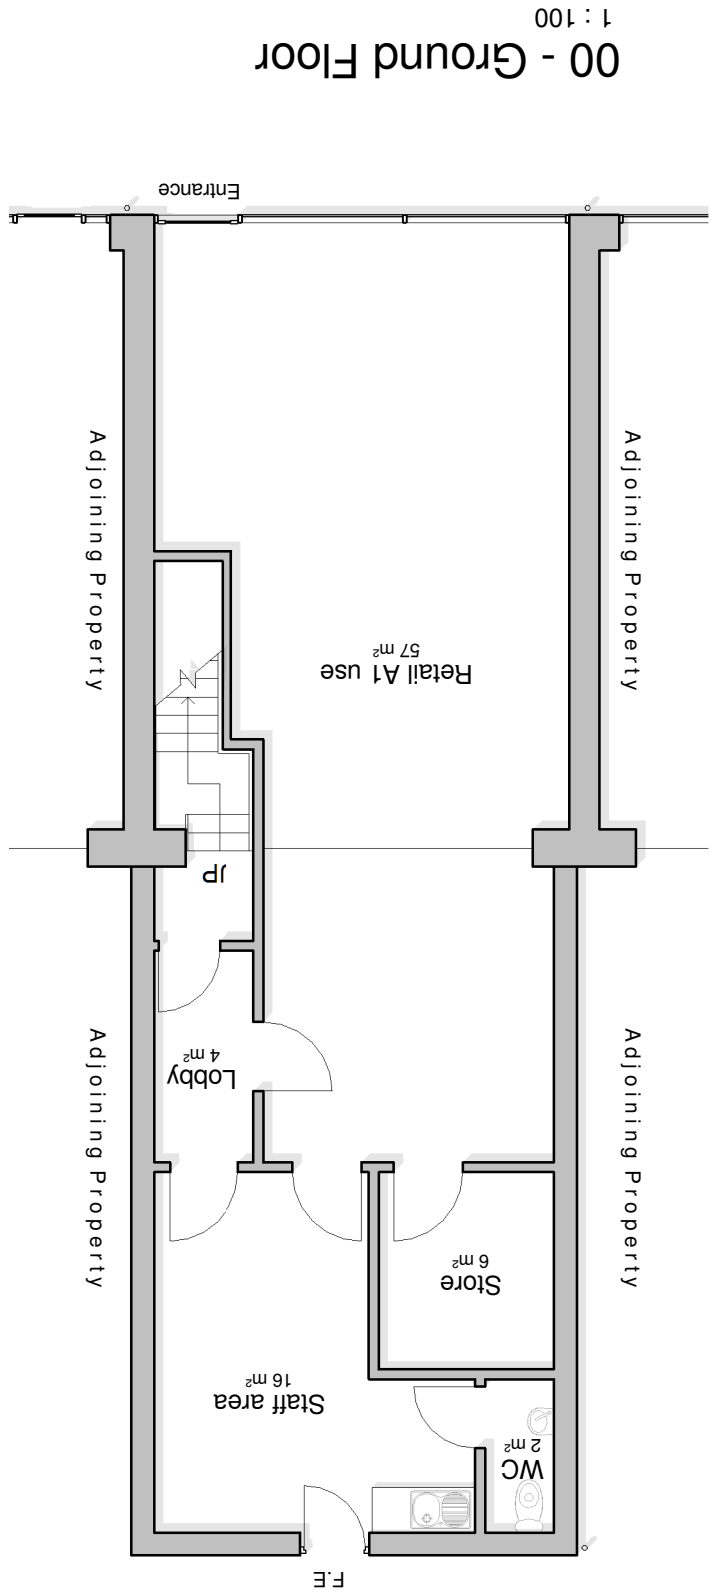

DRAWING TITLE			
Existing Floor Plans			
SCALE	DATE	DRAWN BY	CHECKED BY
As indicated	12/9/16	RJH	PL
DRAWING NUMBER			
P539 L100			
REVISION			

PROJECT

Demoition of facade and reconstruction of building

30 Queen Street Neath SA11 1DL

Architectural Design - Feasibility - Planning - Building Control - Construction Details - Sustainable Design

Systems House 89 Heol Don, Cardiff CF14 2AT


T 02920316857 M 07785582007 info@designinlinpartnership.com

dlp ARCHITECTURE

date	rev	name	chk	note
------	-----	------	-----	------

Planning Issue

- FINISHES KEY:**
- A: NATURAL SLATE ROOF
 - B: RENDERED MASONRY
 - C: ALUMINIUM SHOPFRONT
 - D: SIGNAGE/FACSLIA TBA
 - E: WHITE UPVC WINDOWS
 - F: METAL FRAMED WINDOWS
 - G: STEEL SECURITY DOOR

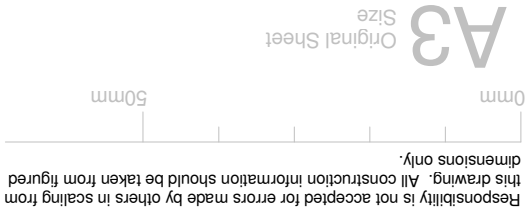

Superseded