

Copyright © DLP Architecture Ltd. All rights reserved worldwide.

Responsibility is not accepted for errors made by others in scaling from this drawing. All construction information should be taken from figured dimensions only.

A3
Size
Original Sheet

FINISHES KEY:

- A: NATURAL SLATE ROOF
- B: RENDERED MASONRY
- C: ALUMINIUM SHOPFRONT
- D: SIGNAGE/FACSLA TBA
- E: WHITE UPVC WINDOWS
- F: METAL FRAMED WINDOWS
- G: STEEL SECURITY DOOR

Planning Issue

date	rev	name	chk	note
------	-----	------	-----	------




Architectural Design - Design - Feasibility - Planning - Building Control - Construction Details - Sustainable Design
Systems House 89 Heol Don Cardiff CF14 2AT
T 02920316857 M 07785582007 info@designpartnership.com

PROJECT
Demolition of facade and reconstruction of
building
30 Queen Street North S411 1DL


DRAWING TITLE
Proposed Floor Plans

SCALE	DATE	DRAWN BY	CHECKED BY
As Indicated	12/9/16	RJH	PL
DRAWING NUMBER		REVISION	
P539		L200	

00 - Ground Floor 1 : 100

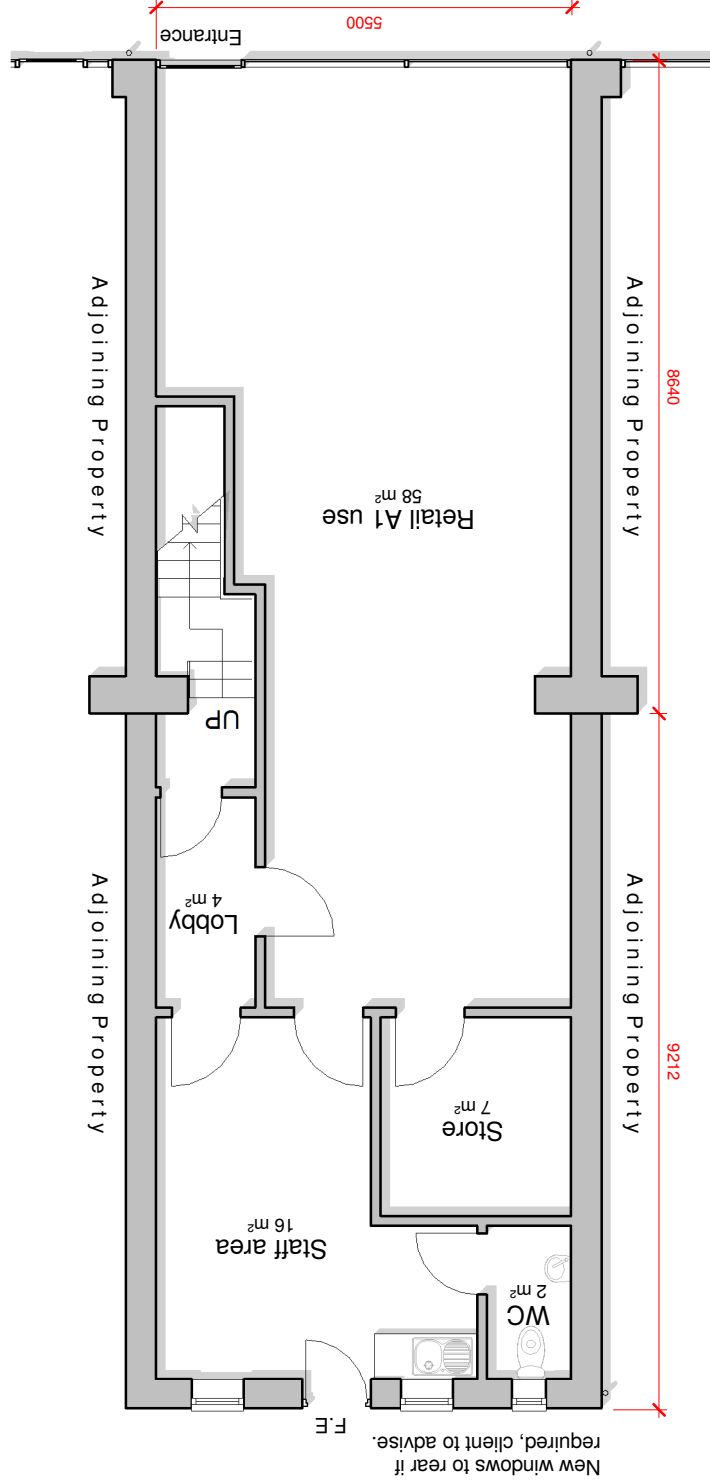

01 - First floor
1 : 100

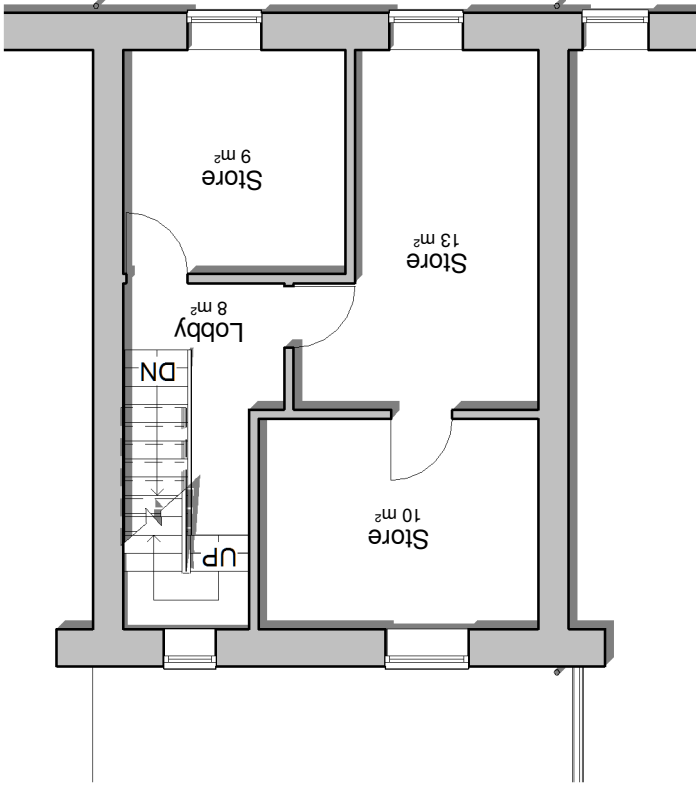

02 - Second floor
1 : 100

