


NOTE:

The Contractor is to check and verify all building and site dimensions, levels and sewer invert levels at connection points before work starts.

This drawing must be read with and checked against any structural or other specialist drawings provided.

The Contractor is to comply in all respects with the current Building Regulations whether or not specifically stated on these drawings.

This drawing is not intended to show details of foundation or ground conditions. Each area of ground relied upon to support the structure depicted must be investigated by the Contractor and suitable methods of foundation be provided.

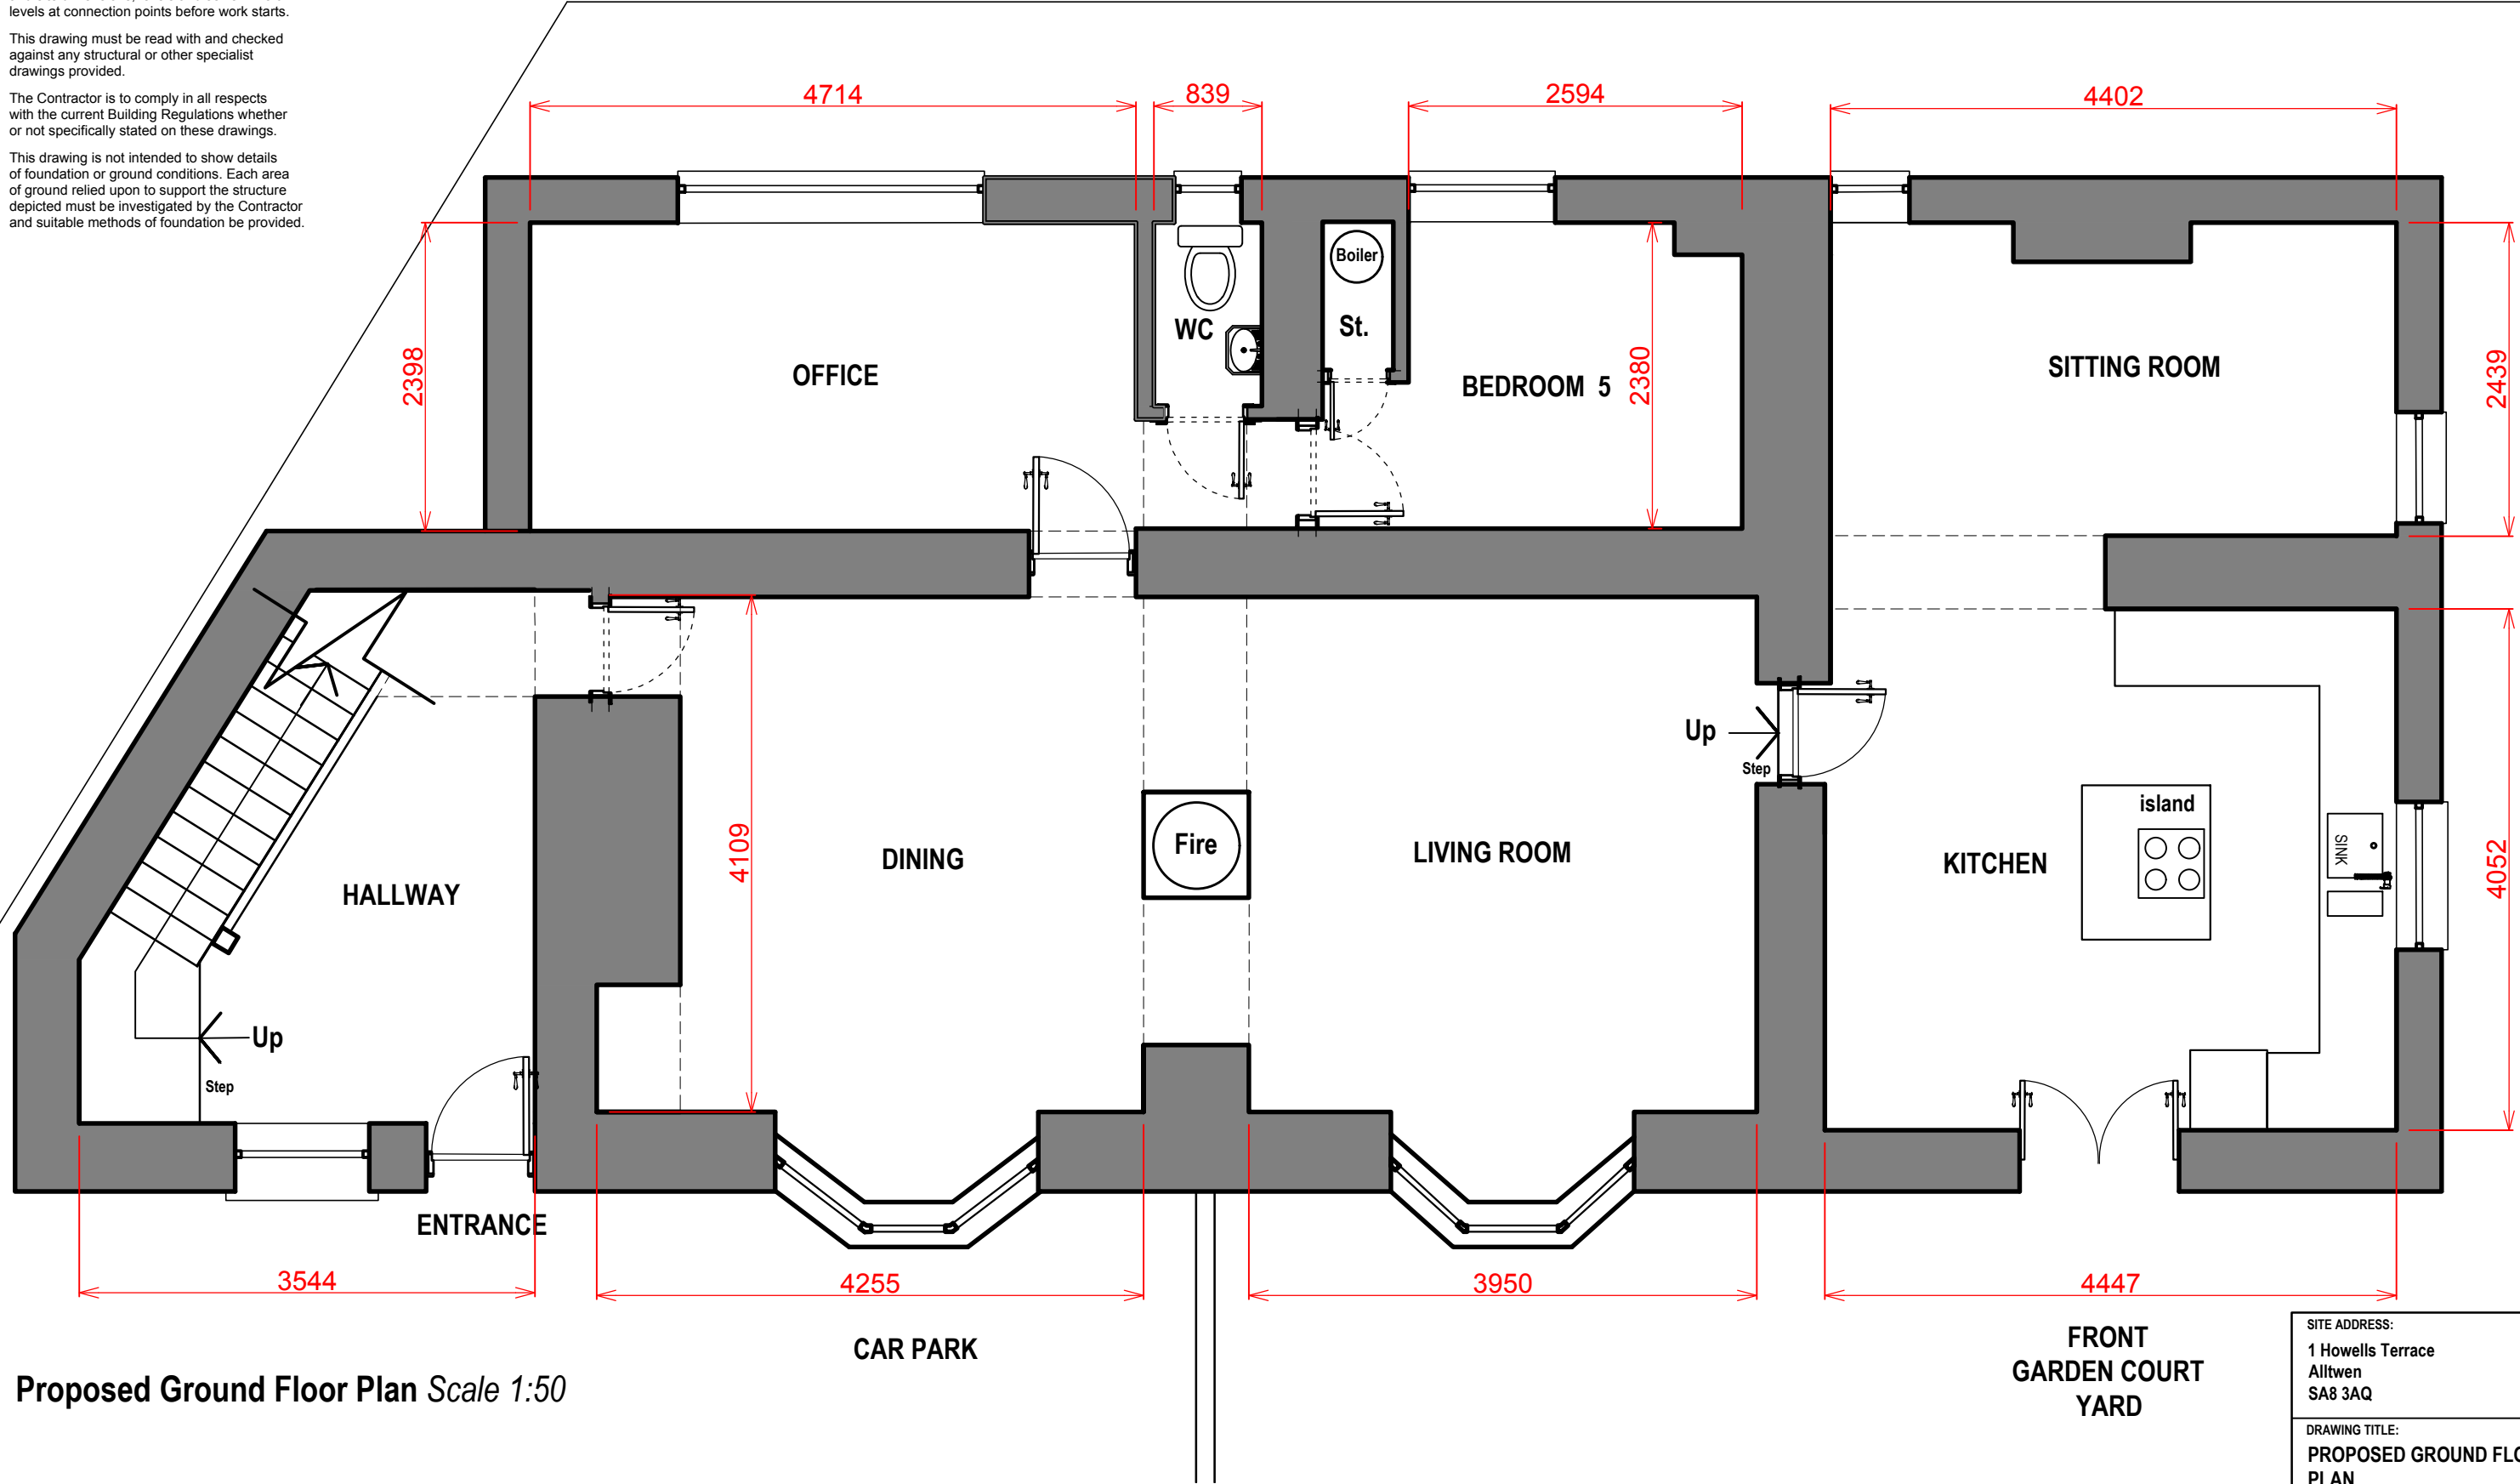

SITE ADDRESS: 1 Howells Terrace Alltwen SA8 3AQ			
DRAWING TITLE: PROPOSED GROUND FLOOR PLAN			
DESIGN VISION 5 Contact: Angharad Randall Email: Design_Vision_5@hotmail.com Tel No: 07853 169 142			
ArchDesigner AR	DRAWN BY: AR	SCALE: A3 @ 1:50	DATE: 01/2024
SYSTEM PROJECT NUMBER: 117 - 2023		DRWG NO: 05	REVISION: -