


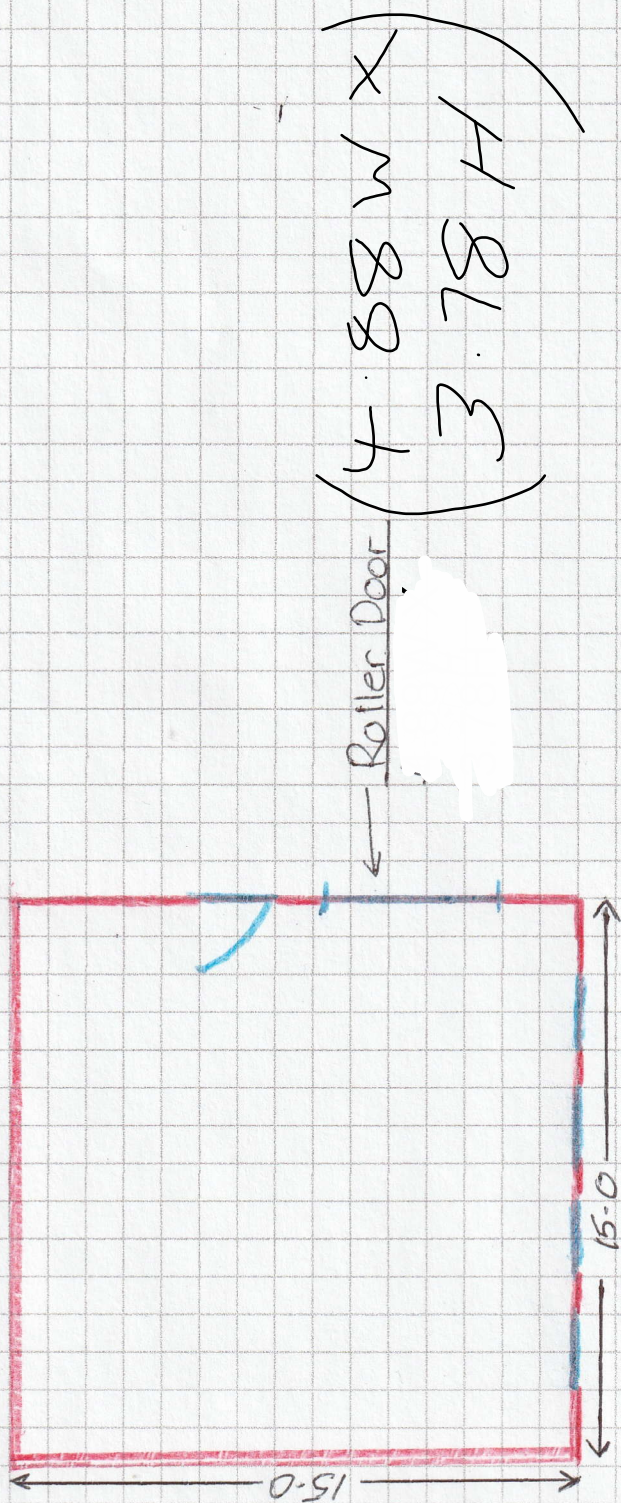

Existing + Proposed Floor Plan

Scale: 1:200

Unit 6, Isaacs Place, Port Talbot