



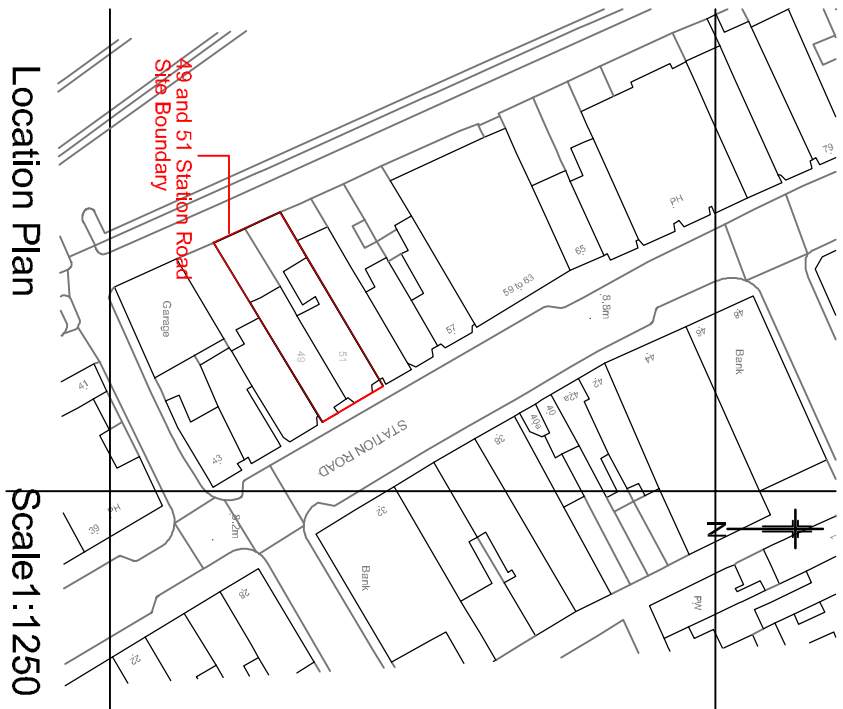

Location Plan

Scale 1:1250

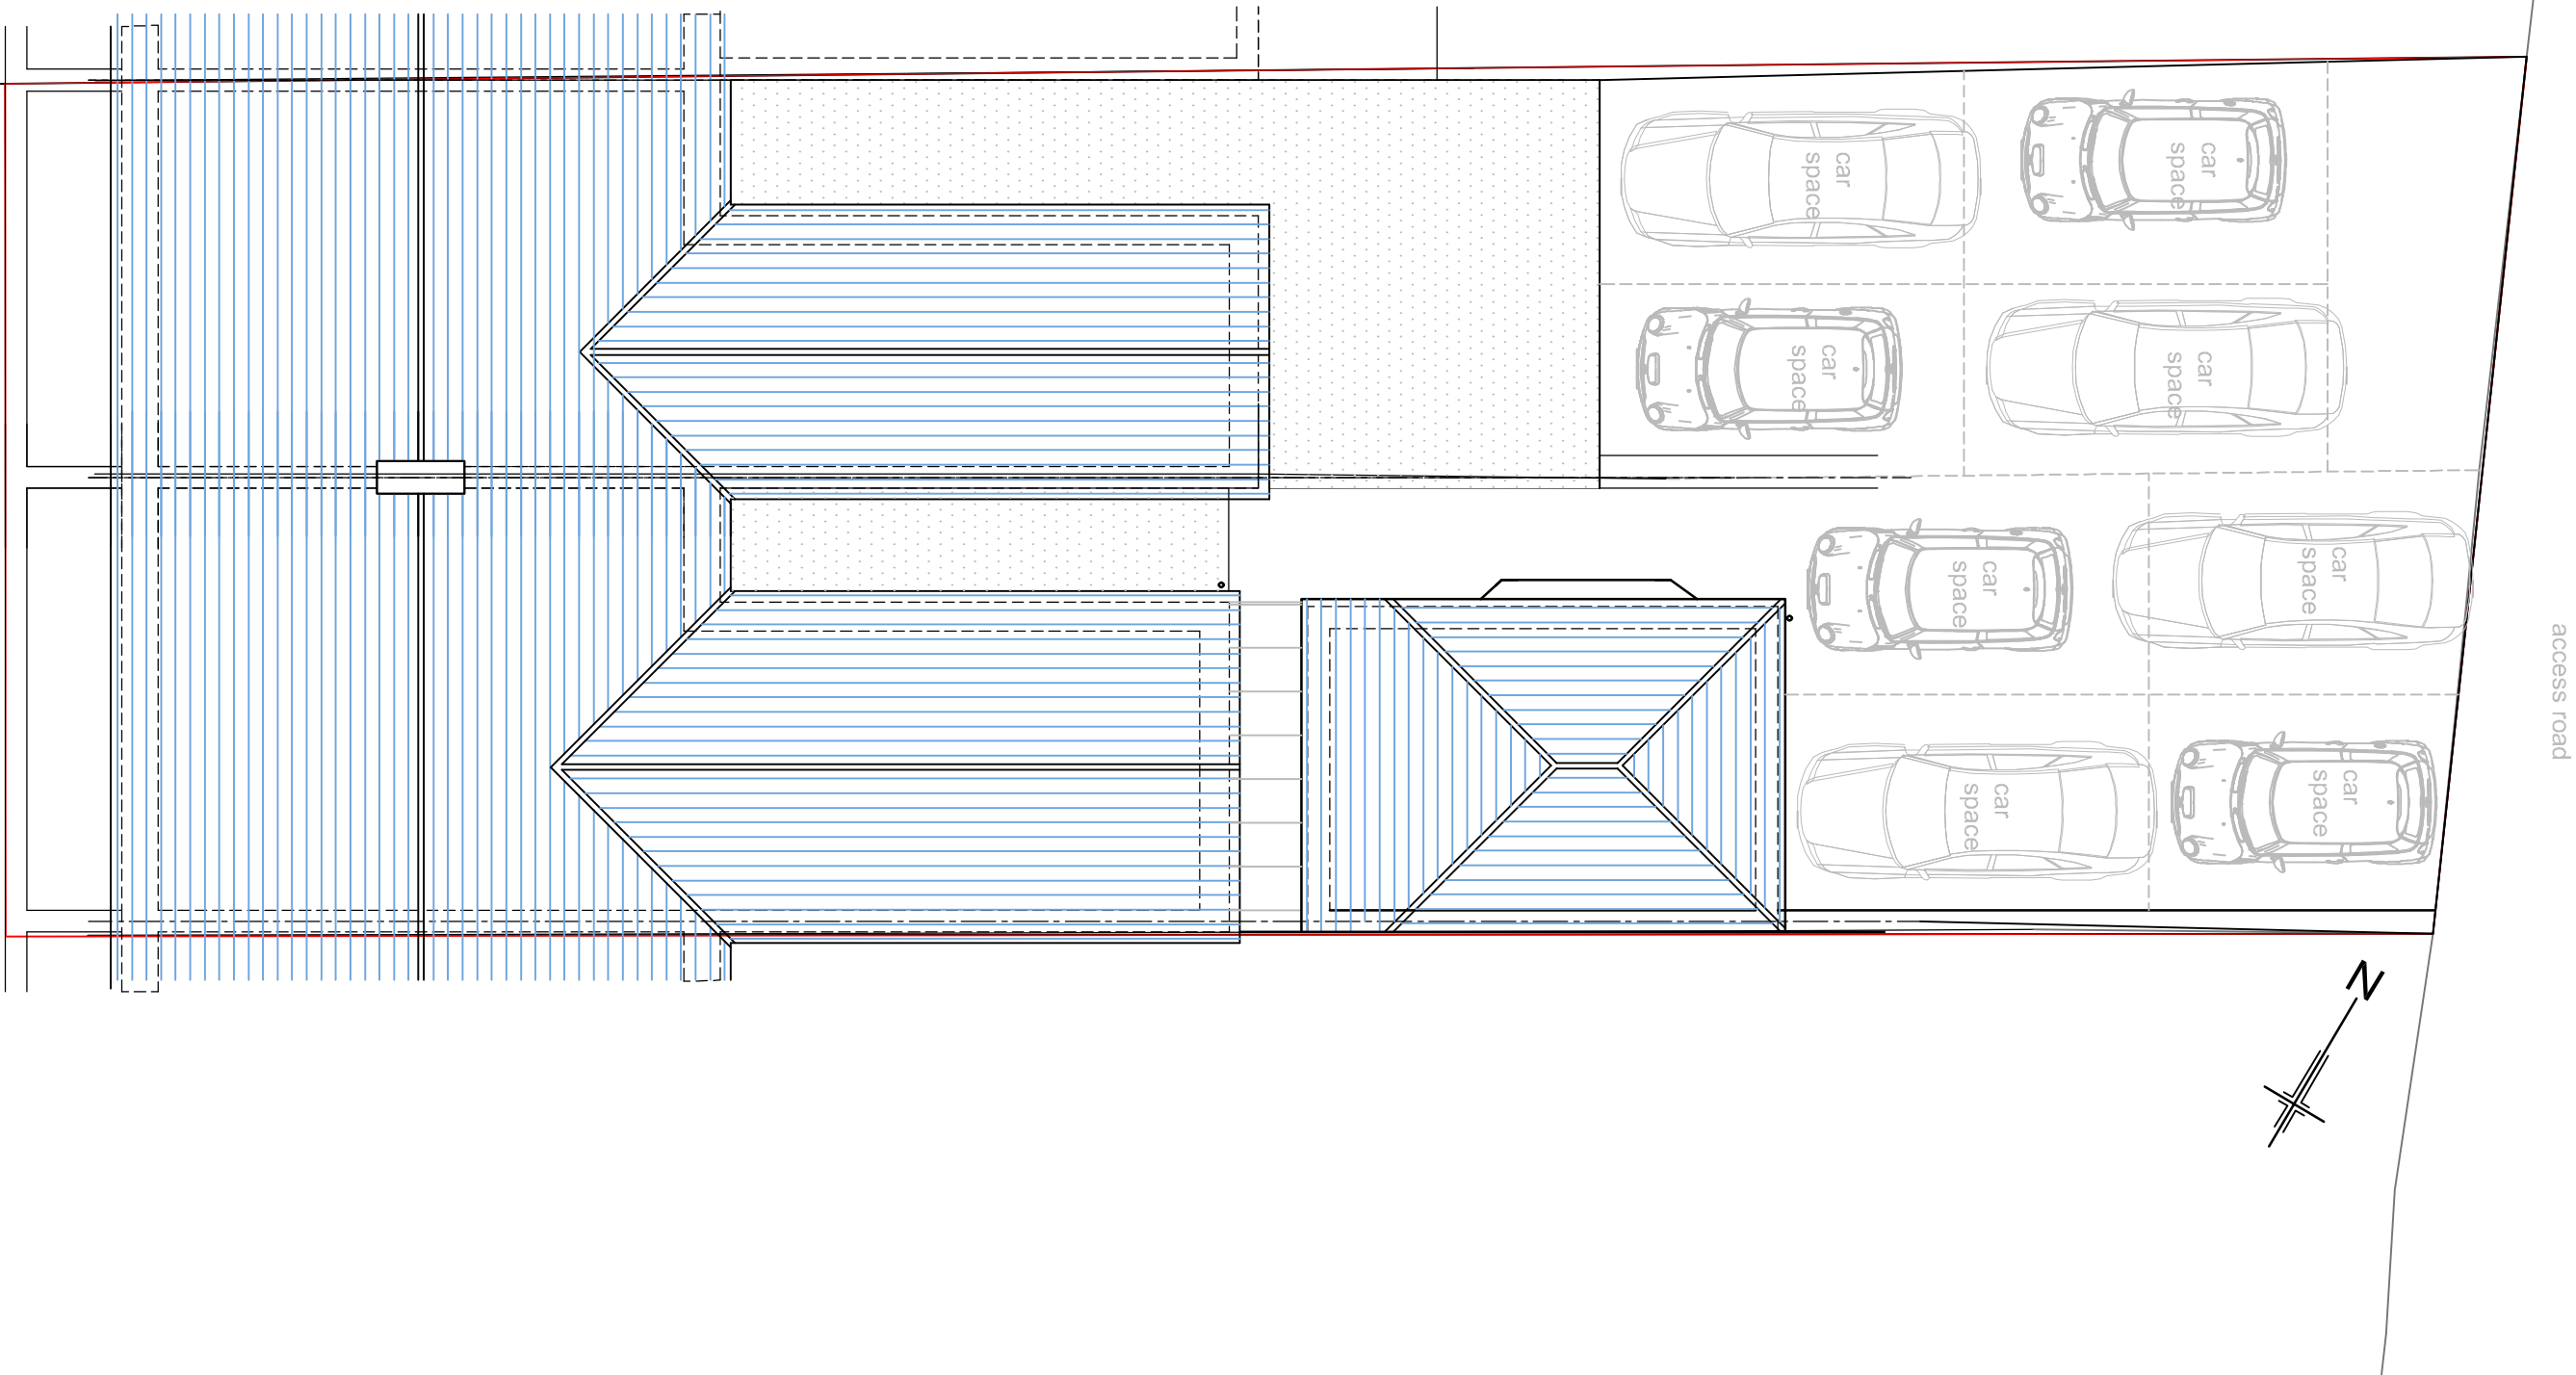

Existing and Proposed Site Plan

Scale 1:100

DRAFT

JOB
49 and 51 Station Road
Port Talbot
SA13 1NW

TITLE
Location Plan, Existing and
Proposed Site Plan

DRAWING NO.
02

SCALE	DRAWN	CHECKED	DATE
1:1250@A2	CR	CR	Dec.2023
1:100@A2			