
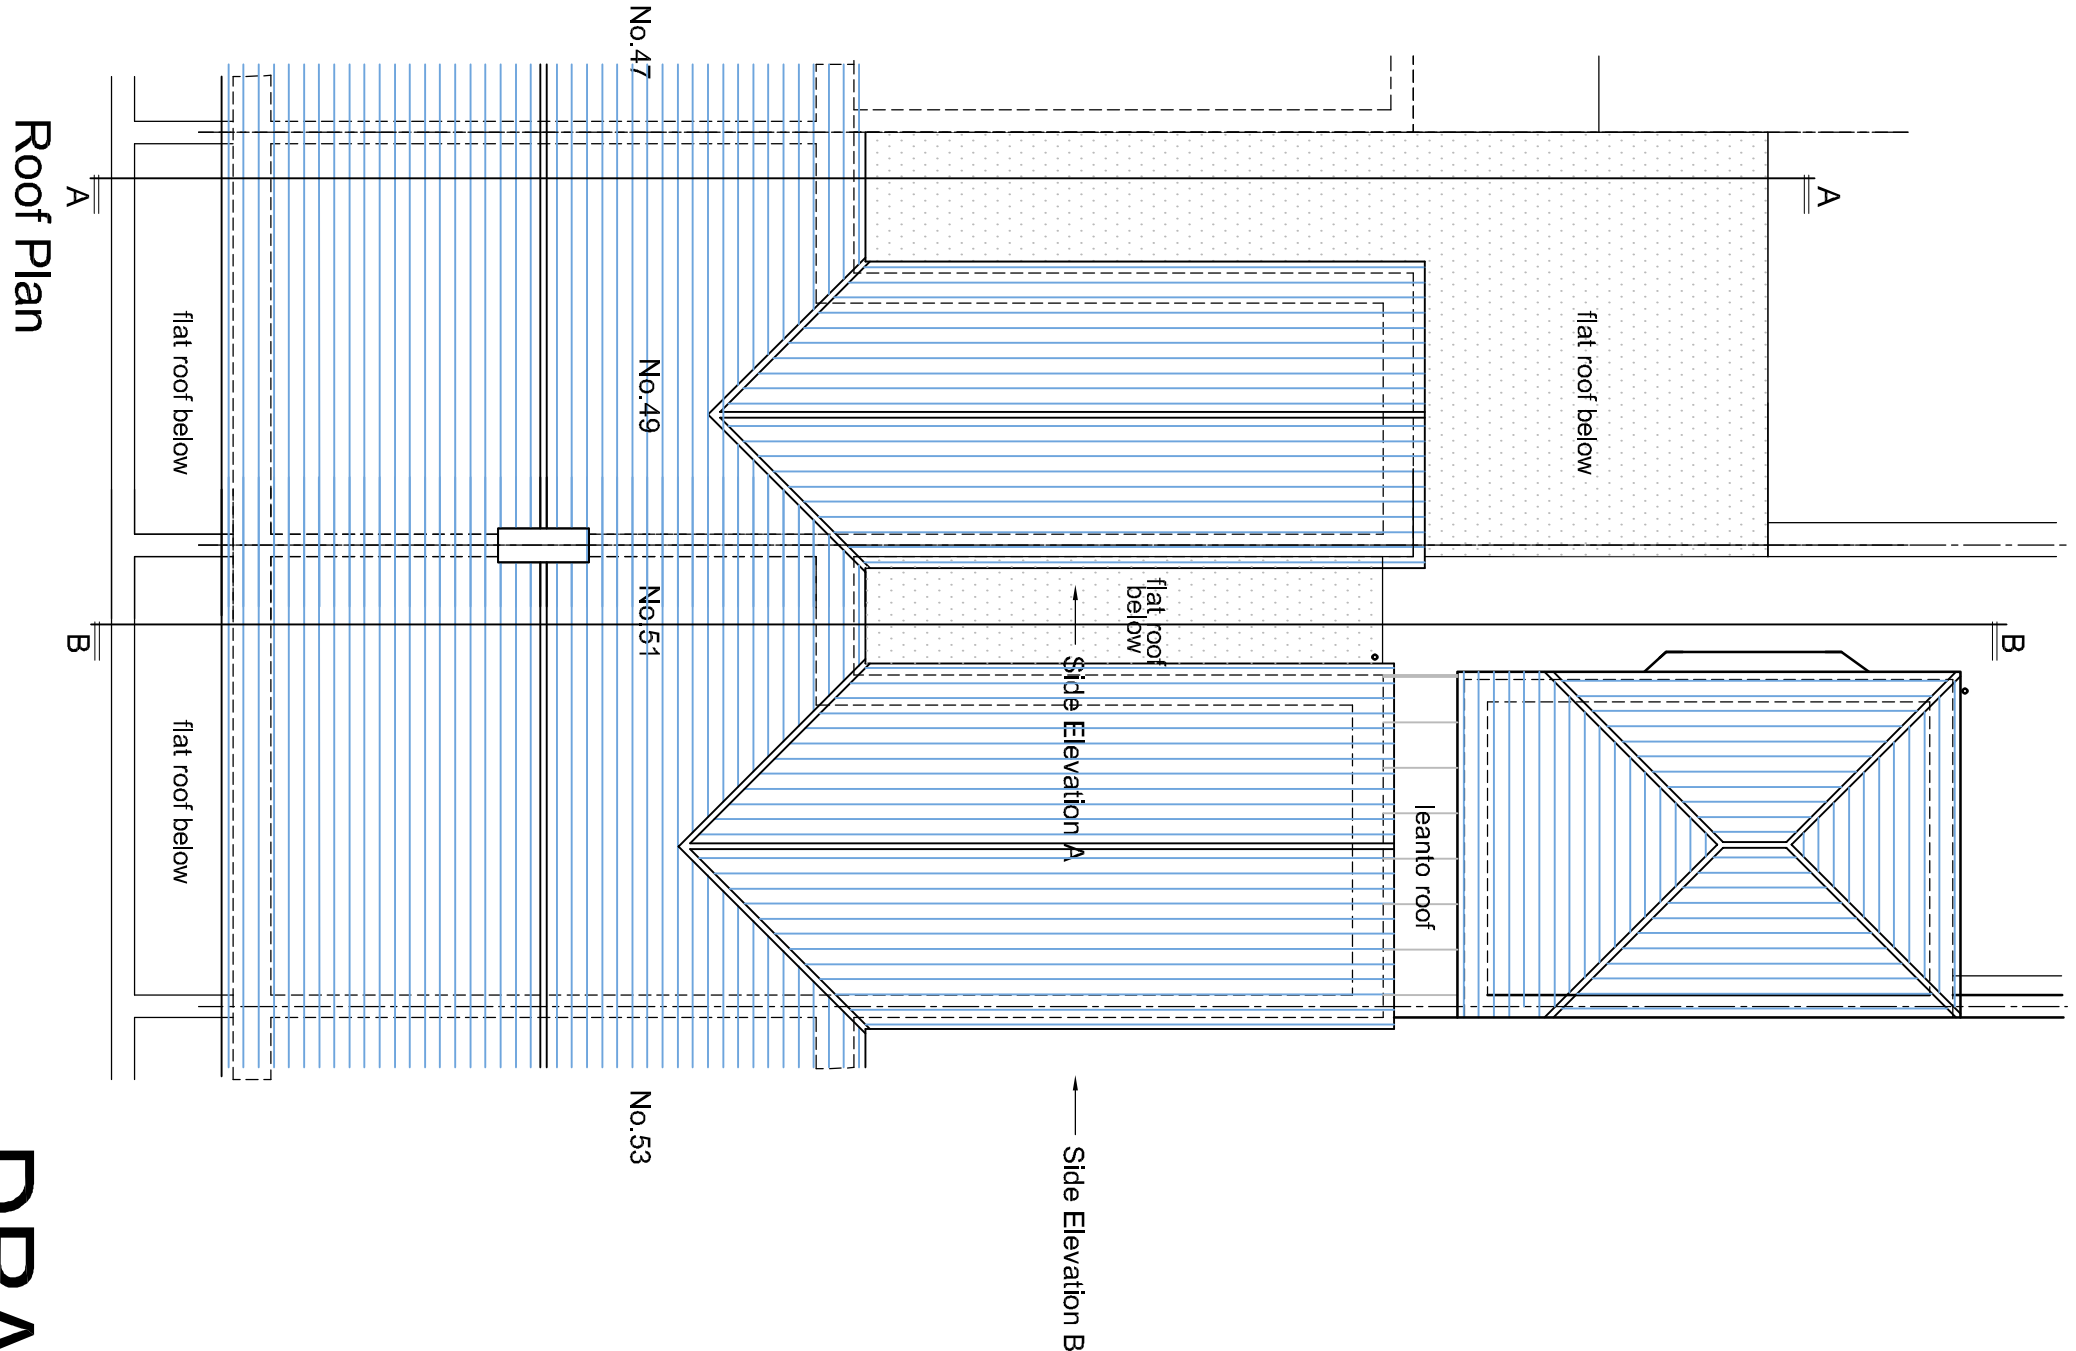
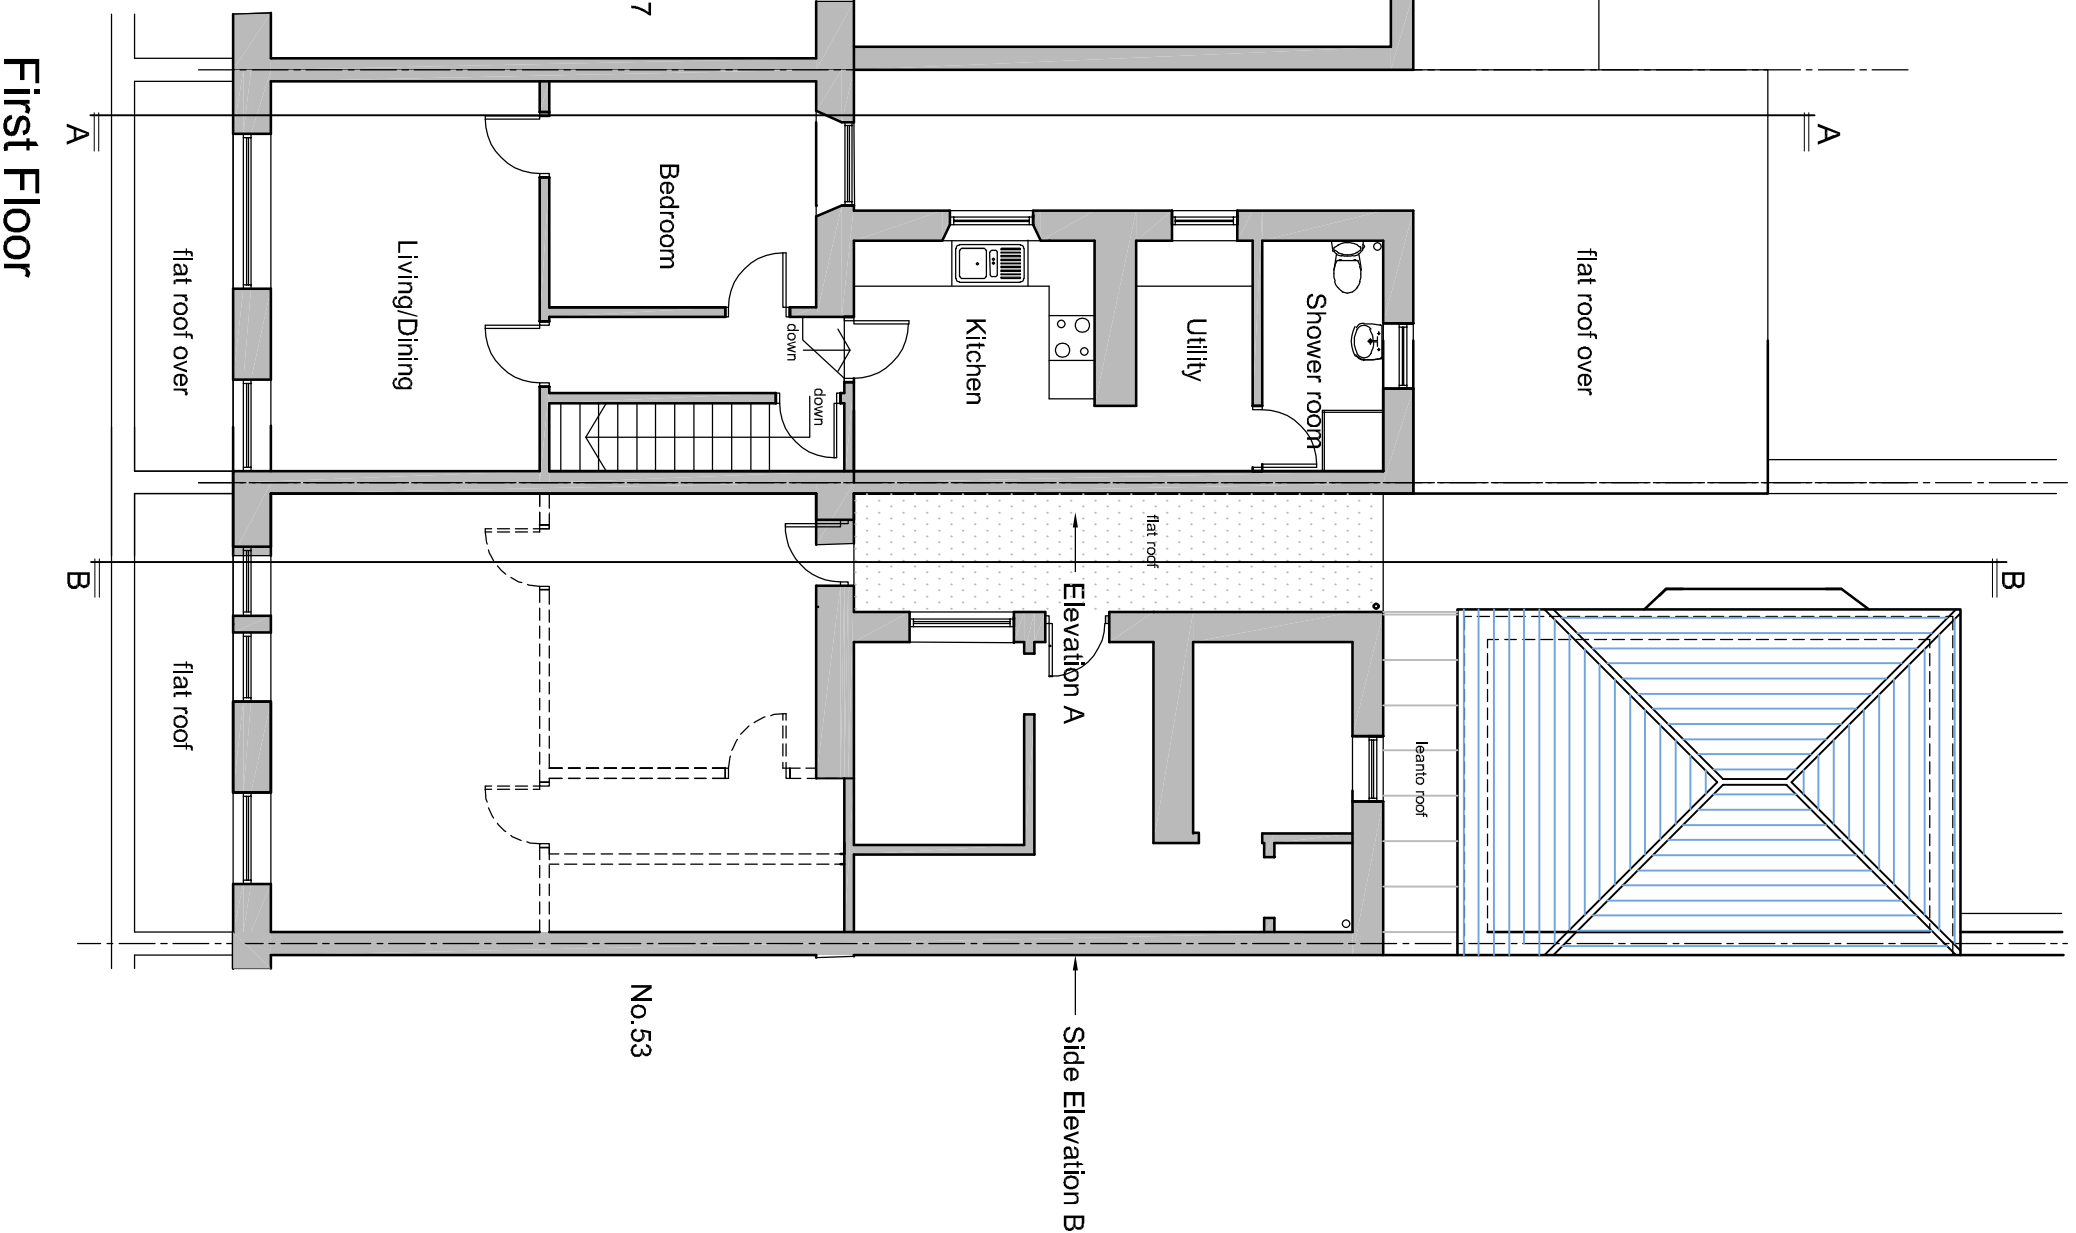


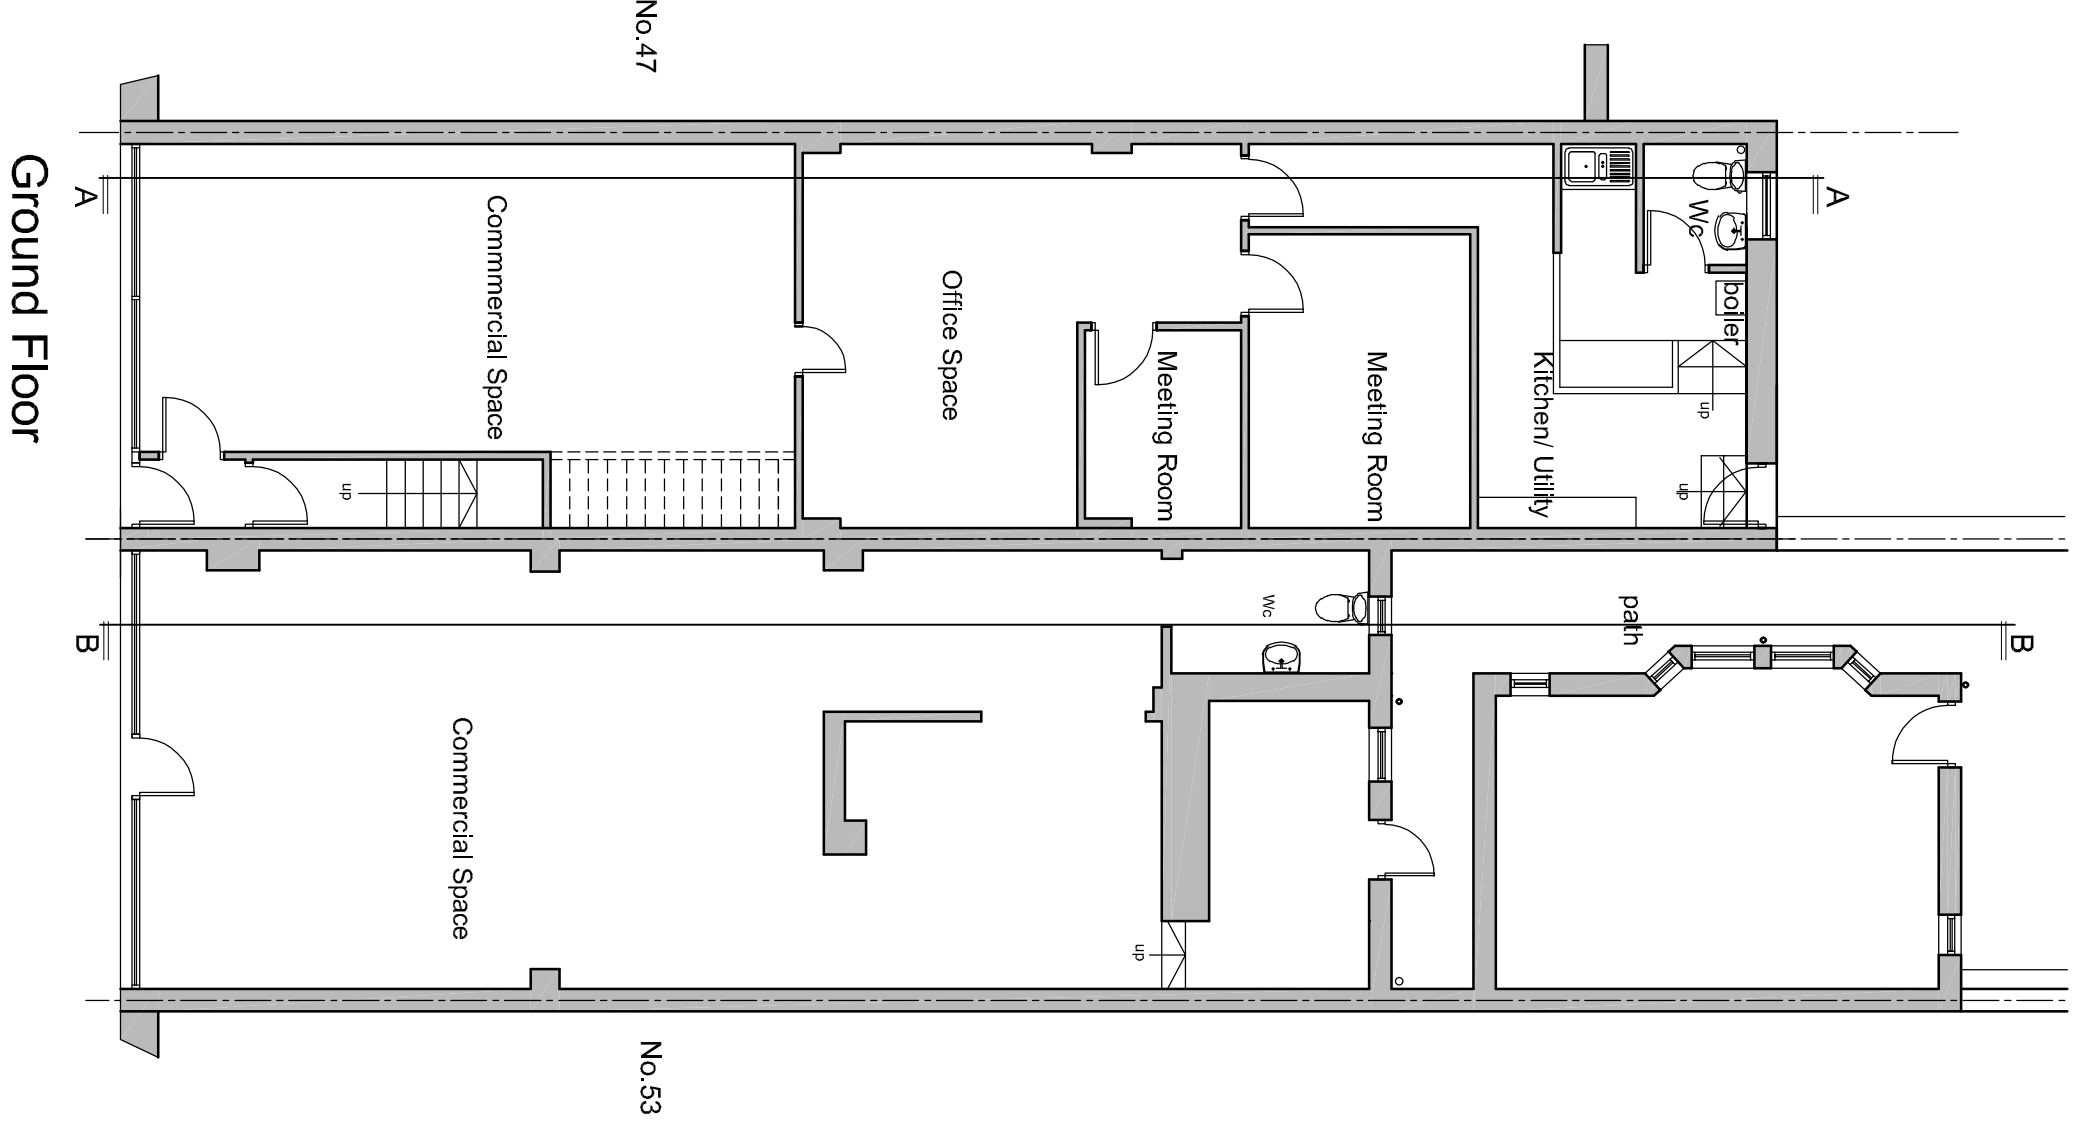

DRAFT

JOB
49 and 51 Station Road
Port Talbot
SA13 1NW

TITLE
Existing Ground, First Floor and
Roof Plan

DRAWING NO.
02

SCALE	DRAWN	CHECKED	DATE
1:100@A2	CR	CR	Dec.2023