


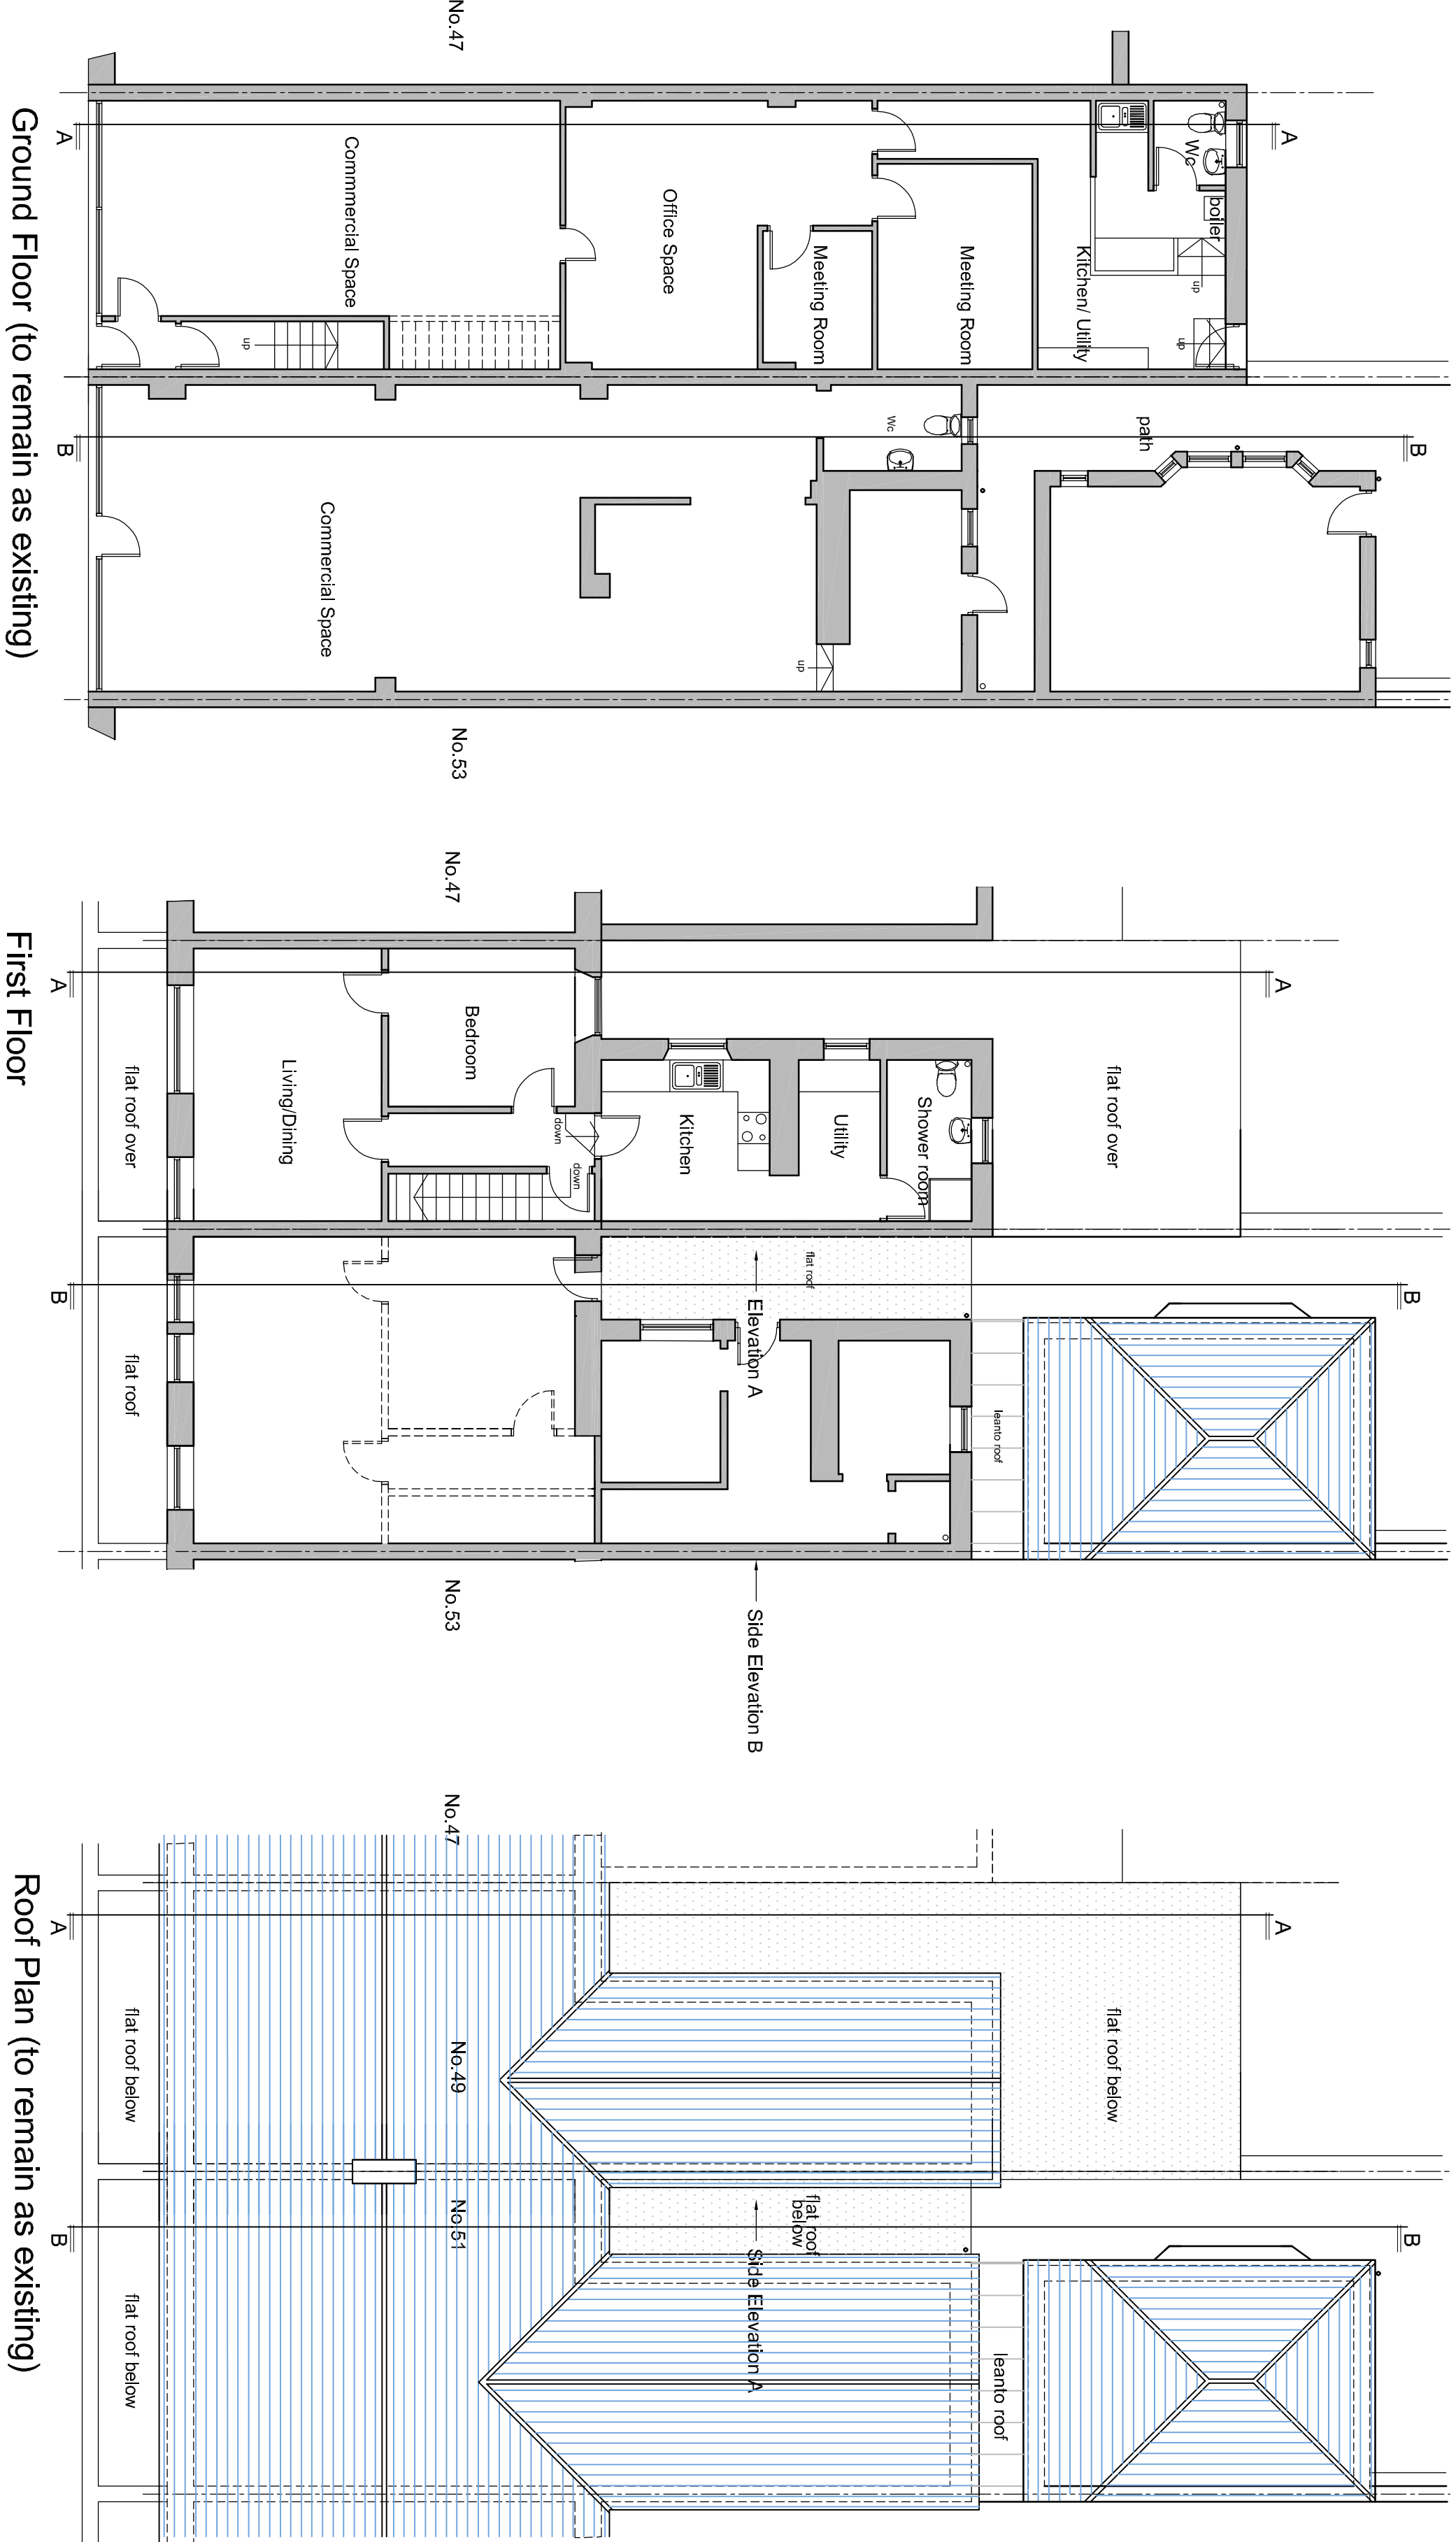

DRAFT

JOB			
49 and 51 Station Road			
Port Talbot			
SA13 1NW			
TITLE			
Proposed Ground, First Floor			
and Roof Plan			
DRAWING NO.			
04			
SCALE	DRAWN	CHECKED	DATE
1:100@A2	CR	CR	Dec.2023

Superseded