


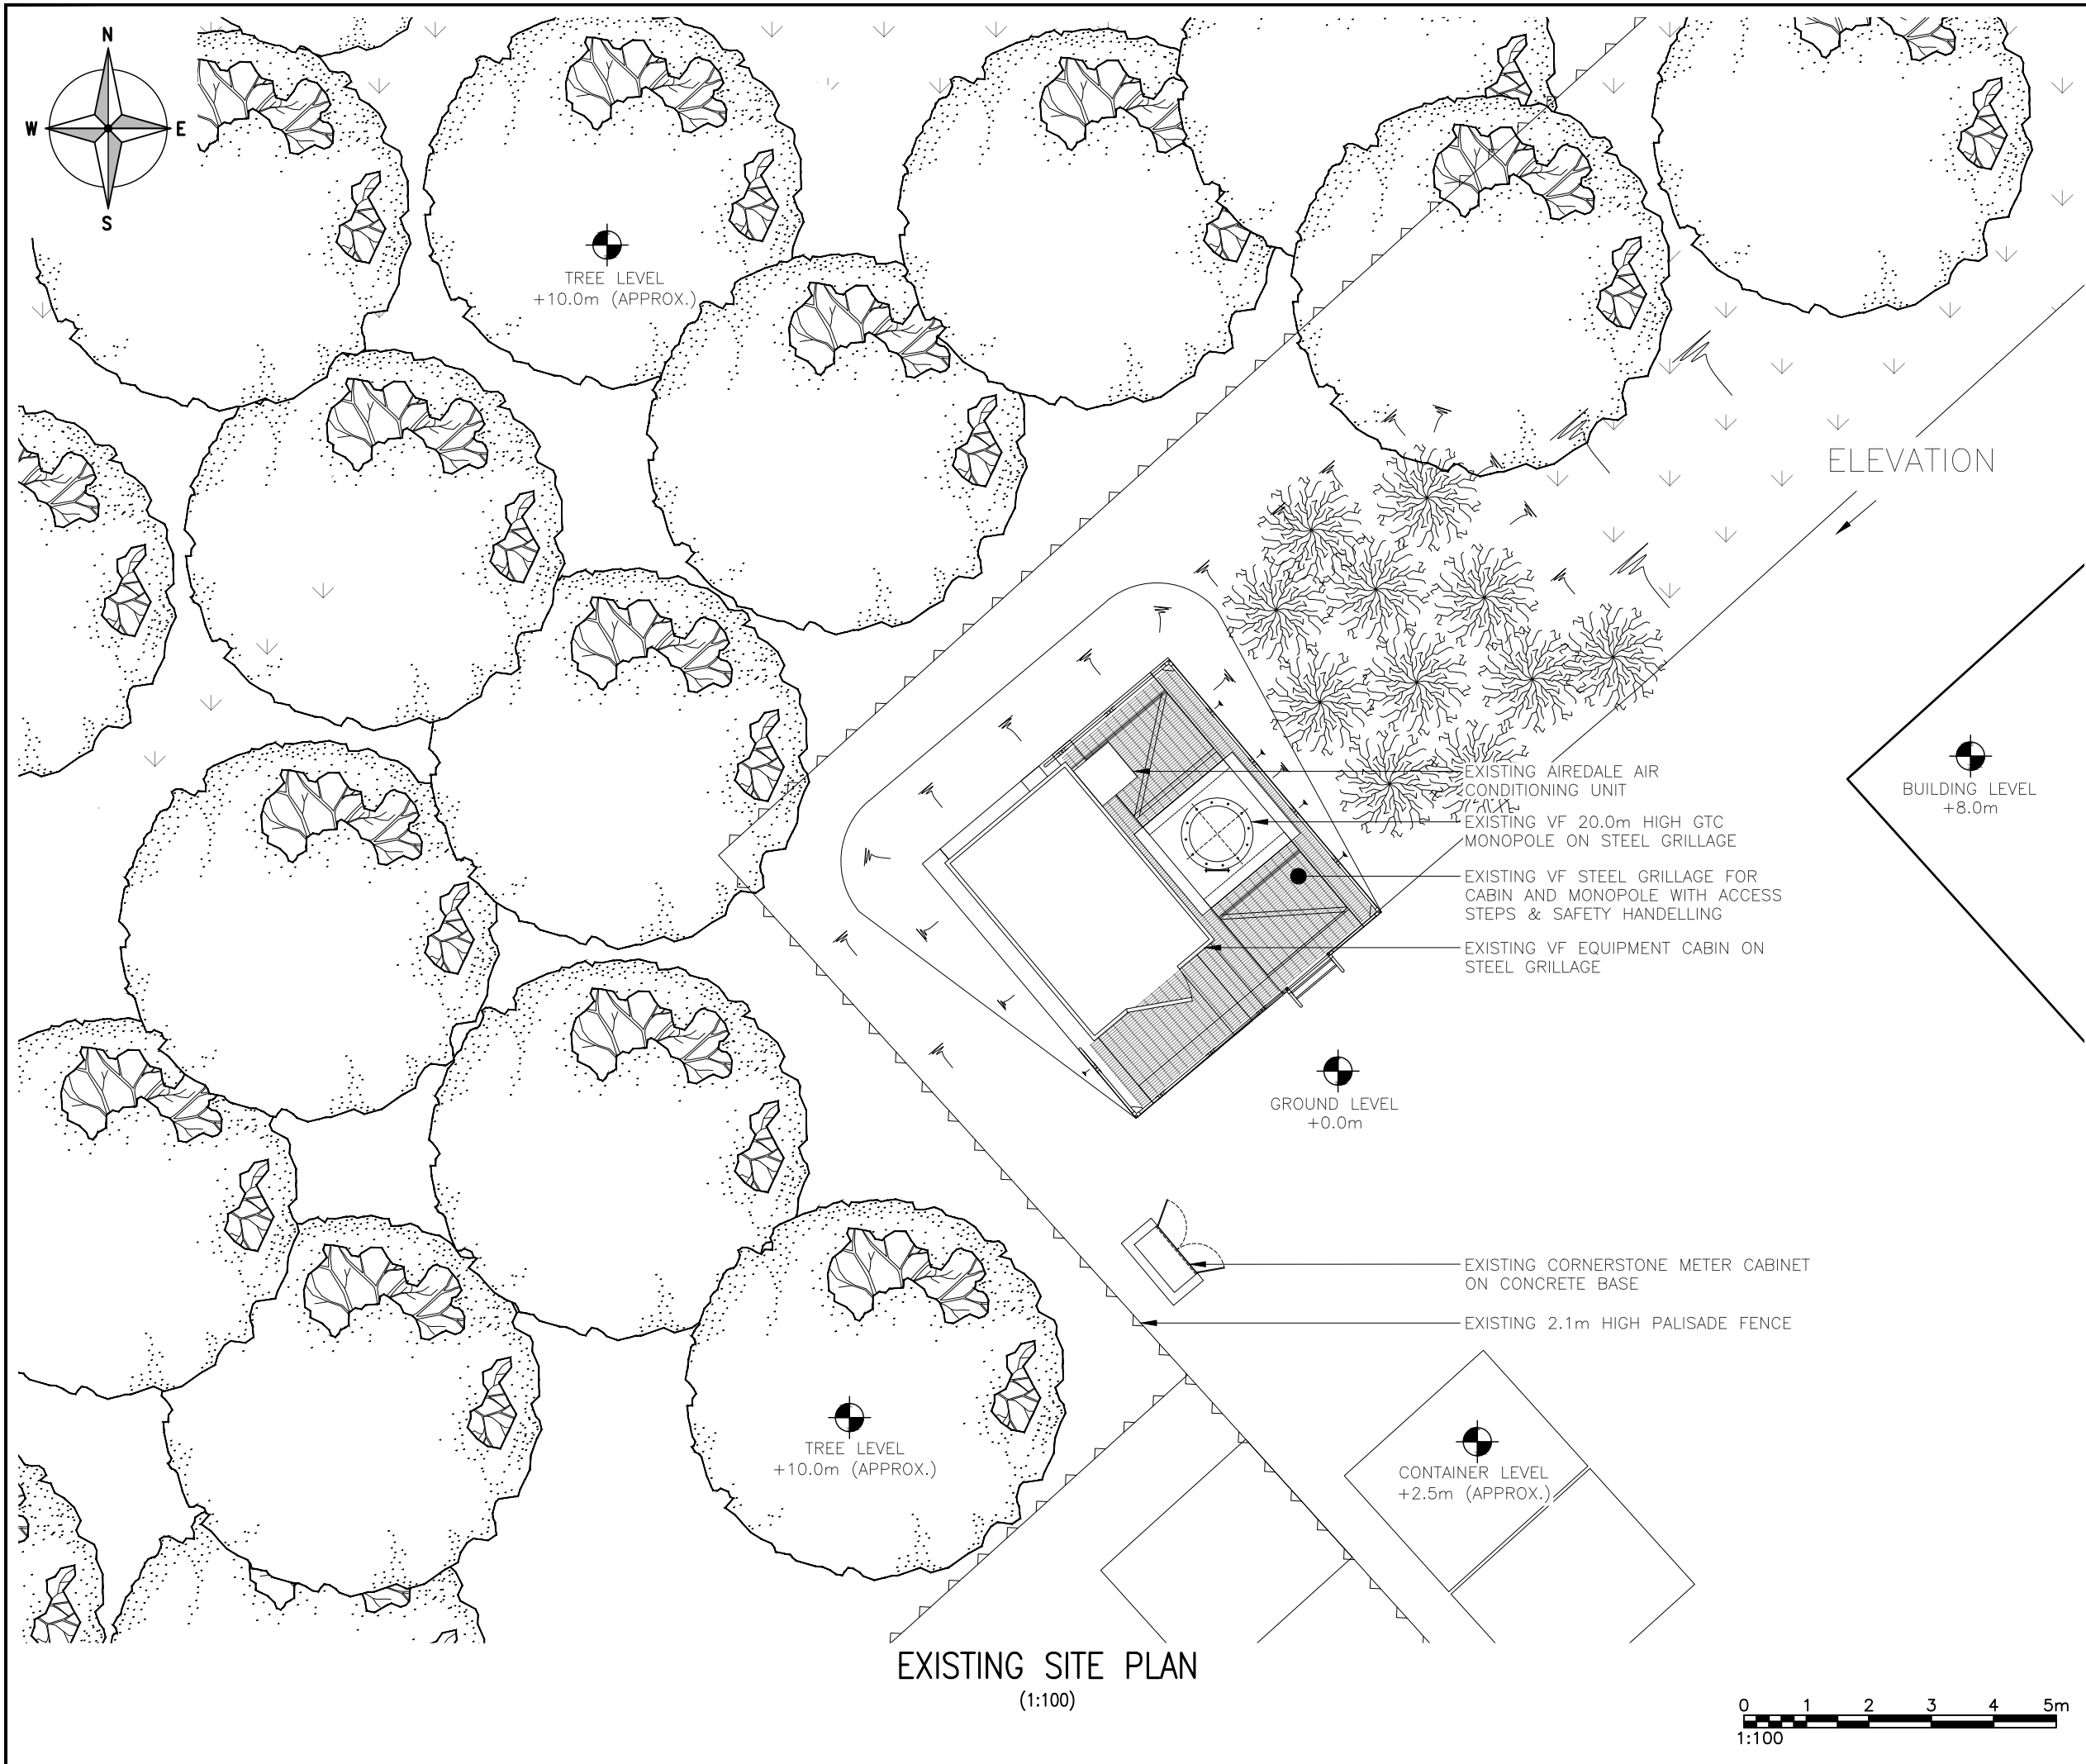

ALL DIMENSIONS ARE IN mm UNLESS NOTED OTHERWISE

N.G.R | E: 275105 N: 190855

NOTES:

REV	MODIFICATION	BY	CH	DATE
A	Issued for Approval	SPD	HK	21.12.23

Unit E, Madison Place, Northampton road,
Manchester, M40 5AG
Tel: 0161 785 4500
Fax: 0161 785 4501
Web: www.clarke-telecom.com

Cell Name		Opt.
ENVICO ENGINEERING		A
Cell ID No		
CORNERSTONE	VF	VMO2
12782304	034711	86333_9

Site Address / Contact Details


UNIT 8 BAGLAN IND ESTATE
PORT TALBOT
NEATH AND PORT TALBOT
SA12 7BY

Drawing Title: EXISTING SITE PLAN

Purpose of issue:	Dwg Rev:
PLANNING	A

Drawing Number:	200	Pack Issue:
Surveyed By: MS	Original Sheet Size: A3	
Drawn: SPD	Date: 21.12.23	Checked: HK Date: 21.12.23

SDNT0005 Version 1.3

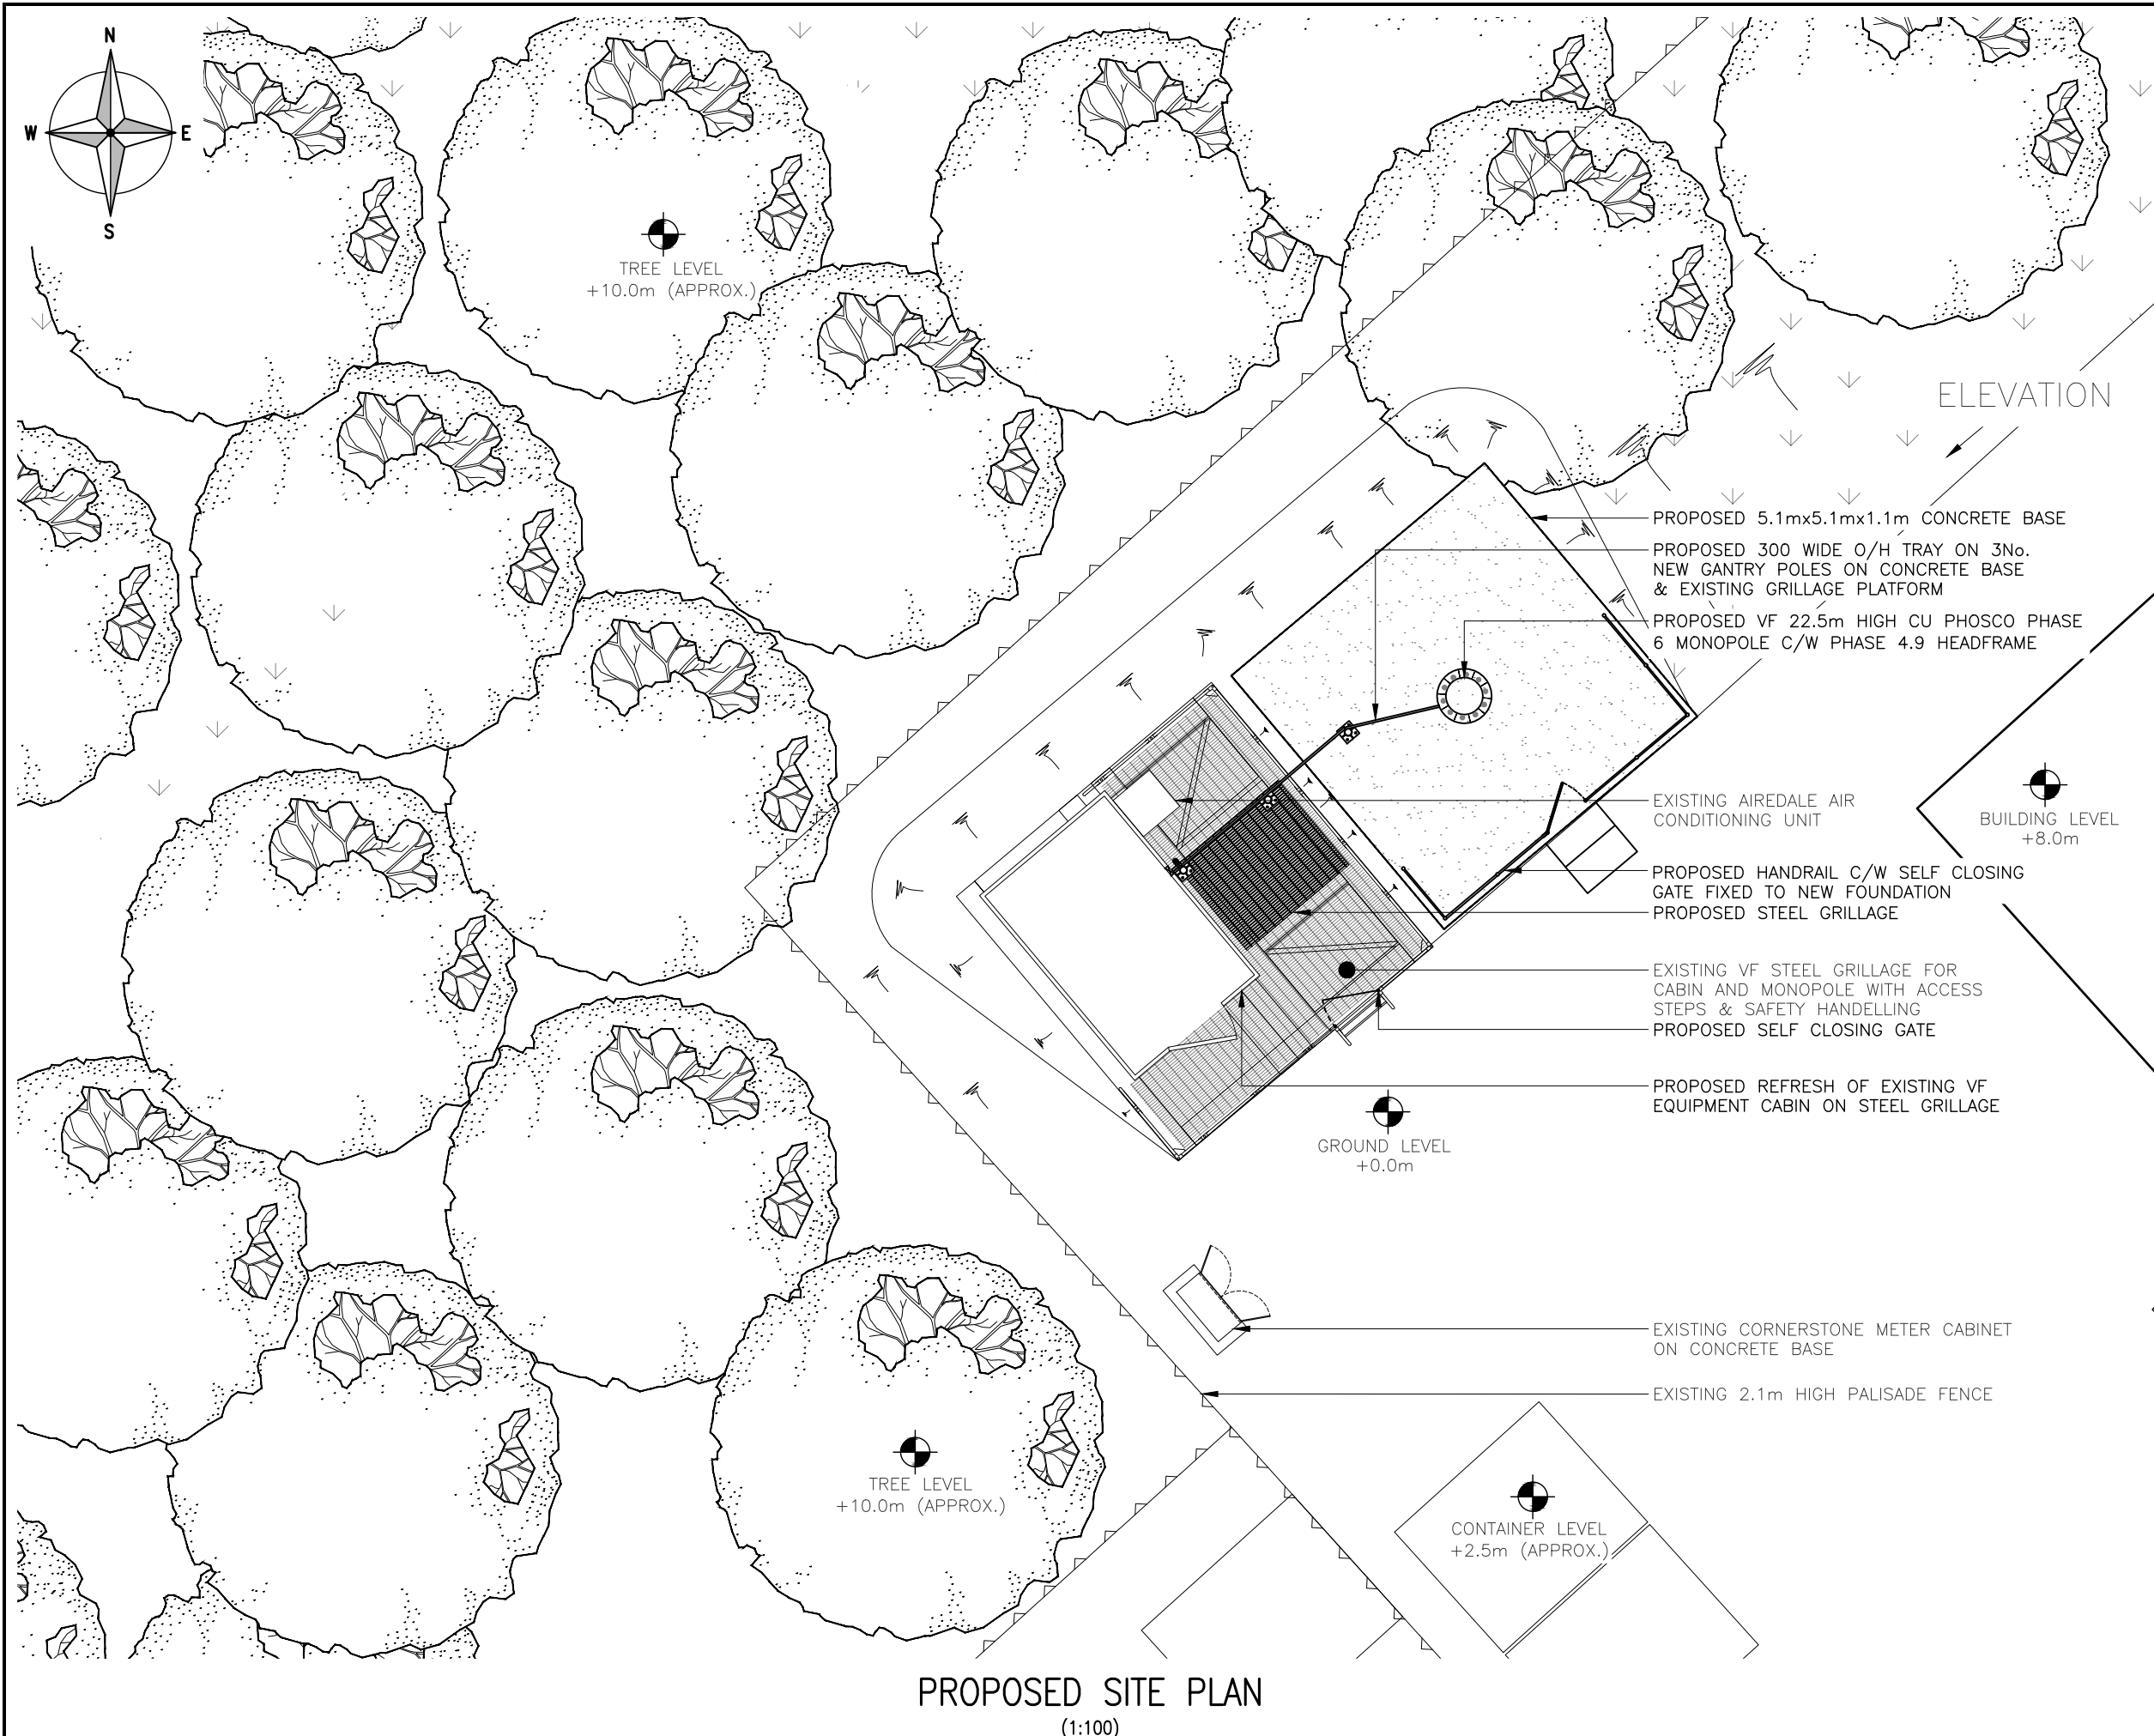

ALL DIMENSIONS ARE IN mm UNLESS NOTED OTHERWISE

N.G.R | E: 275105 N: 190855

NOTES:

NOTE:
EXISTING VF 20.0m HIGH GTC MONOPOLE ON STEEL GRILLAGE TO BE REMOVED

NOTE:
EXTENSIVE CLEARANCE WORKS REQUIRED AROUND SITE LOCATION TO ALLOW INSTALLATION OF NEW CONCRETE BASE

NOTE:
LOCATION OF PROPOSED TOWER ON CONCRETE BASE SUBJECT TO BEING CLEAR OF SERVICES

REV	MODIFICATION	BY	CH	DATE
A	Issued for Approval	SPD	HK	21.12.23

Unit E, Madison Place, Northampton road,
Manchester, M40 5AG
Tel: 0161 785 4500
Fax: 0161 785 4501
Web: www.clarke-telecom.com

Cell Name	Opt.
ENVICO ENGINEERING	A

Cell ID No

CORNERSTONE	VF	VMO2
12782304	034711	86333_9

Site Address / Contact Details

UNIT 8 BAGLAN IND ESTATE
PORT TALBOT
NEATH AND PORT TALBOT
SA12 7BY

Drawing Title: PROPOSED SITE PLAN

Purpose of issue:	Dwg Rev:
PLANNING	A

Drawing Number: 201


Surveyed By:	Original Sheet Size:	Pack Issue:
MS	A3	A

Drawn:	Date:	Checked:	Date:
SPD	21.12.23	HK	21.12.23


These drawings comply with VF Standard ICNIRP guidelines, under configuration VM7F
Designed in accordance with Cornerstone documents: SDN0007v1.0 & SDN0009v6.0

0 1 2 3 4 5m
1:100

SDNT0005 Version 1.3

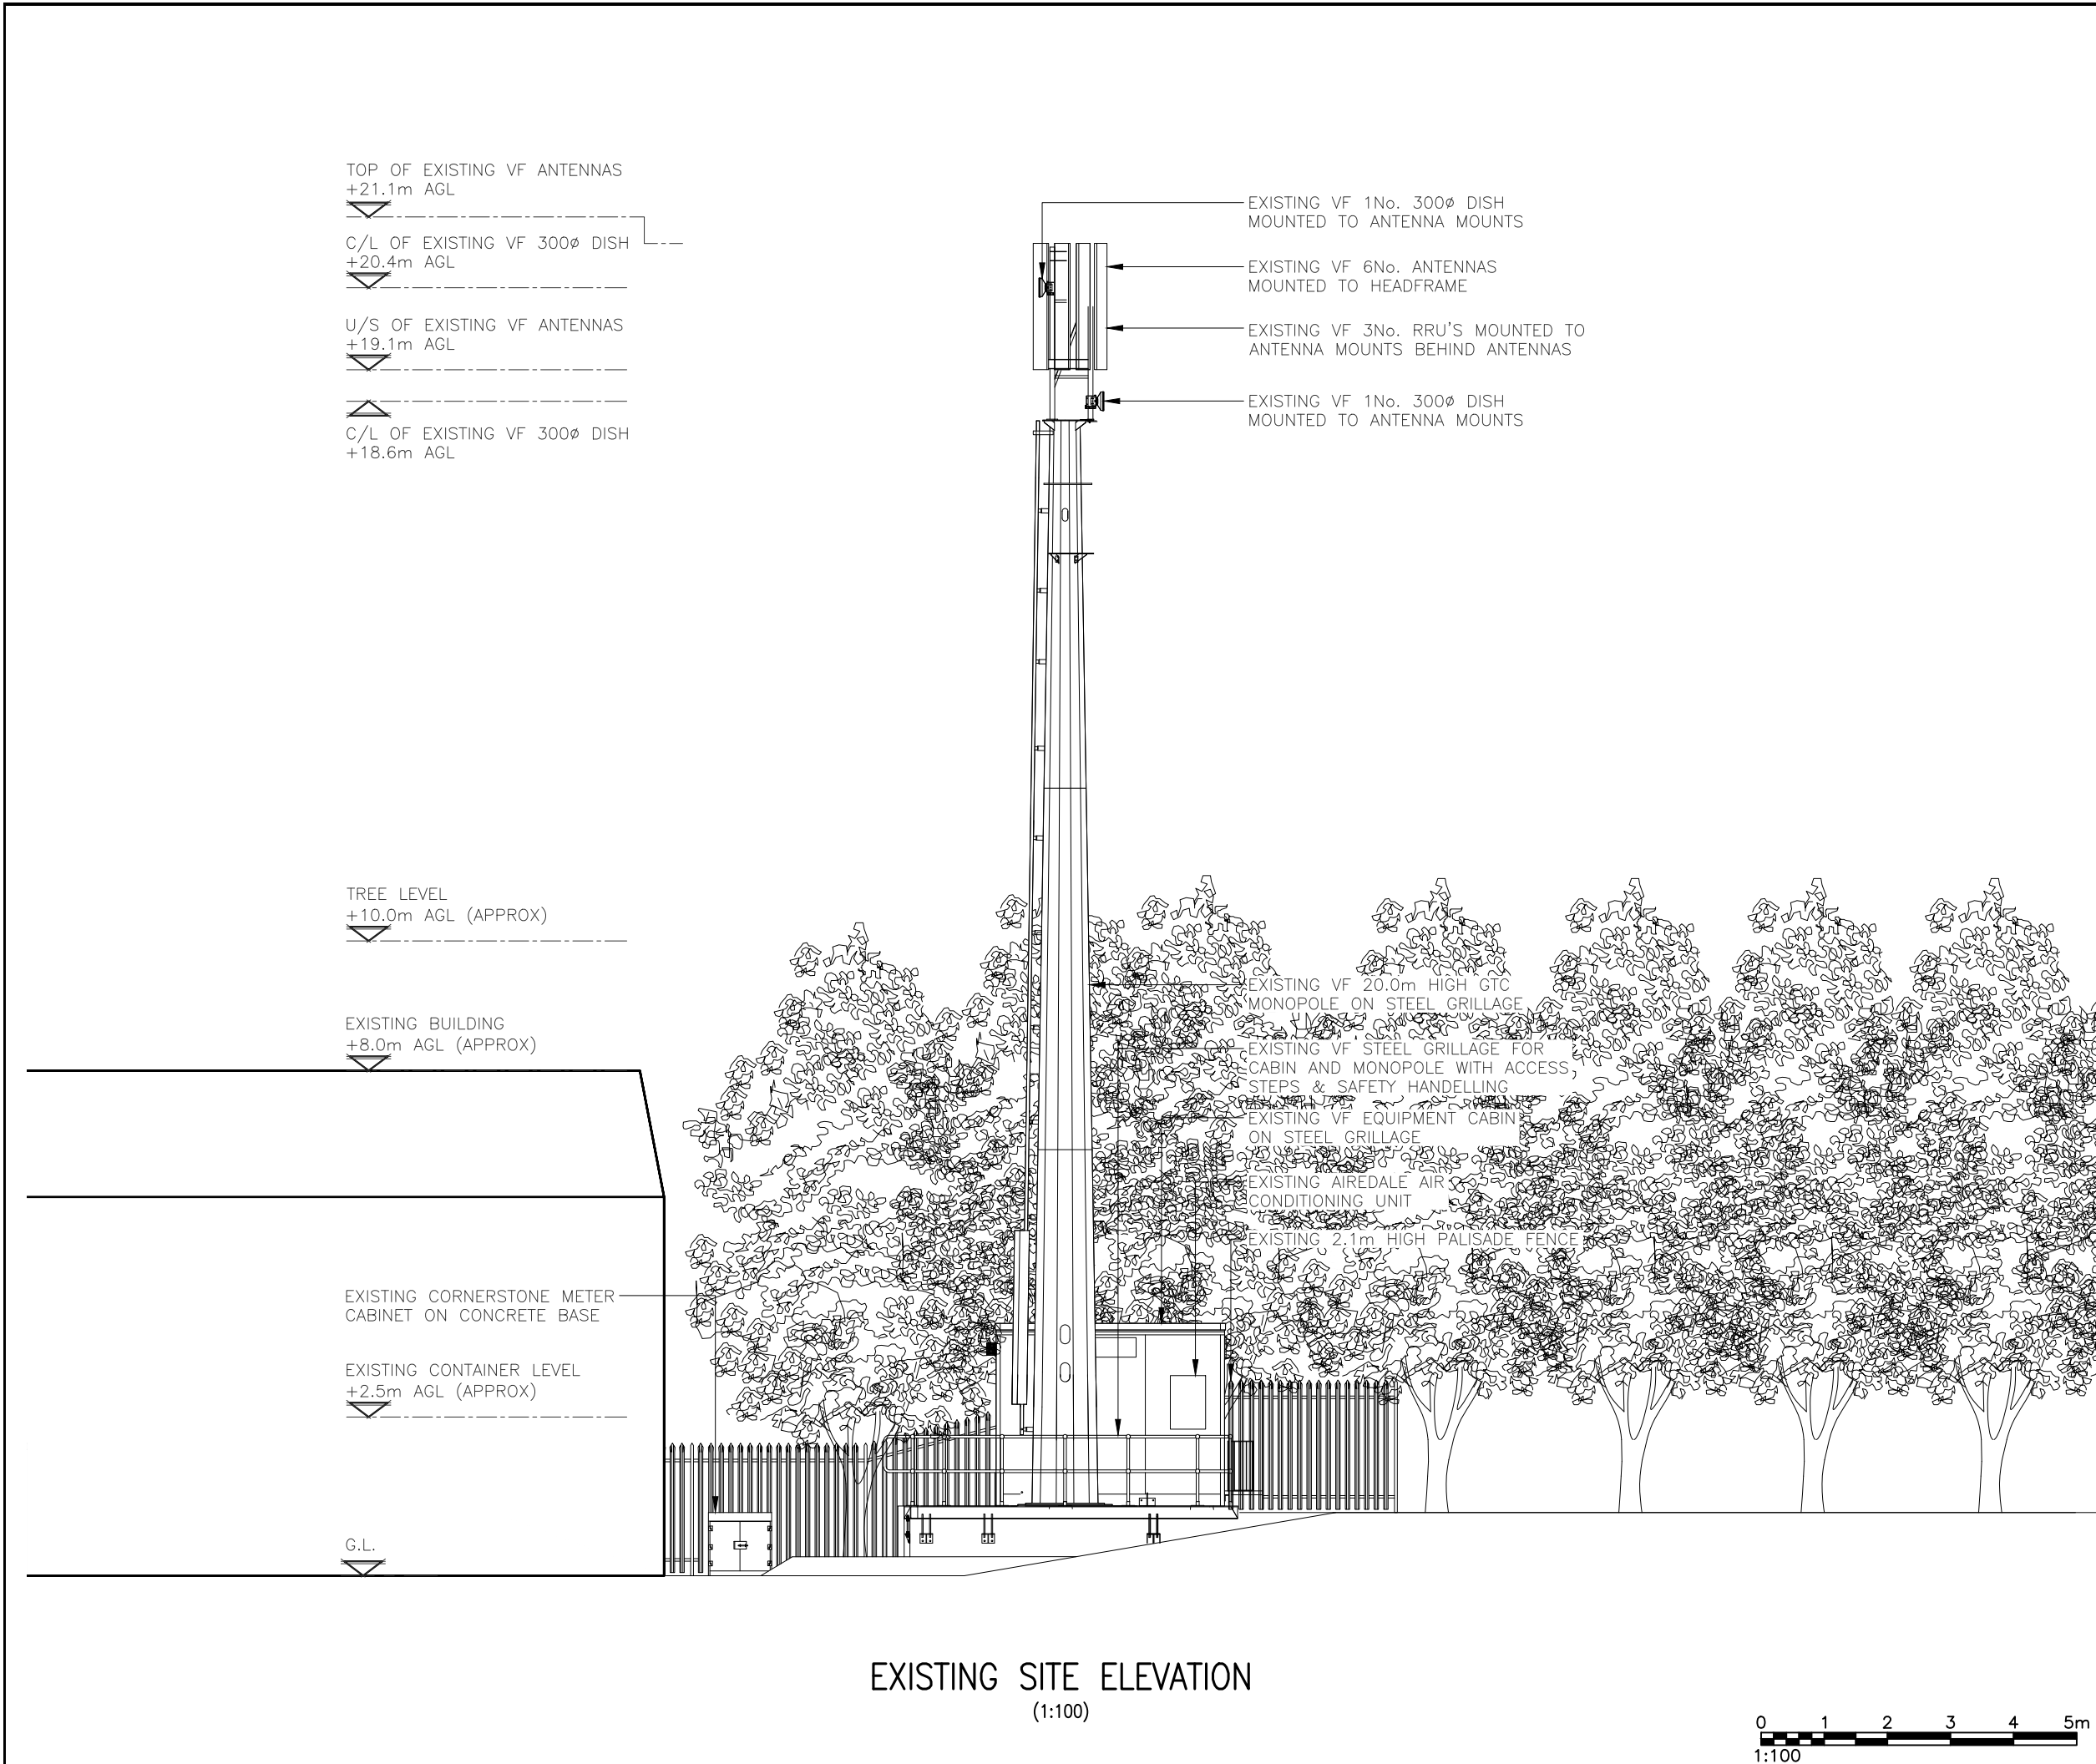

EXISTING SITE ELEVATION
(1:100)

 

ALL DIMENSIONS ARE IN mm UNLESS NOTED OTHERWISE

N.G.R

E: 275105

N: 190855

NOTES:

A	Issued for Approval	SPD	HK	21.12.23
REV	MODIFICATION	BY	CH	DATE

Unit E, Madison Place, Northampton road,
Manchester, M40 5AG
Tel: 0161 785 4500
Fax: 0161 785 4501
Web: www.clarke-telecom.com

CORNERSTONE

Cell Name		Opt.
ENVICO ENGINEERING		A
Cell ID No		
CORNERSTONE	VF	VMO2
12782304	034711	86333_9


Site Address / Contact Details

UNIT 8 BAGLAN IND ESTATE
PORT TALBOT
NEATH AND PORT TALBOT
SA12 7BY

Drawing Title:
EXISTING SITE ELEVATION

Purpose of issue: PLANNING		Dwg Rev:
Drawing Number: 300		A
Surveyed By: MS	Original Sheet Size: A3	Pack Issue:
Drawn: SPD	Date: 21.12.23	Checked: HK
	Date: 21.12.23	A


SDNT0005 Version 1.3

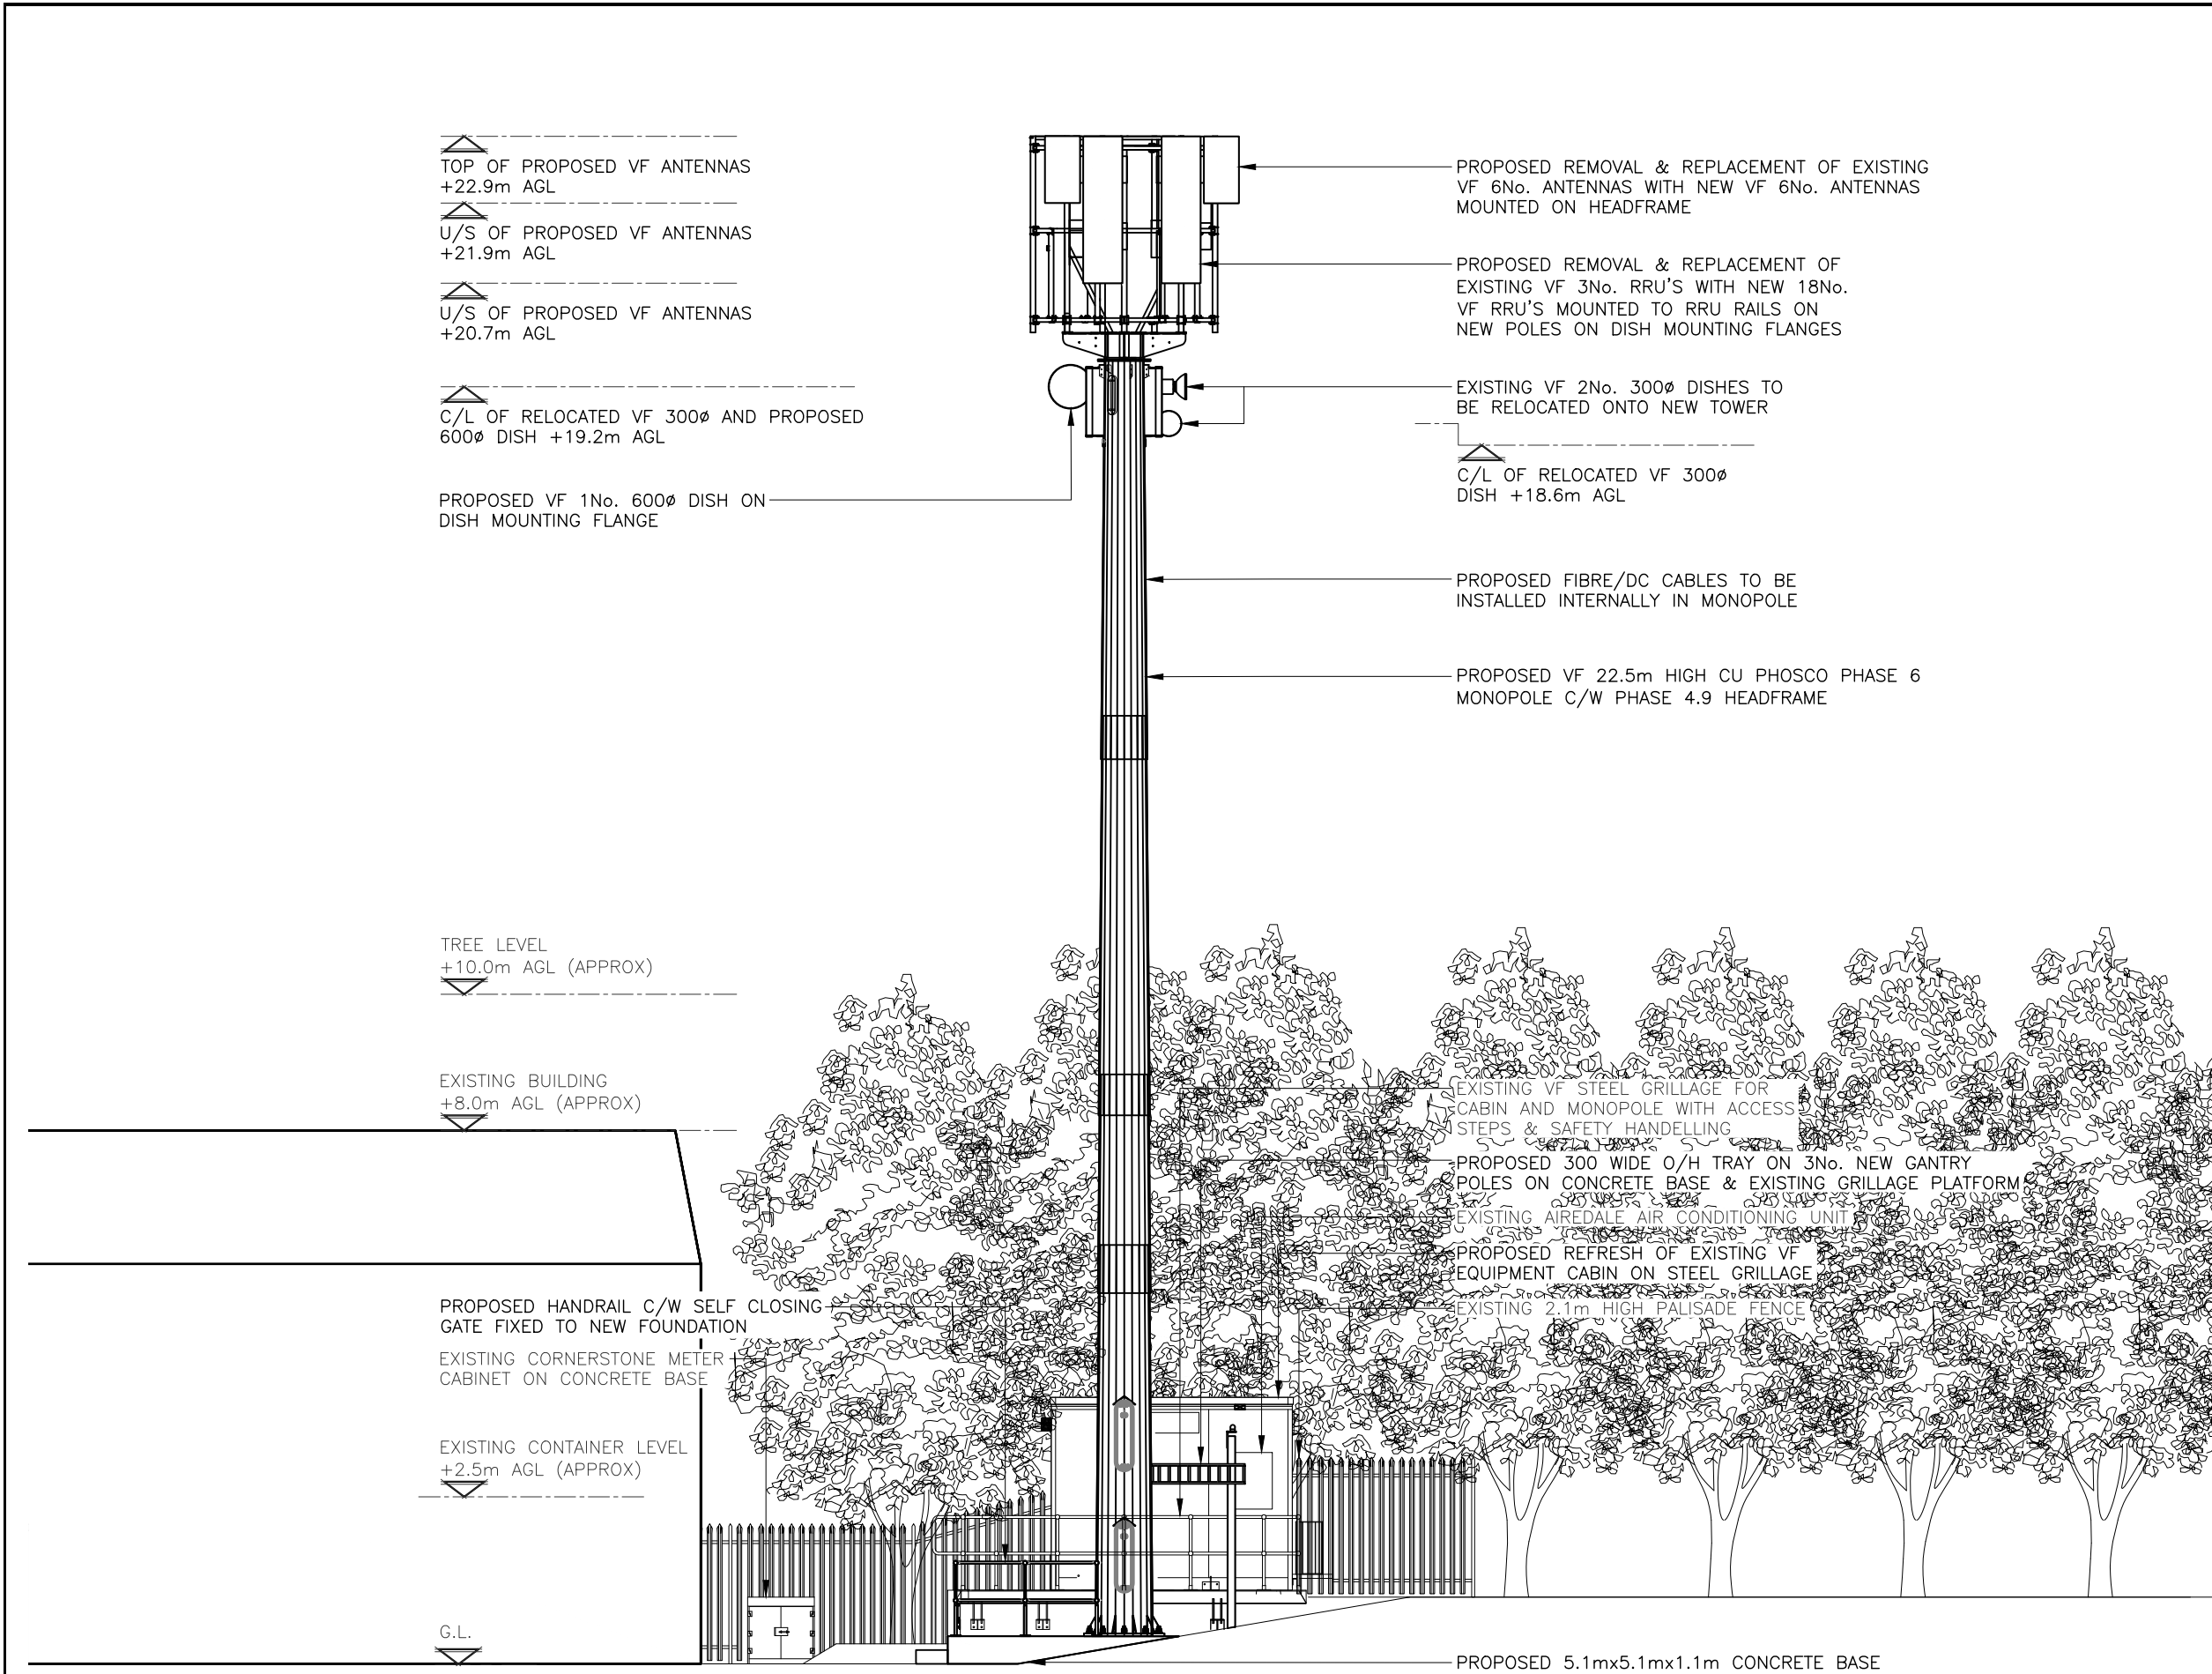

PROPOSED SITE ELEVATION

(1:100)

These drawings comply with VF Standard ICNIRP guidelines, under configuration VM7F
Designed in accordance with Cornerstone documents: SDN0007v1.0 & SDN0009v6.0

 

ALL DIMENSIONS ARE IN mm UNLESS NOTED OTHERWISE

N.G.R | E: 275105 | N: 190855

NOTES:

NOTE:
EXISTING VF 20.0m HIGH GTC MONOPOLE ON STEEL GRILLAGE TO BE REMOVED

NOTE:
EXTENSIVE CLEARANCE WORKS REQUIRED AROUND SITE LOCATION TO ALLOW INSTALLATION OF NEW CONCRETE BASE

NOTE:
LOCATION OF PROPOSED TOWER ON CONCRETE BASE SUBJECT TO BEING CLEAR OF SERVICES

A	Issued for Approval	SPD	HK	21.12.23
REV	MODIFICATION	BY	CH	DATE

CLARKE
telecom
Unit E, Madison Place, Northampton road,
Manchester, M40 5AG
Tel: 0161 785 4500
Fax: 0161 785 4501
Web: www.clarke-telecom.com

cornerstone
CORNERSTONE

Cell Name	Opt.
ENVICO ENGINEERING	A

Cell ID No		
CORNERSTONE	VF	VMO2
12782304	034711	86333_9

Site Address / Contact Details

UNIT 8 BAGLAN IND ESTATE
PORT TALBOT
NEATH AND PORT TALBOT
SA12 7BY

Drawing Title:
PROPOSED SITE ELEVATION

Purpose of issue:	PLANNING	Dwg Rev:
Drawing Number:	301	A

Surveyed By:	Original Sheet Size:	Pack Issue:
MS	A3	

Drawn:	Date:	Checked:	Date:	A
SPD	21.12.23	HK	21.12.23	