




1:100 Scale

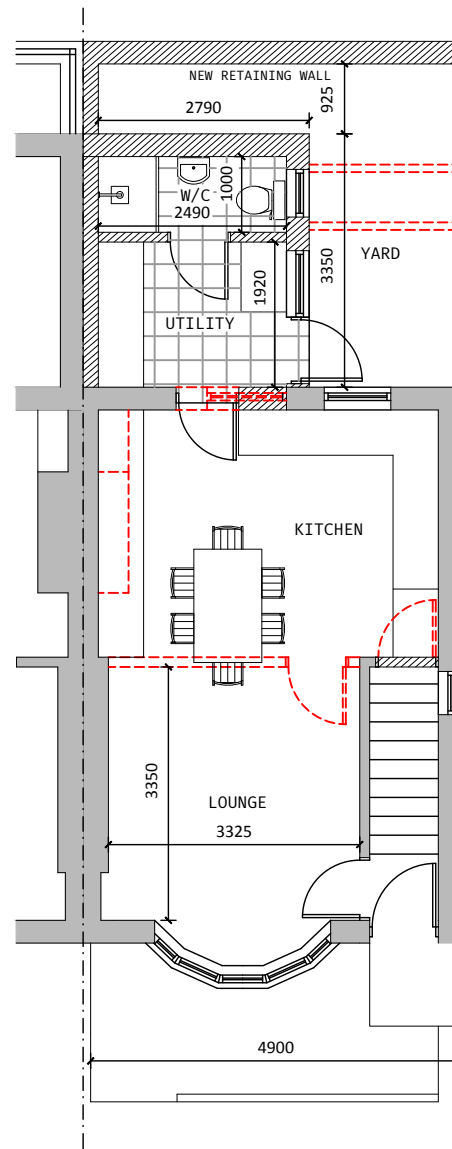

PROPOSED GROUND FLOOR PLAN

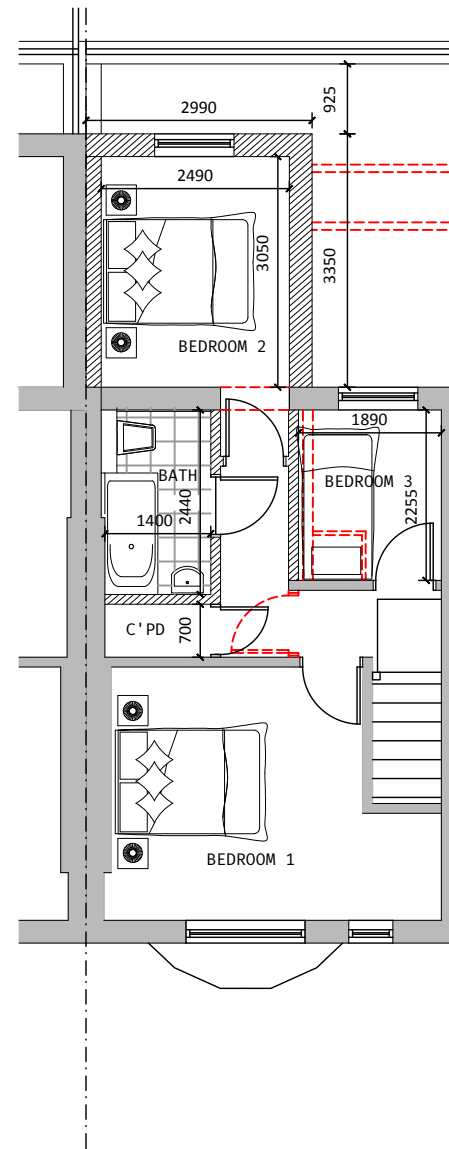

PROPOSED FIRST FLOOR PLAN

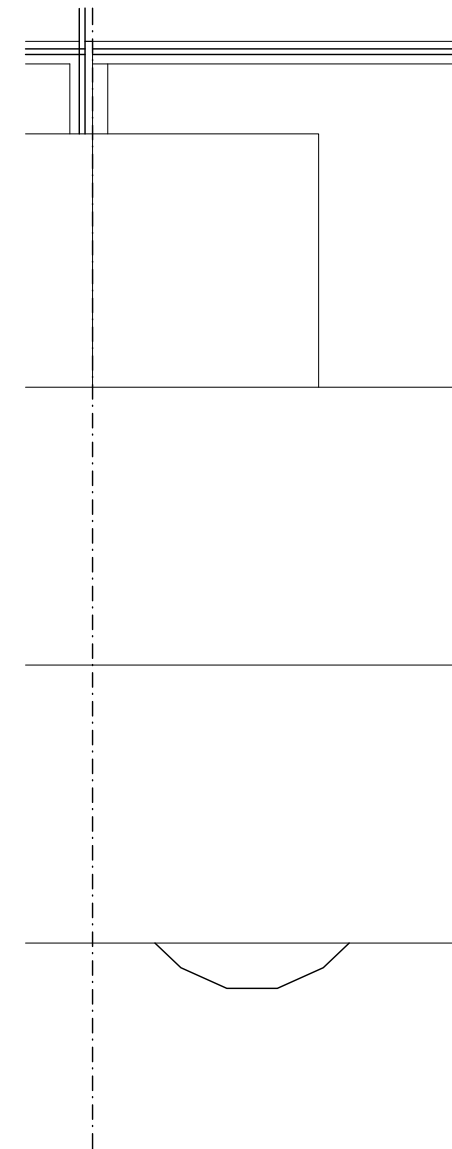

PROPOSED ROOF PLAN



PILOTI ARCHITECTURE 01656 674051
38 Ffordd Y Groes 07498 109760
BRIDGEND, CF31 5EQ
ian@piloti-architecture.co.uk
www.piloti-architecture.co.uk

© COPYRIGHT EXISTS ON THE DESIGNS AND INFORMATION SHOWN ON THIS DRAWING
This drawing may be scaled or cross referenced to the scale bar for planning application purposes only. Do not scale for any other purpose, use figured dimensions only. Subject to site survey and all necessary consents. All dimensions are to be checked by the user and any discrepancies, errors or omissions to be reported to Piloti Architecture before work commences. This drawing is to be read in conjunction with all other relevant materials.

REVISION:
A-6/02/24 FRONT EXTENSION REMOVED.

PROJECT:
64 LUCY ROAD, SKEWEN,
NEATH, SA10 6RR

DRAWN BY: IRJ

DWG:
PROPOSED FLOOR PLANS

SCALE: 1:100@A3

CLIENT:
DM & CO PROPERTIES (UK) LIMITED

ISSUE DATE: 26/11/23

DWG no:
23-PA124-03

REVISION: -A

