

Superseded



PILOTI
ARCHITECTURE

DWG no: 23-PA124-04

REVISION: - A

CLIENT: DM & CO PROPERTIES (UK) LIMITED

ISSUE DATE: 26/11/23

DWG: PROPOSED ELEVATIONS

SCALE: 1:100@A3

PROJECT: 64 LUCY ROAD, SKEWEN, NEATH, SA10 6RR

DRAWN BY: IRJ


REVISION: A-6/02/24 FRONT EXTENSION REMOVED.

© COPYRIGHT EXISTS ON THE DESIGNS AND INFORMATION SHOWN ON THIS DRAWING. This scale bar may be scaled or cross referenced to only. Do not scale for any other purpose, use figured dimensions only. Subject to site survey and all necessary consents. All dimensions are to be checked by the user and any discrepancies, errors or omissions to be reported to Piloti Architecture before work commences. This drawing is to be read in conjunction with all other relevant materials.

PILOTI ARCHITECTURE
38 Ffordd Y Groes
BRIDGEND, CF31 5EQ
01656 674051 07498 109760
ian@piloti-architecture.co.uk
www.piloti-architecture.co.uk




PROPOSED REAR ELEVATION 2-2

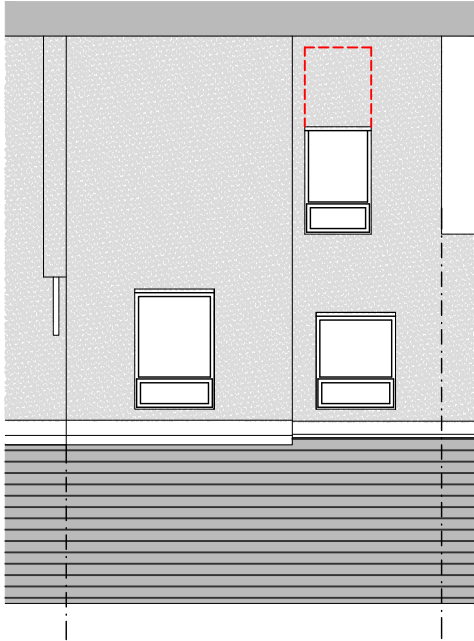

PROPOSED FRONT ELEVATION



PROPOSED REAR ELEVATION 1-1

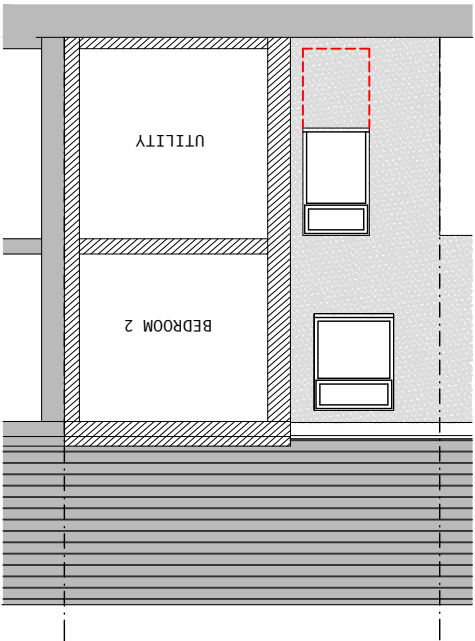

PROPOSED SIDE ELEVATION/SECTION

