




Reproduced from an Ordnance Survey map with the permission of the
Controller of Her Majesty's Stationary Office.
©Crown Copyright. All rights reserved.



EXISTING SITE LOCATION PLAN
Scale 1:1250



Reproduced from an Ordnance Survey map with the permission of the
Controller of Her Majesty's Stationary Office.
©Crown Copyright. All rights reserved.

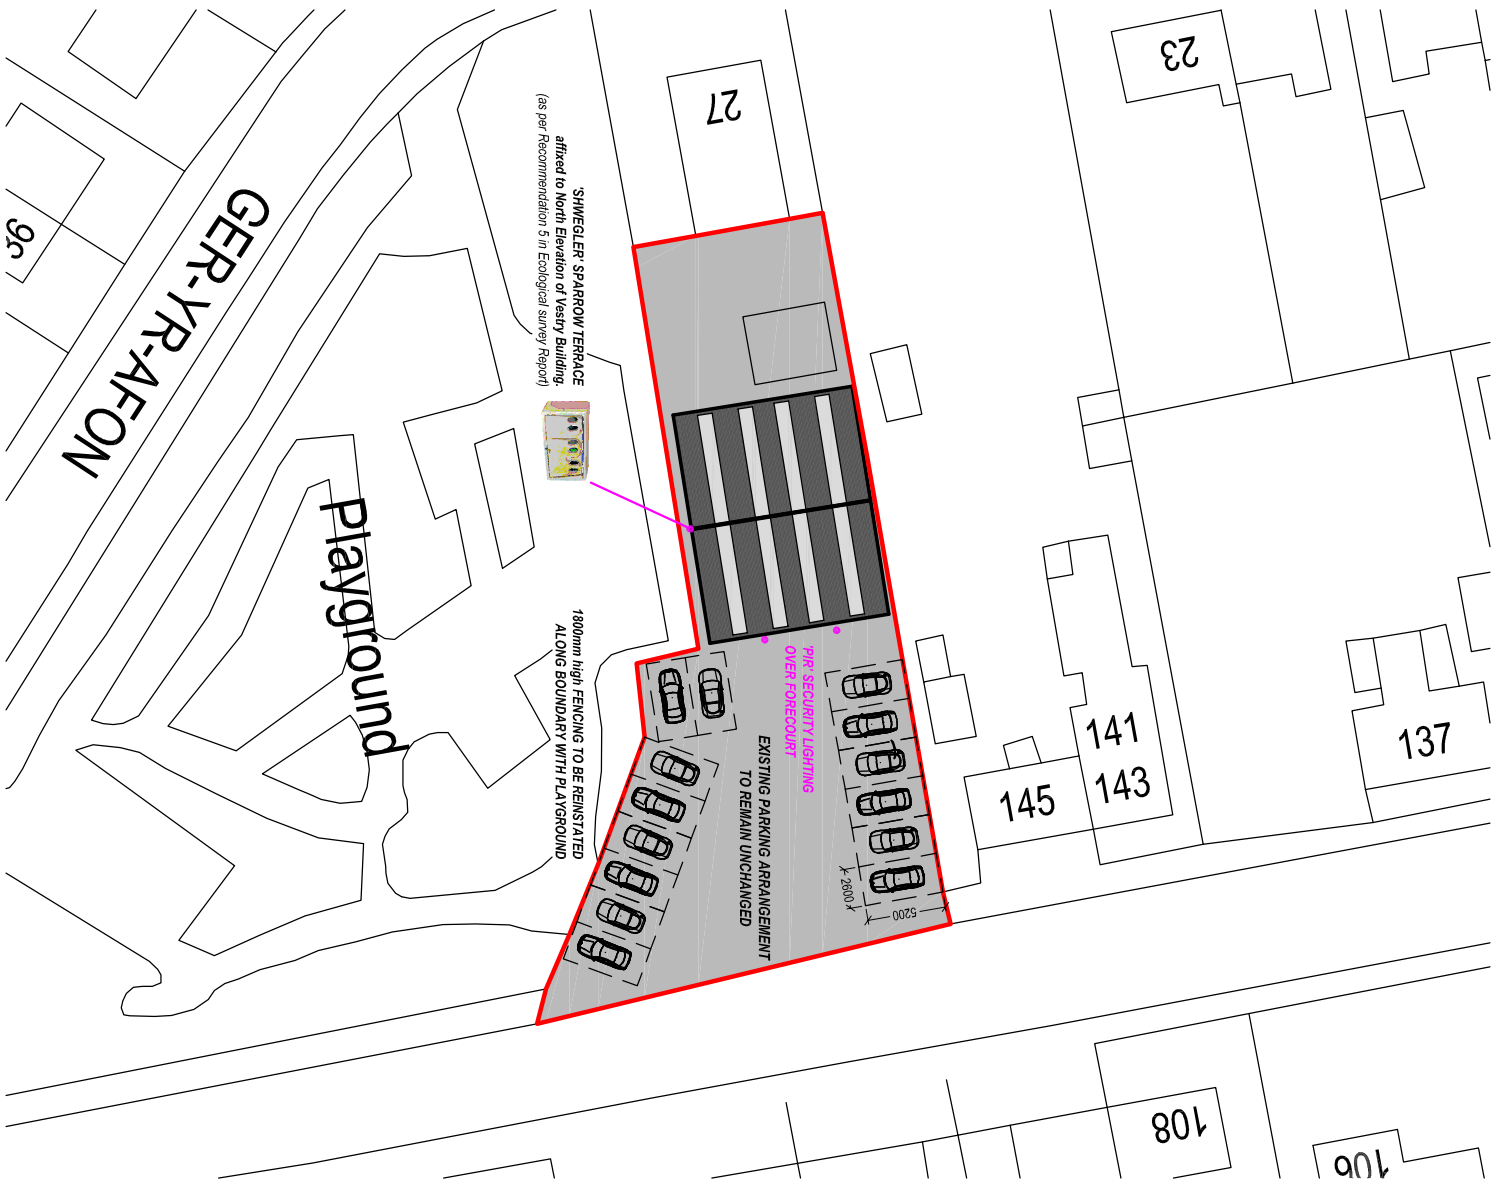

PROPOSED SITE PLAN
Scale 1:500

Client: Mr. David Jones Former School House Heol Gieien Lower Cwmtyrch SA9 2TZ			
Project Title: PROVISION OF NEW ROOF AND WALL CLADDING TO EXISTING GARAGE			
General Notes: 1. Do not scale from this drawing. Take figure dimensions only. 2. Dimensions are in millimetres unless otherwise stated.			
Drawing Issue:			
PLANNING			
Drawing Title: EXISTING & PROPOSED SITE PLANS			
Drawing No: CPD - 001		Revisions:	
Date: 22-01-2024		Revised:	
Scales(s): 1:1250 / 1:500		Paper Size: A3	
 Cwm Planning & Design Ltd. (architectural and Draughting Services)			