


Superseded

Fine Line Architectural Services Ltd. 30 Pond Mawr Garth Maesteg Bridgend CF34 0SX Tel: 01656 732042 Email: fineline248@gmail.com	Client Mr S Hamley-Locke		
	Project 11 Osprey Close, Bryncoch		
	Drawing Title Proposed First Floor Plan		
	Date Jan 2024	Scale 1:50	Drawing No. 11OspreyCI/WD/05

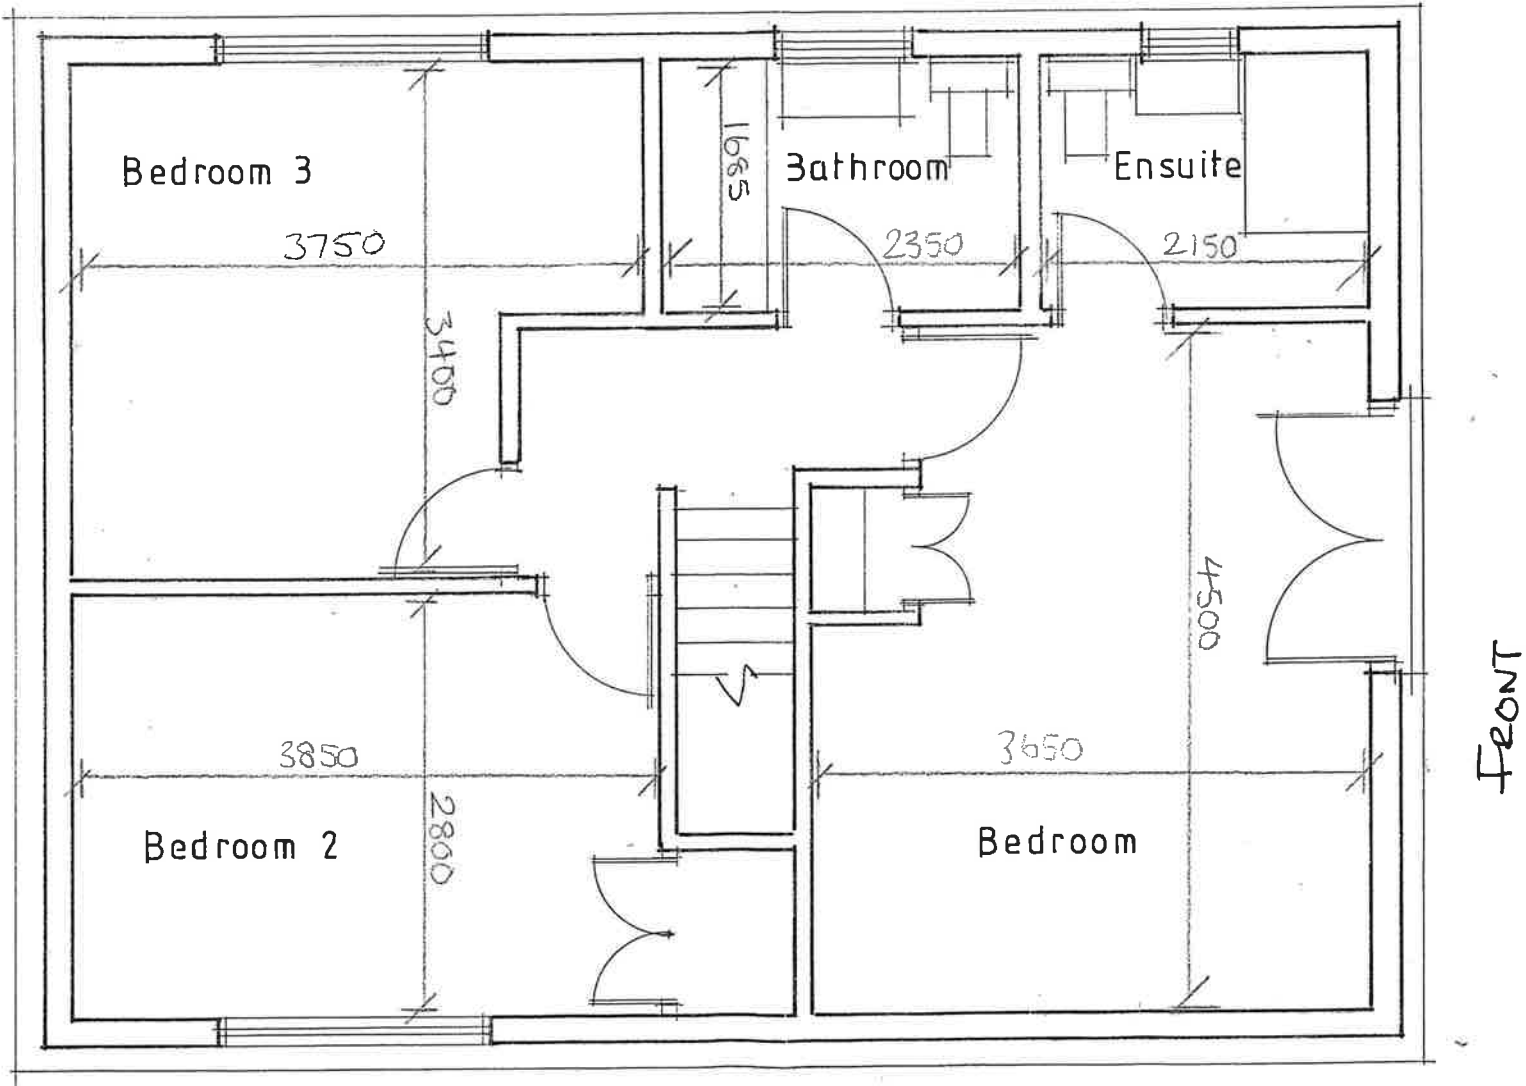

FIRST FLOOR PLAN