


GROUND FLOOR PLAN

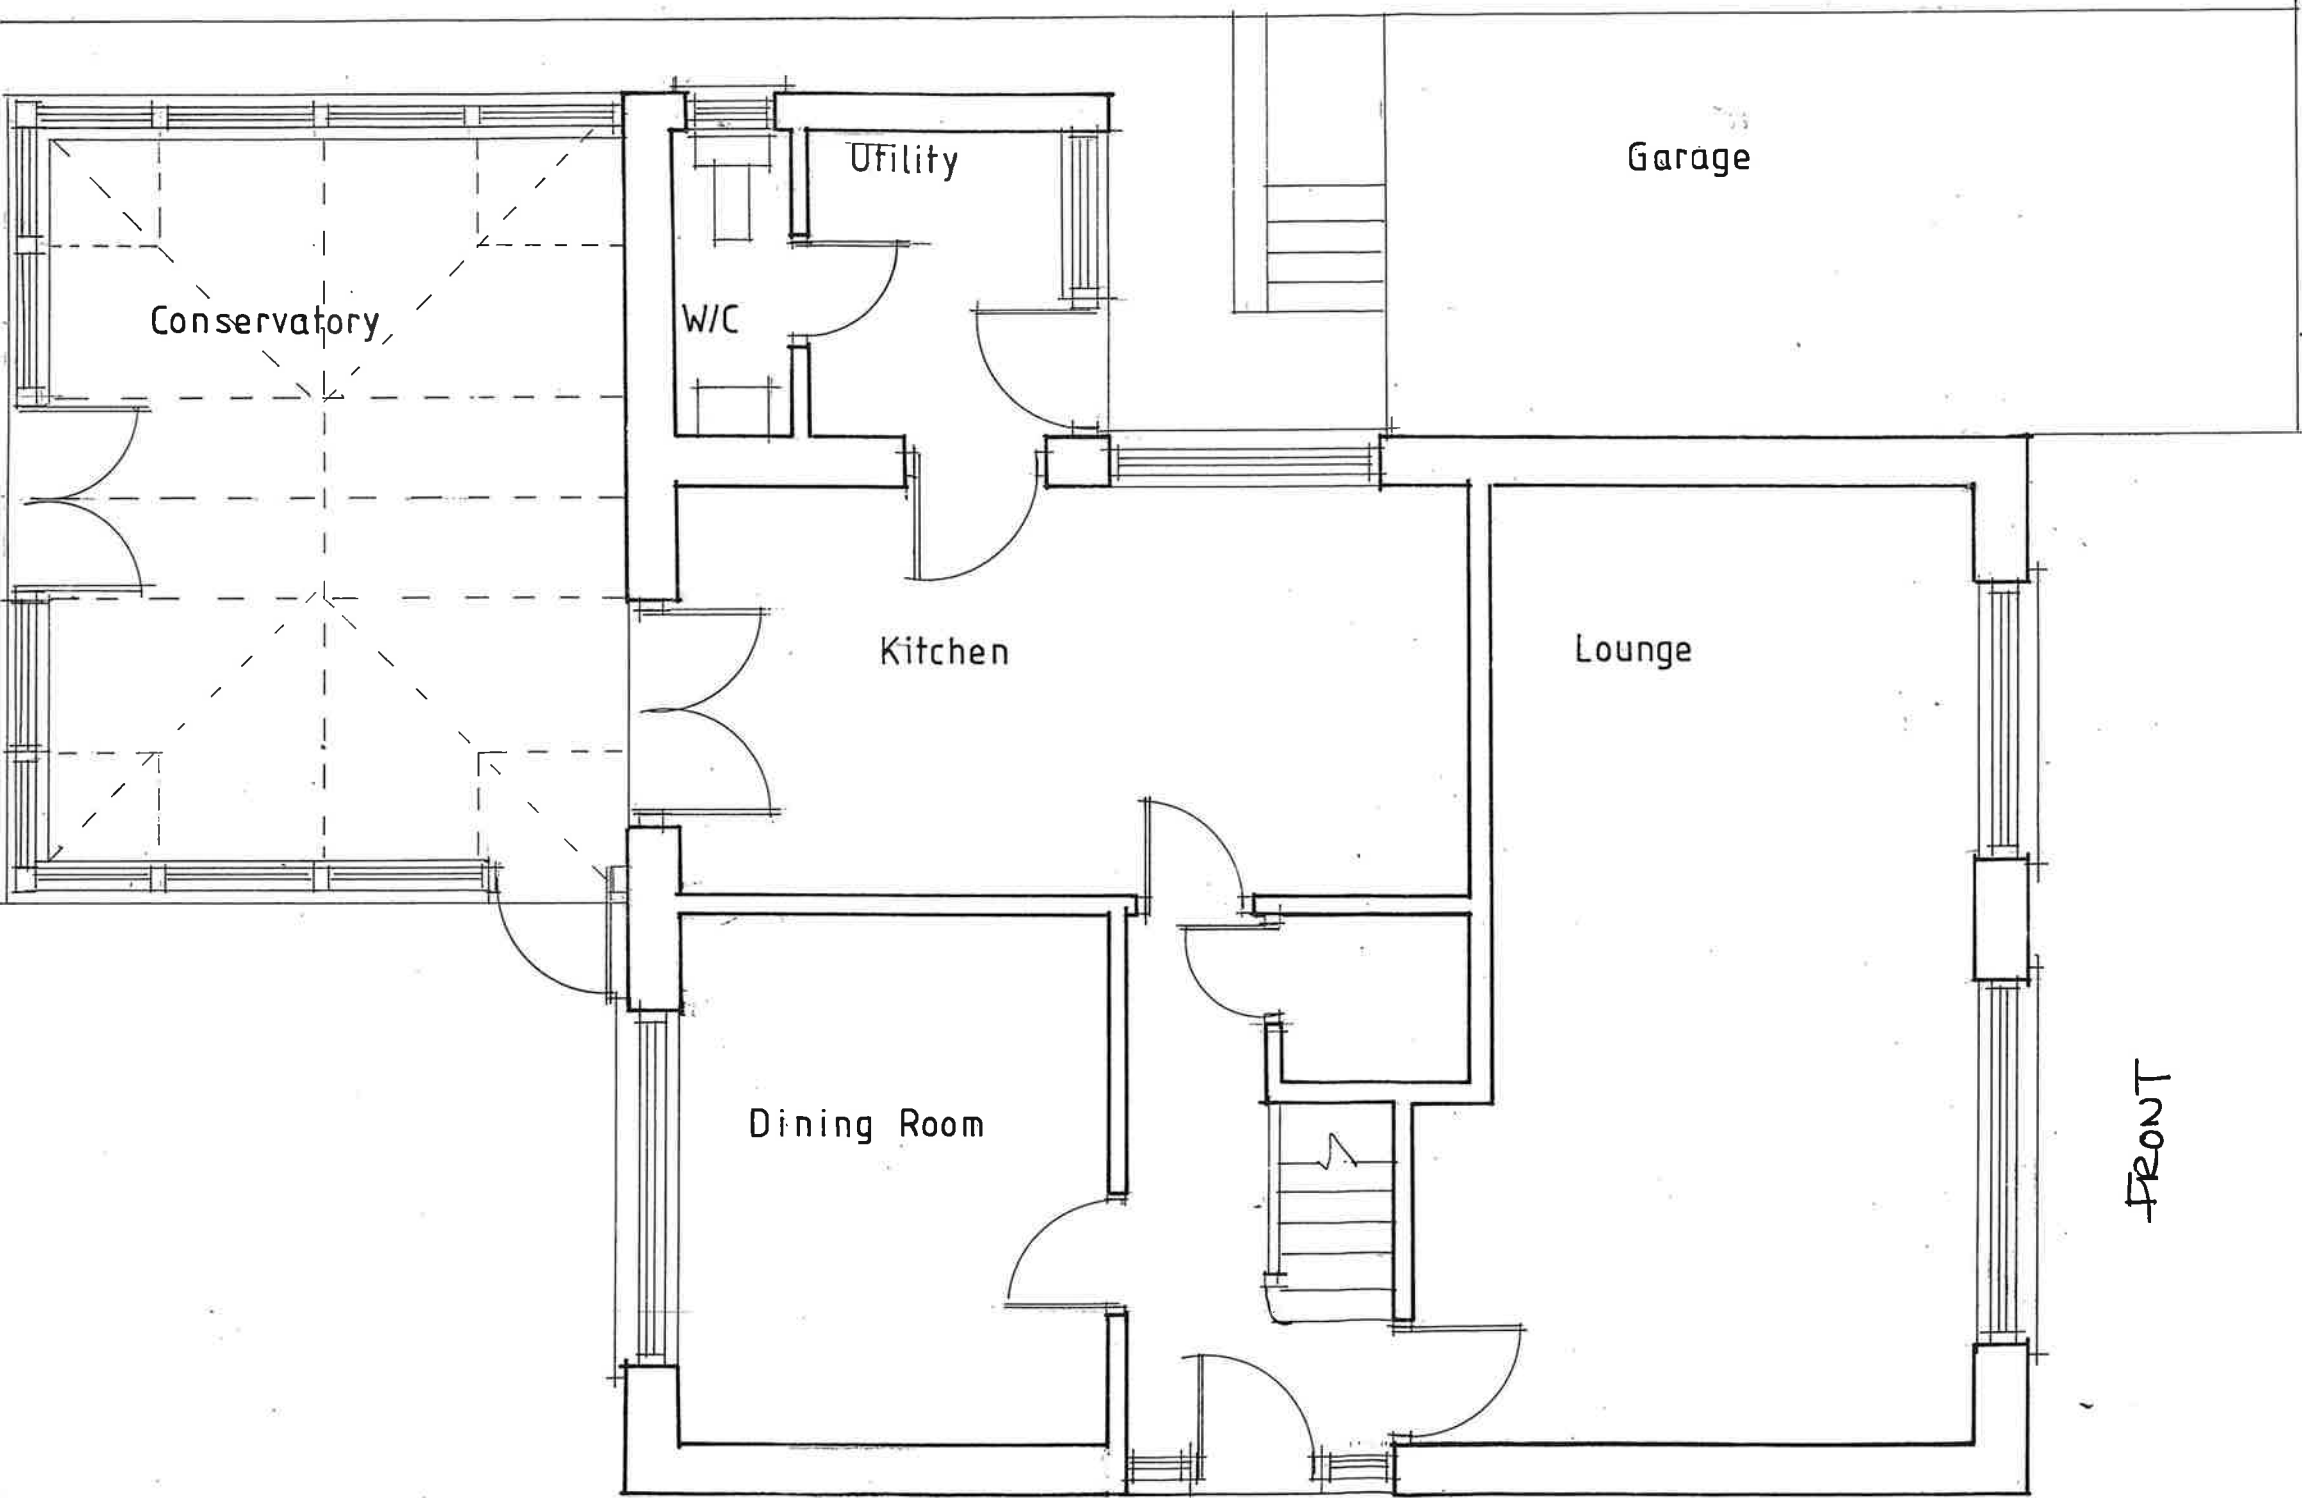

Fine Line Architectural Services Ltd. 30 Pond Mawr Garth Maesteg Bridgend CF34 0SX Tel: 01656 732042 Email: fineline248@googlemail.com	<i>Client</i> Mr S Hamley-Locke		
	<i>Project</i> 11 Osprey Close, Bryncoch		
	<i>Drawing Title</i> Existing Ground Floor Plan		
	<i>Date</i> Jan 2024	<i>Scale</i> 1:50	<i>Drawing No.</i> 11OspreyCI/WD/01